



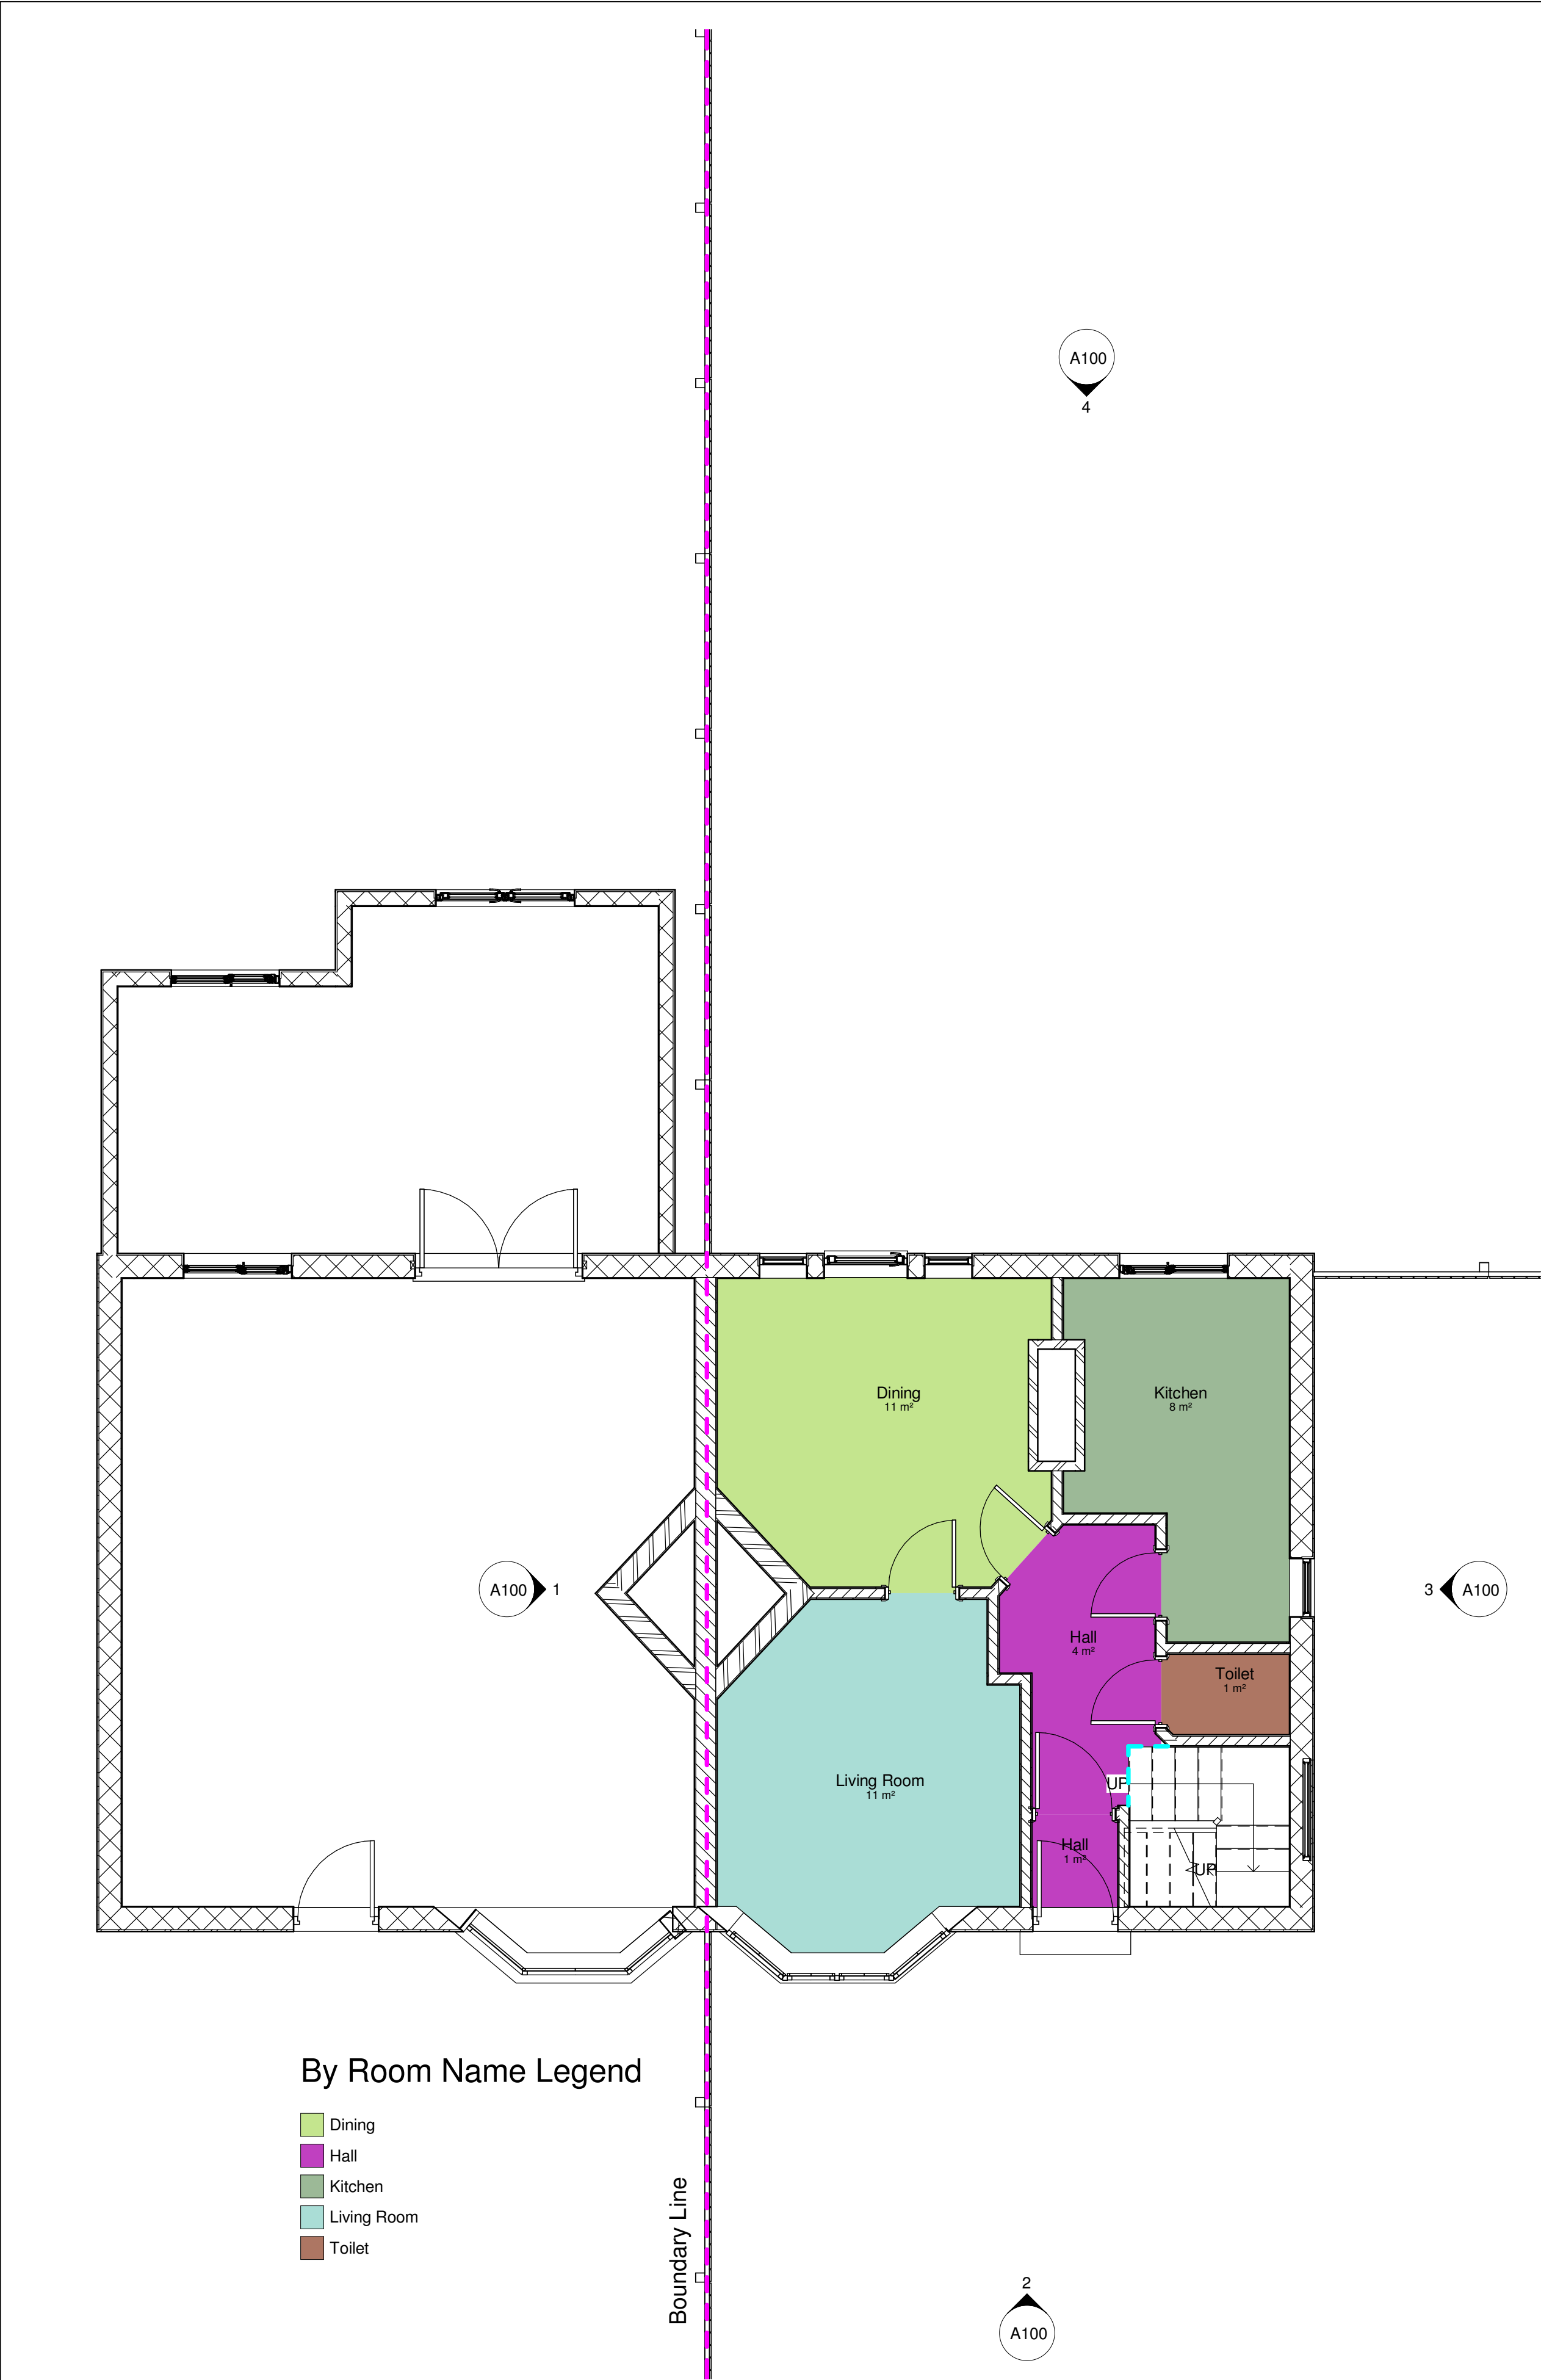

1 Ground Floor Plan
1 : 50

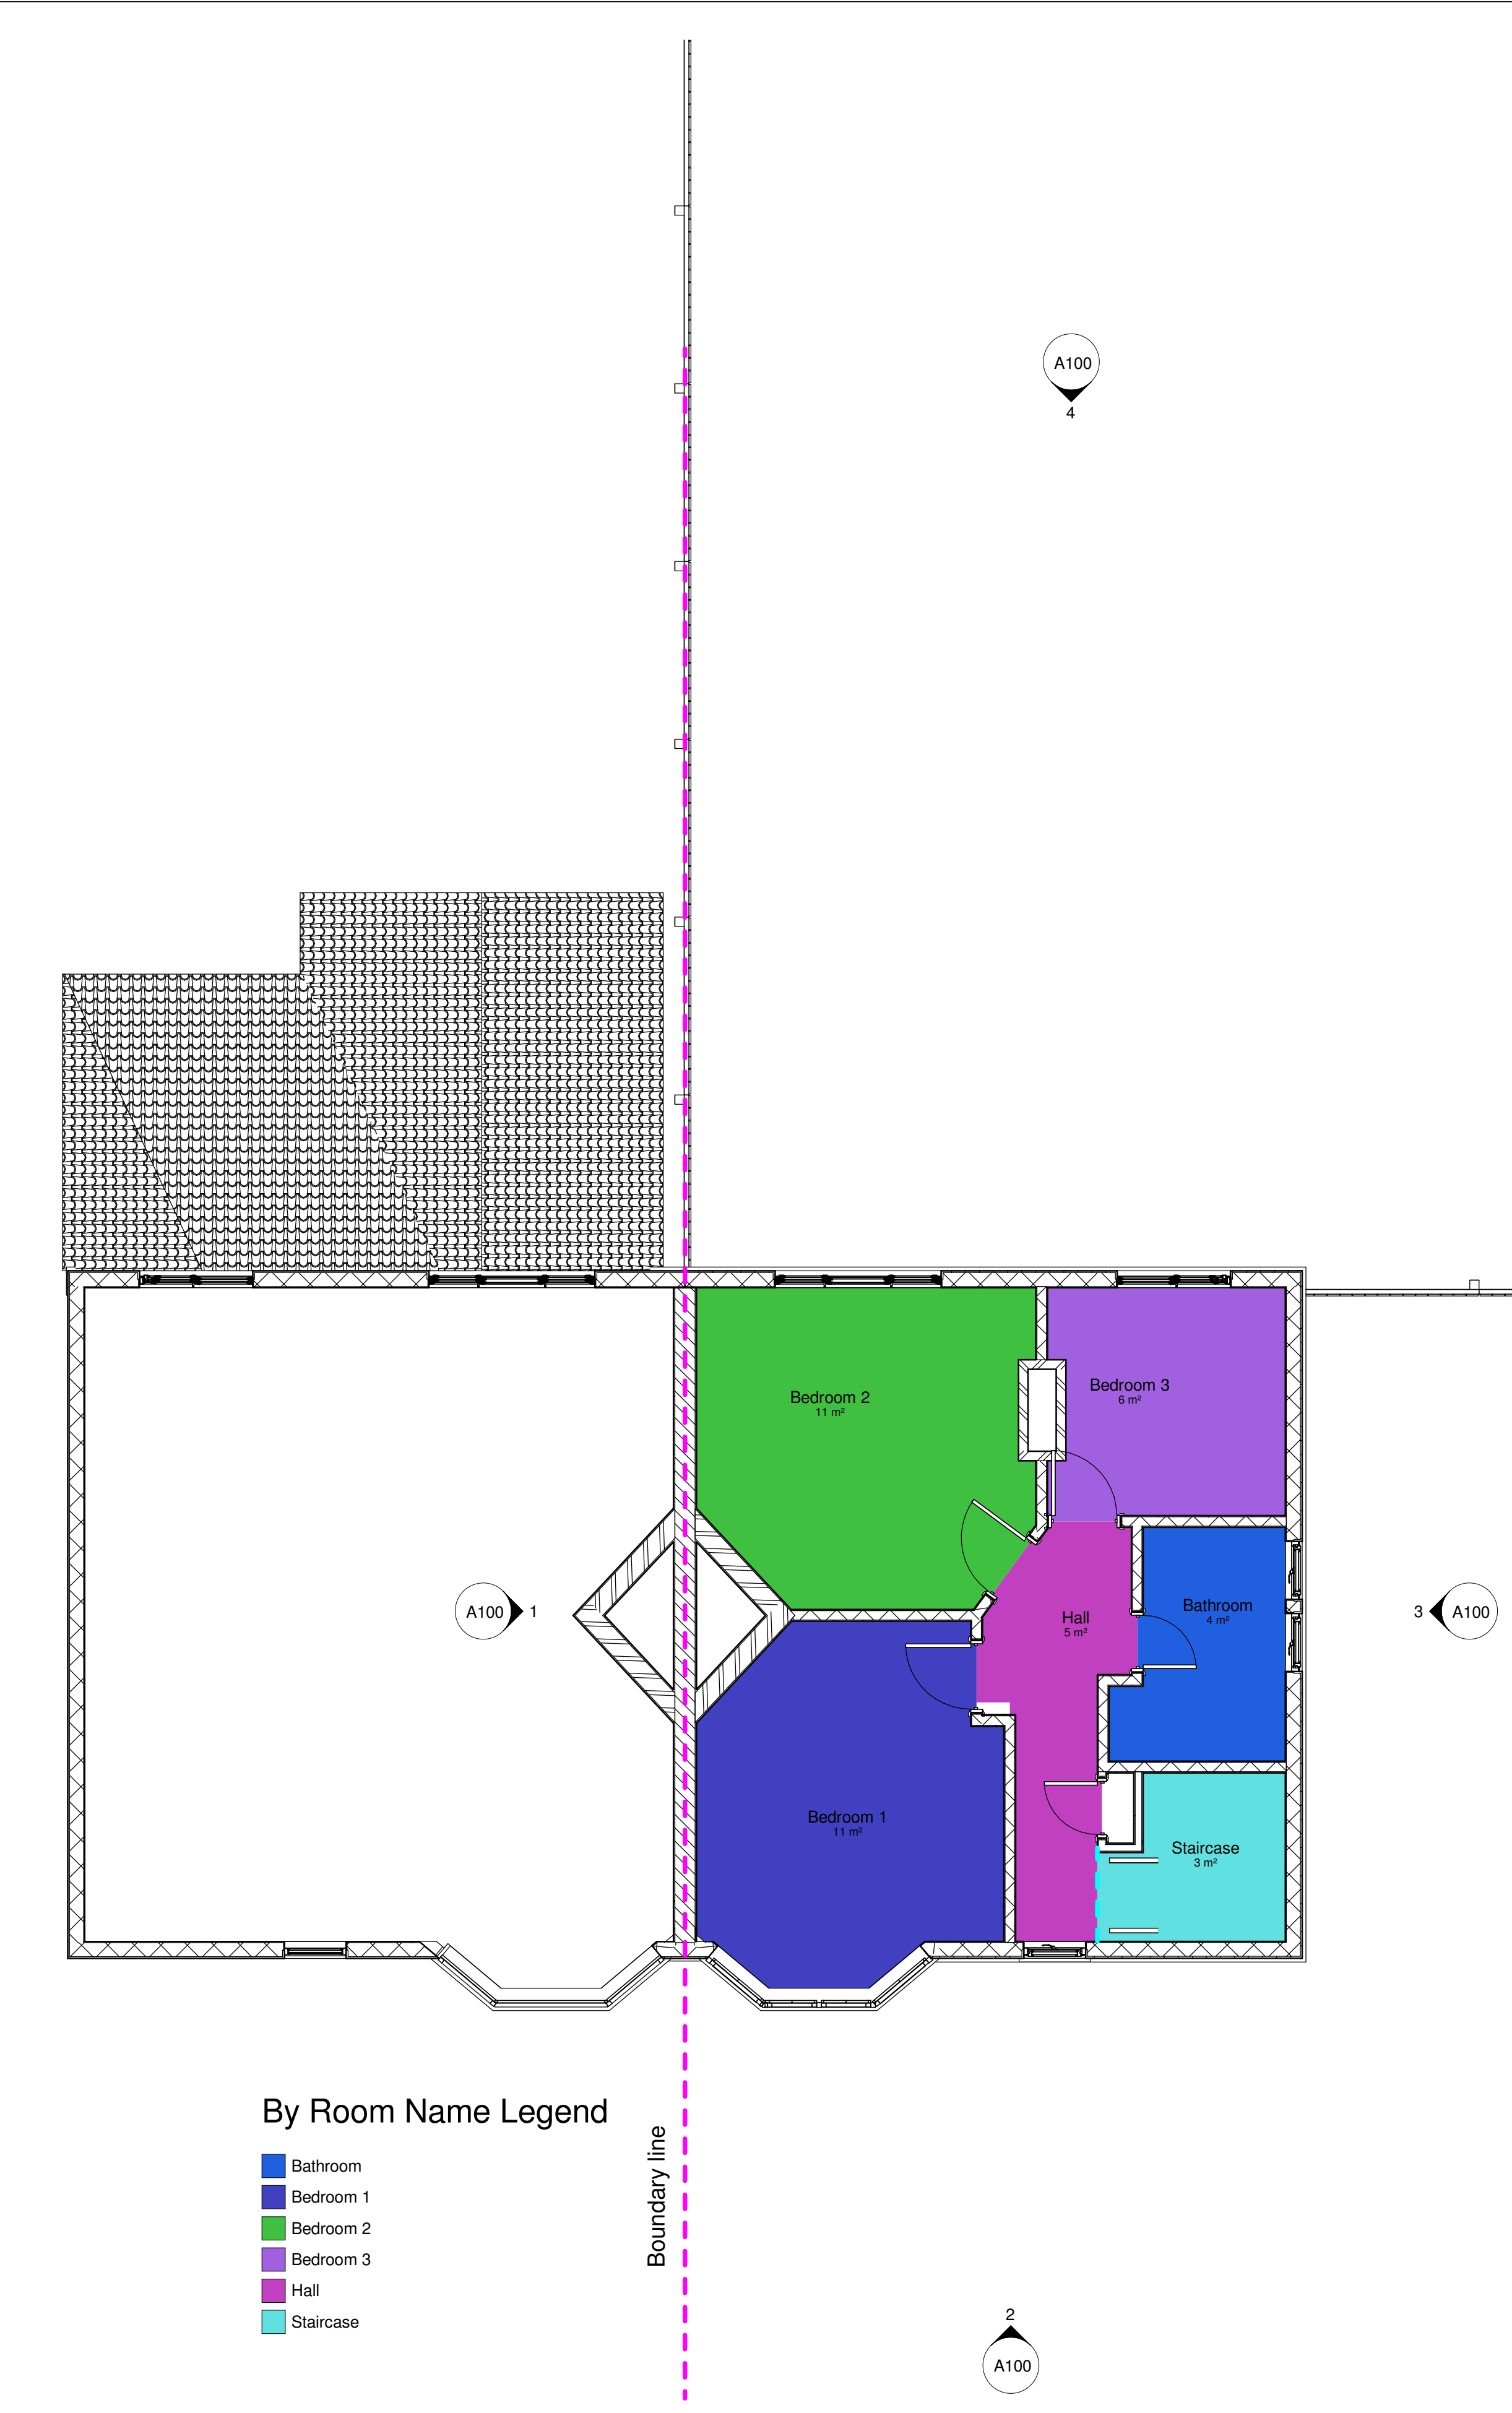


2 1st Floor Plan
1 : 50

This drawing (or any part thereof) may not be copied, transmitted or disclosed to any third party or unauthorized person without written permission of space.
This drawing is to be read in conjunction with all other relevant drawings prepared by consultants and sub-contractors.
Do not scale from this drawing. Work only to printed dimensions. Report any discrepancies to the architect or representatives thereof

Rev	Description	Date

CODE	SUITABILITY DESCRIPTION
STATUS	PURPOSE OF ISSUE

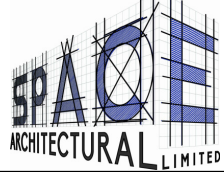

Space Architectural Ltd.
121 Penny Lane
Haydock, St. Helens
WA11 0QX
stuart@space-architectural.co.uk

PROJ Briarwood, Llwyneinion Road,
Legacy Rhostyllen,
Wrexham LL14 4ET

TITLE

Existing Plans

CLIENT

Mrs Paulina Jecz

DRAWN BY RM	CHECKED BY RM	DATE 09/10/20
SCALE (@ A1) 1 : 50		PROJECT NUMBER 1057
DRAWING NUMBER A101		REV