
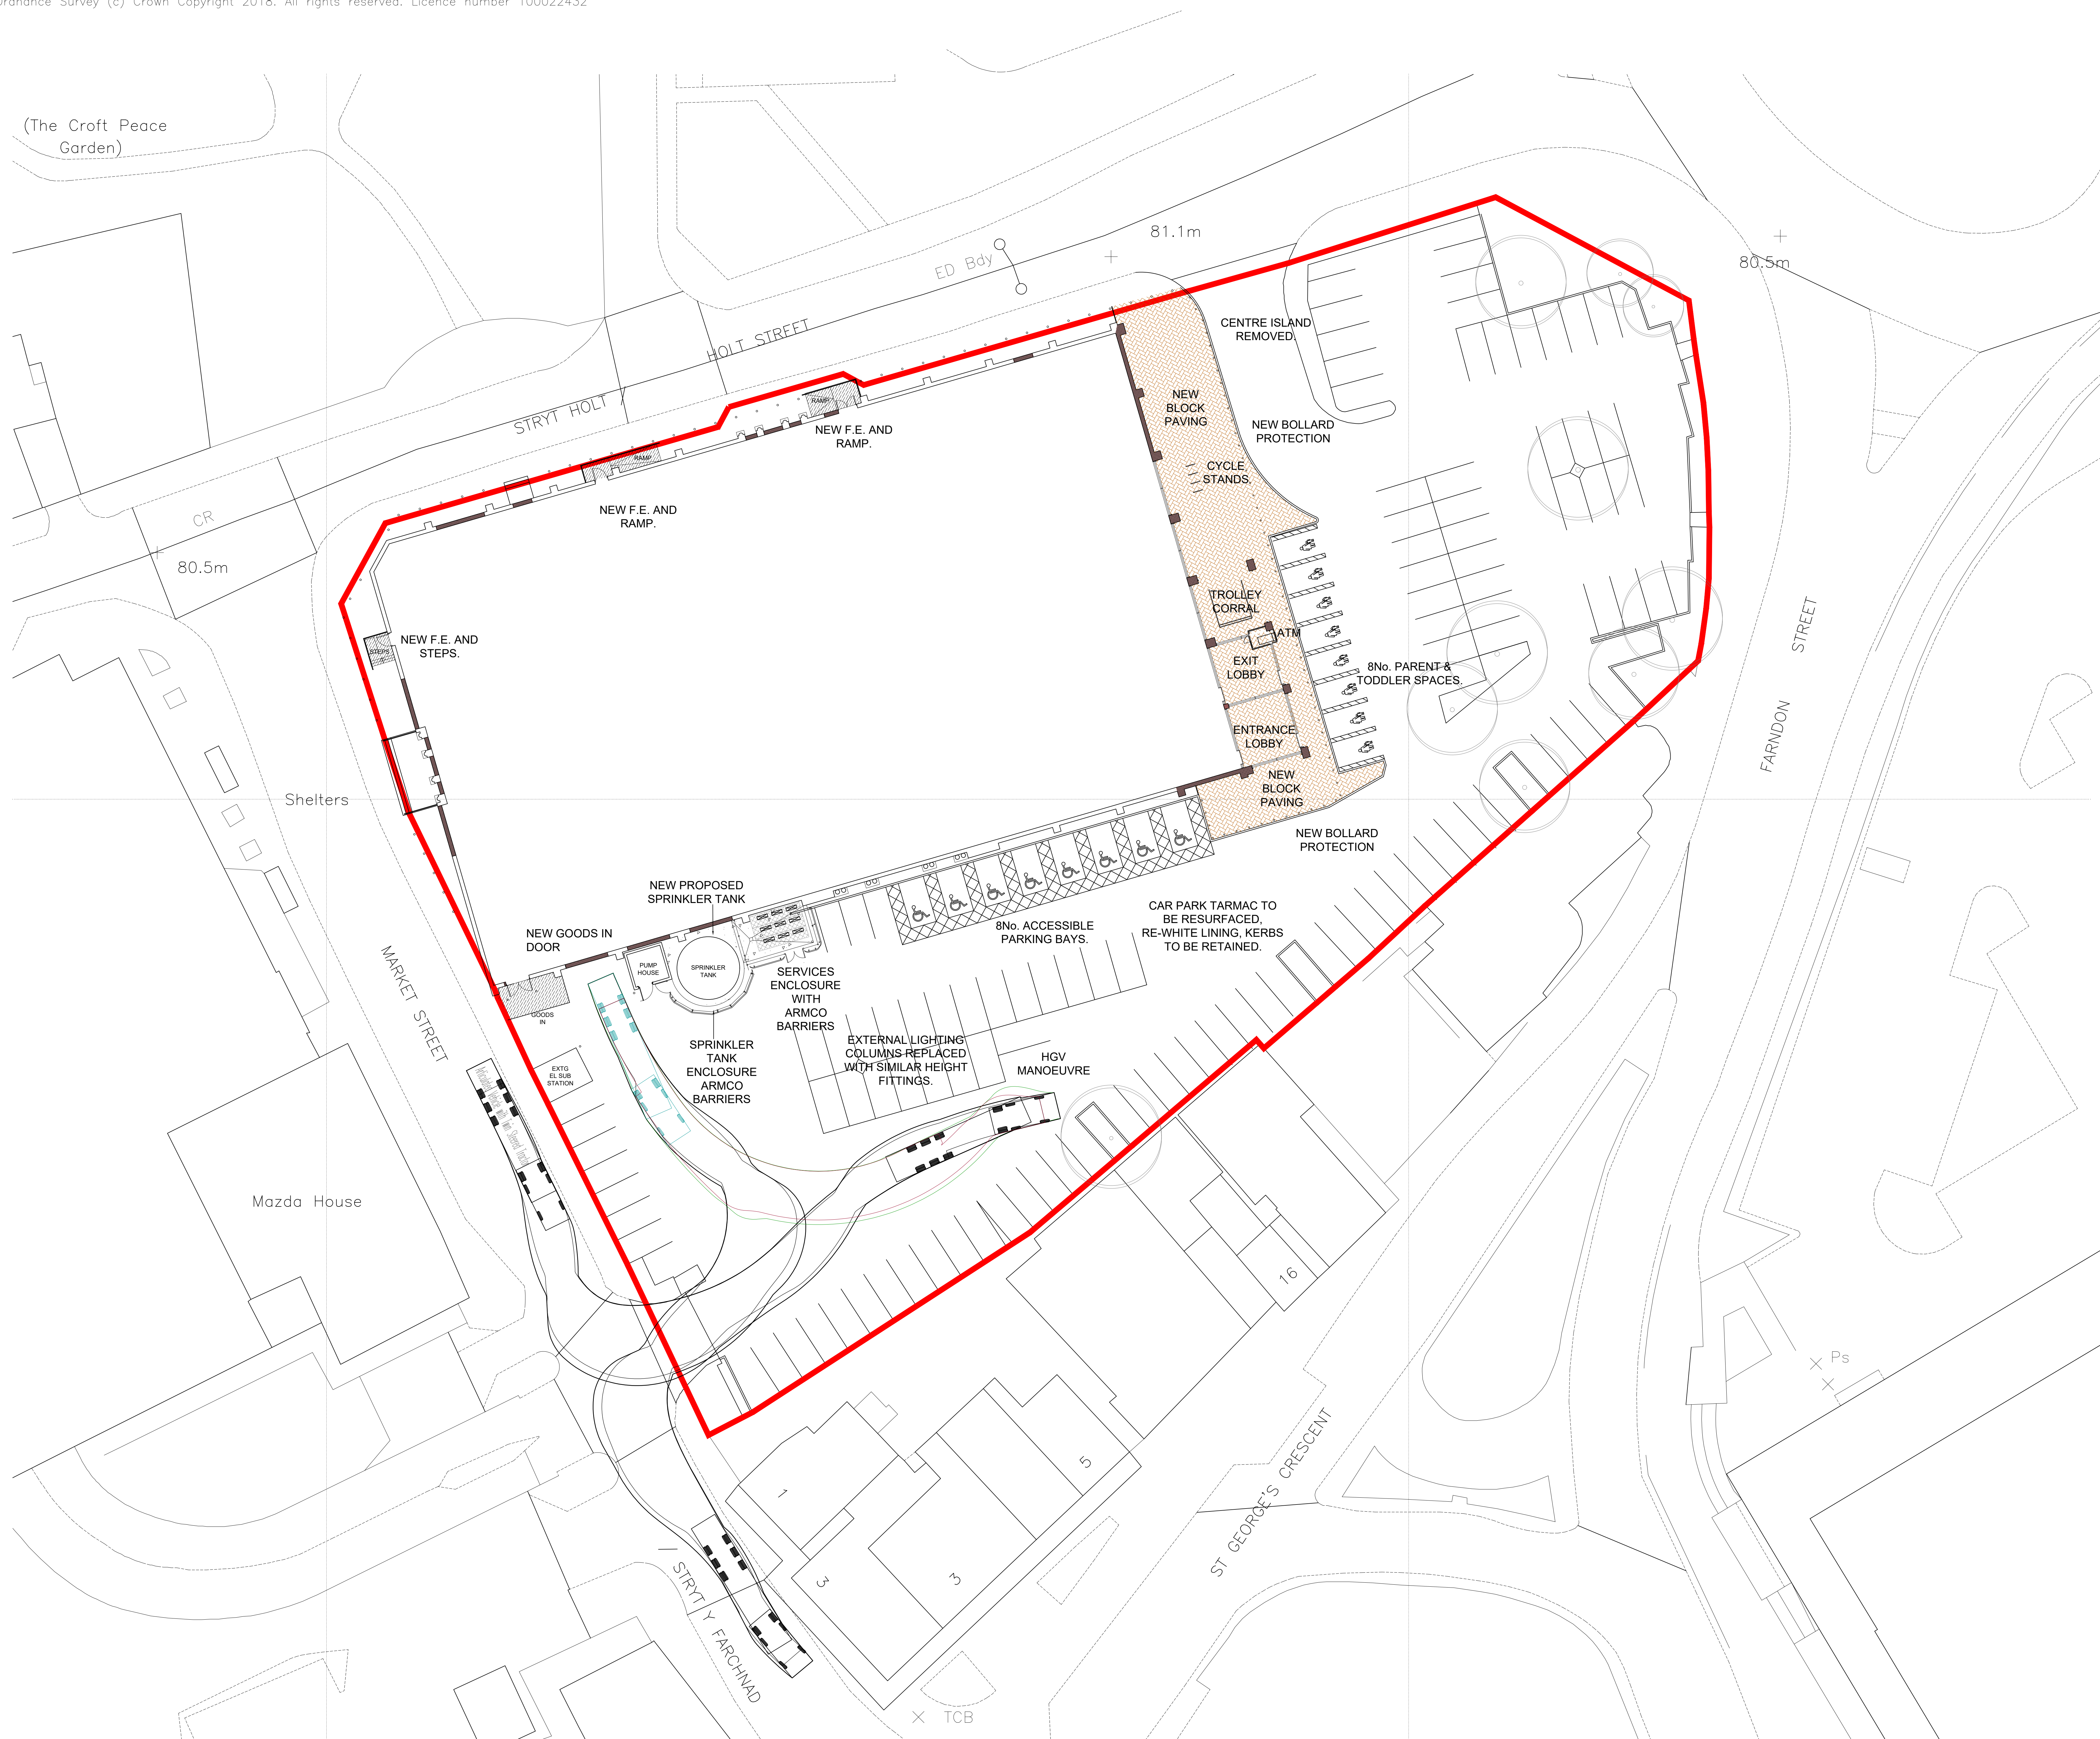


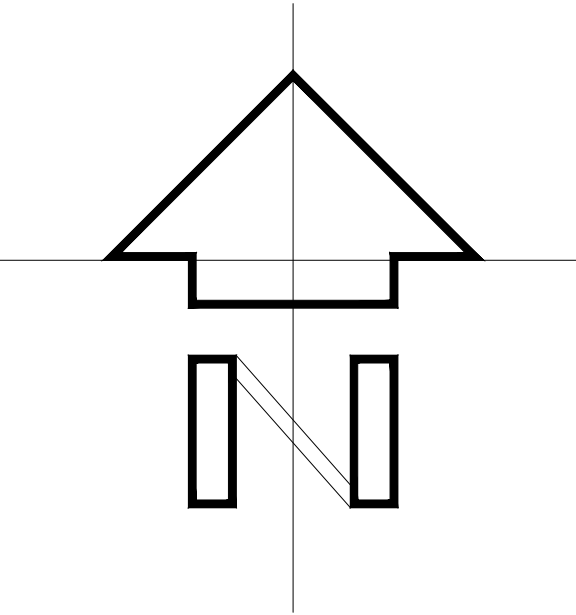

 TOP BRANDS - BOTTOM PRICES																
Planning																
F E D C B A REV.	14.07.20 M&C envelope received. Doors received. ATM renovated 16.06.20 Amendment application on schedule. External garden tank shown. 15.05.19 Accessible and Parent and Tuffler spaces added. 13.05.19 Revised back to tender proposals, but with new park surrounding. Entrance Lobby amended. 11.04.19 Car park and entry and brought into planning proposals. 12.11.18 Oil Map have been added. DATE AMENDMENT  WPL Consulting LLP 1 Airport Way Lancaster Way Leeds LS19 7ZA Tel: 0115 202 9444 Fax: 0115 202 9333 E-mail: enquiries@wplconsulting.co.uk PROJECT TITLE Retail Unit Refurbishment Holt Street Wrexham LL13 8DH for Home Bargains DRAWING TITLE Proposed Site Plan <table><tr><td>PROJECT NO:</td><td>DRAWING NO:</td><td>REVISION:</td></tr><tr><td>8850</td><td>110</td><td>F</td></tr><tr><td>SCALE:</td><td>DATE:</td><td>DRAWN BY:</td></tr><tr><td>1:200=AO</td><td>19.10.18</td><td>ISB</td></tr><tr><td>CHECKED BY:</td><td colspan="2">DATE:</td></tr></table>	PROJECT NO:	DRAWING NO:	REVISION:	8850	110	F	SCALE:	DATE:	DRAWN BY:	1:200=AO	19.10.18	ISB	CHECKED BY:	DATE:	
PROJECT NO:	DRAWING NO:	REVISION:														
8850	110	F														
SCALE:	DATE:	DRAWN BY:														
1:200=AO	19.10.18	ISB														
CHECKED BY:	DATE:															