


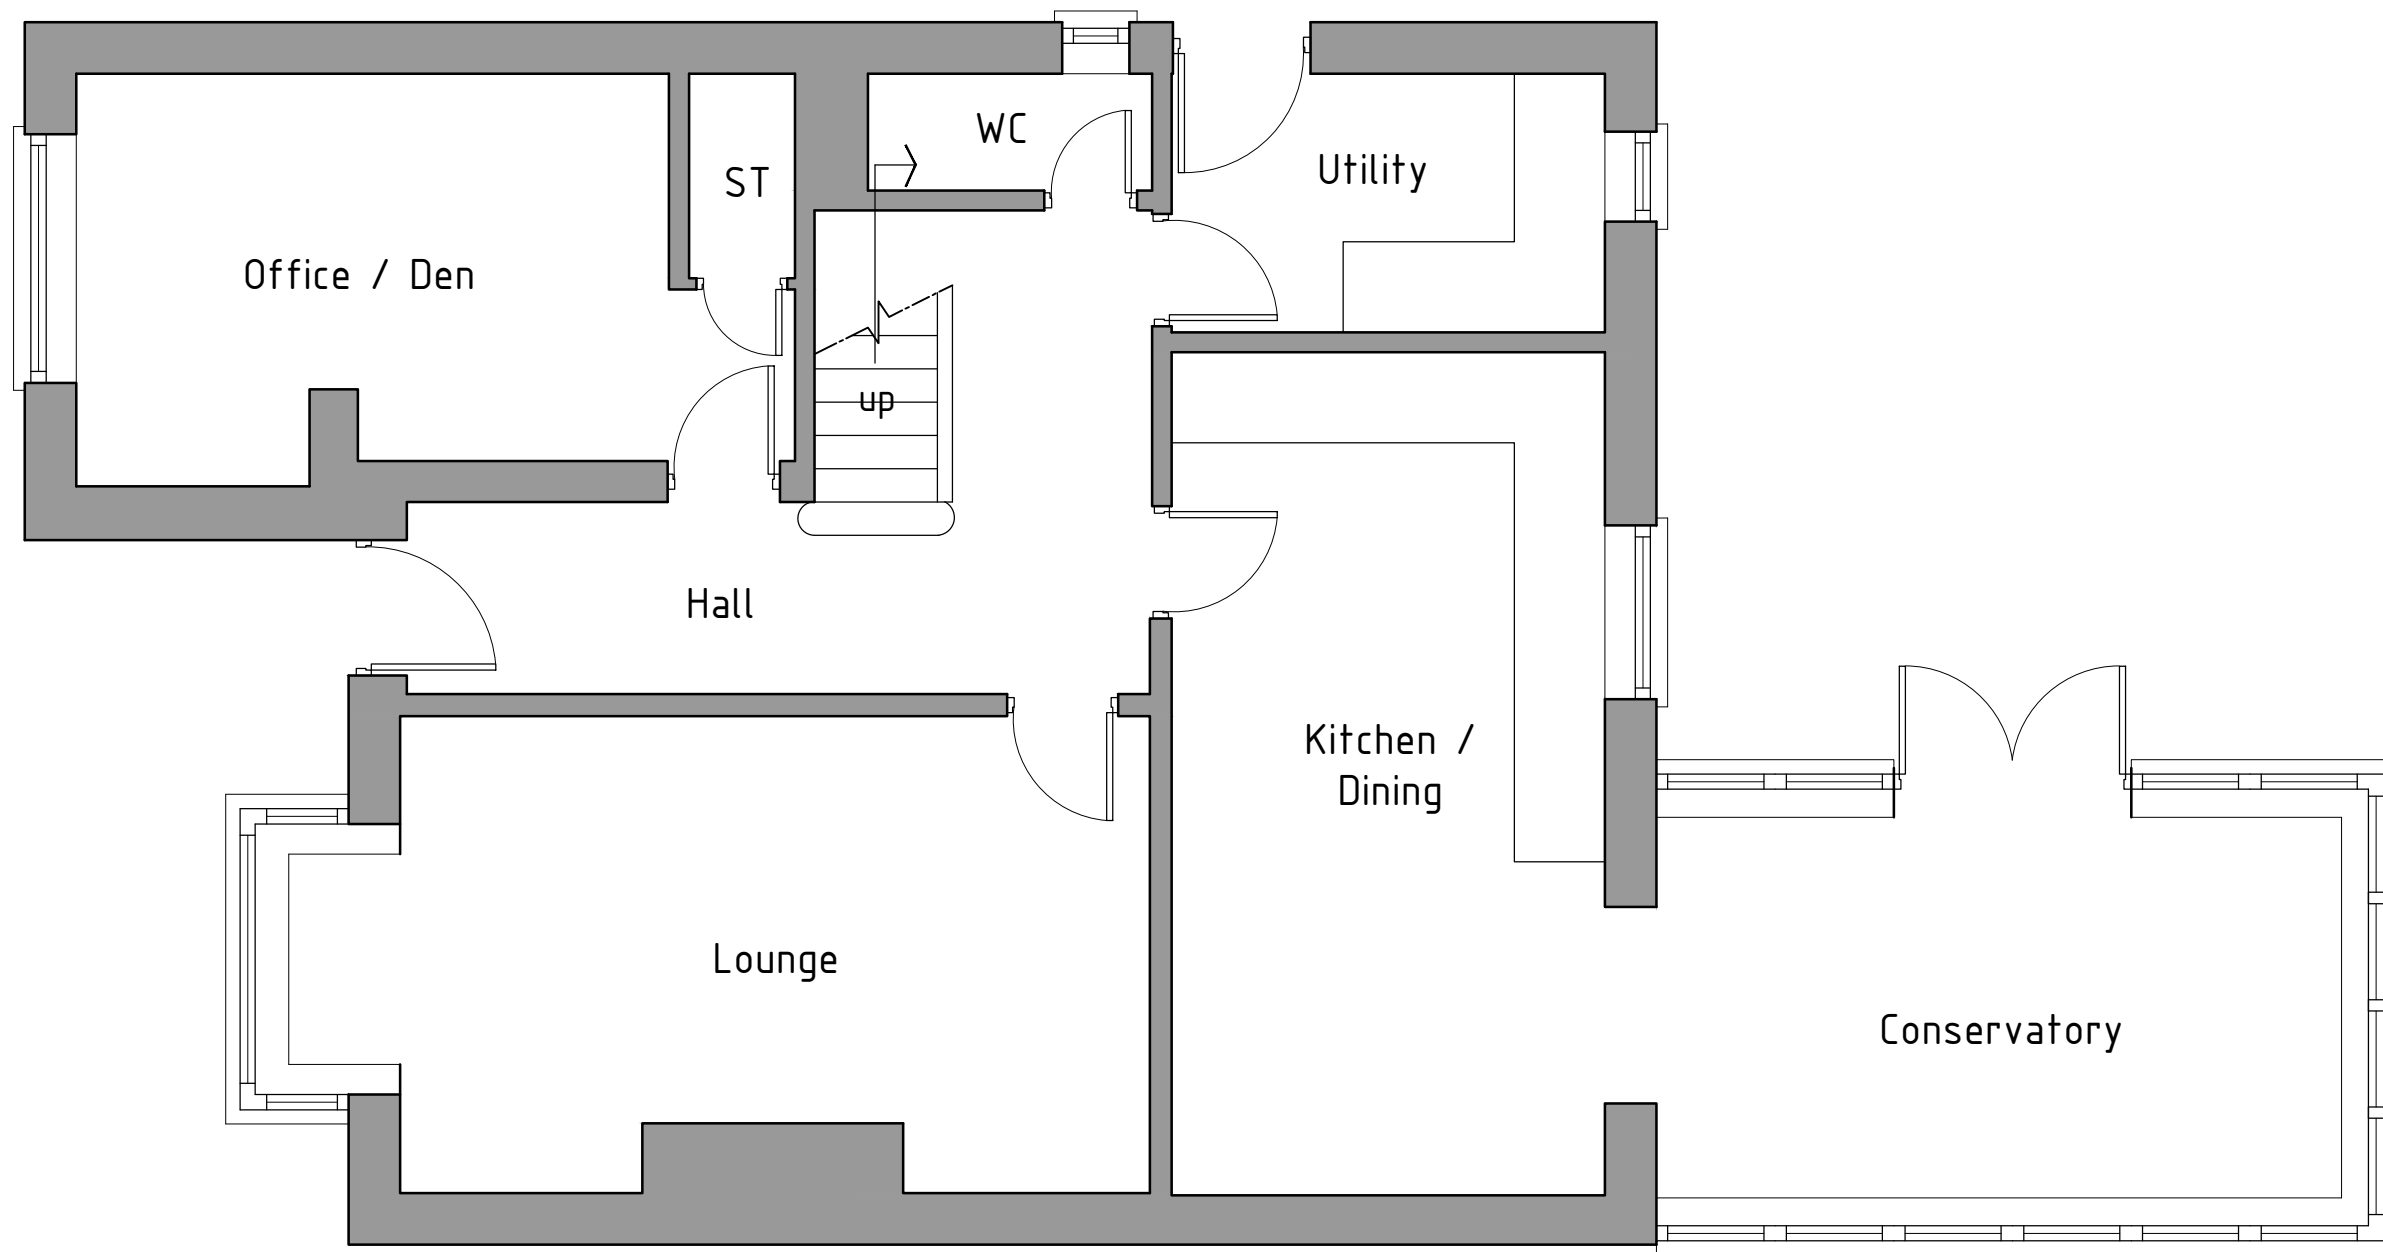

Existing
Ground Floor

HDS ARCHITECTURAL SERVICES
 HDS Architectural Services, The Foundry,
 15 Yorke Street, Wrexham
 LL13 8LW
 Tel (01978) 345250
 www.hdsarchitectural.co.uk

Project; 6 Berse Gardens, Caego, Wrexham, LL11 6TQ	
Title; Ground Floor Plan as Existing	Scale (A2); 1:50
Dwg No; BG/PD/01	Date; October 2020
Revision;	