




Site Plan I: 500

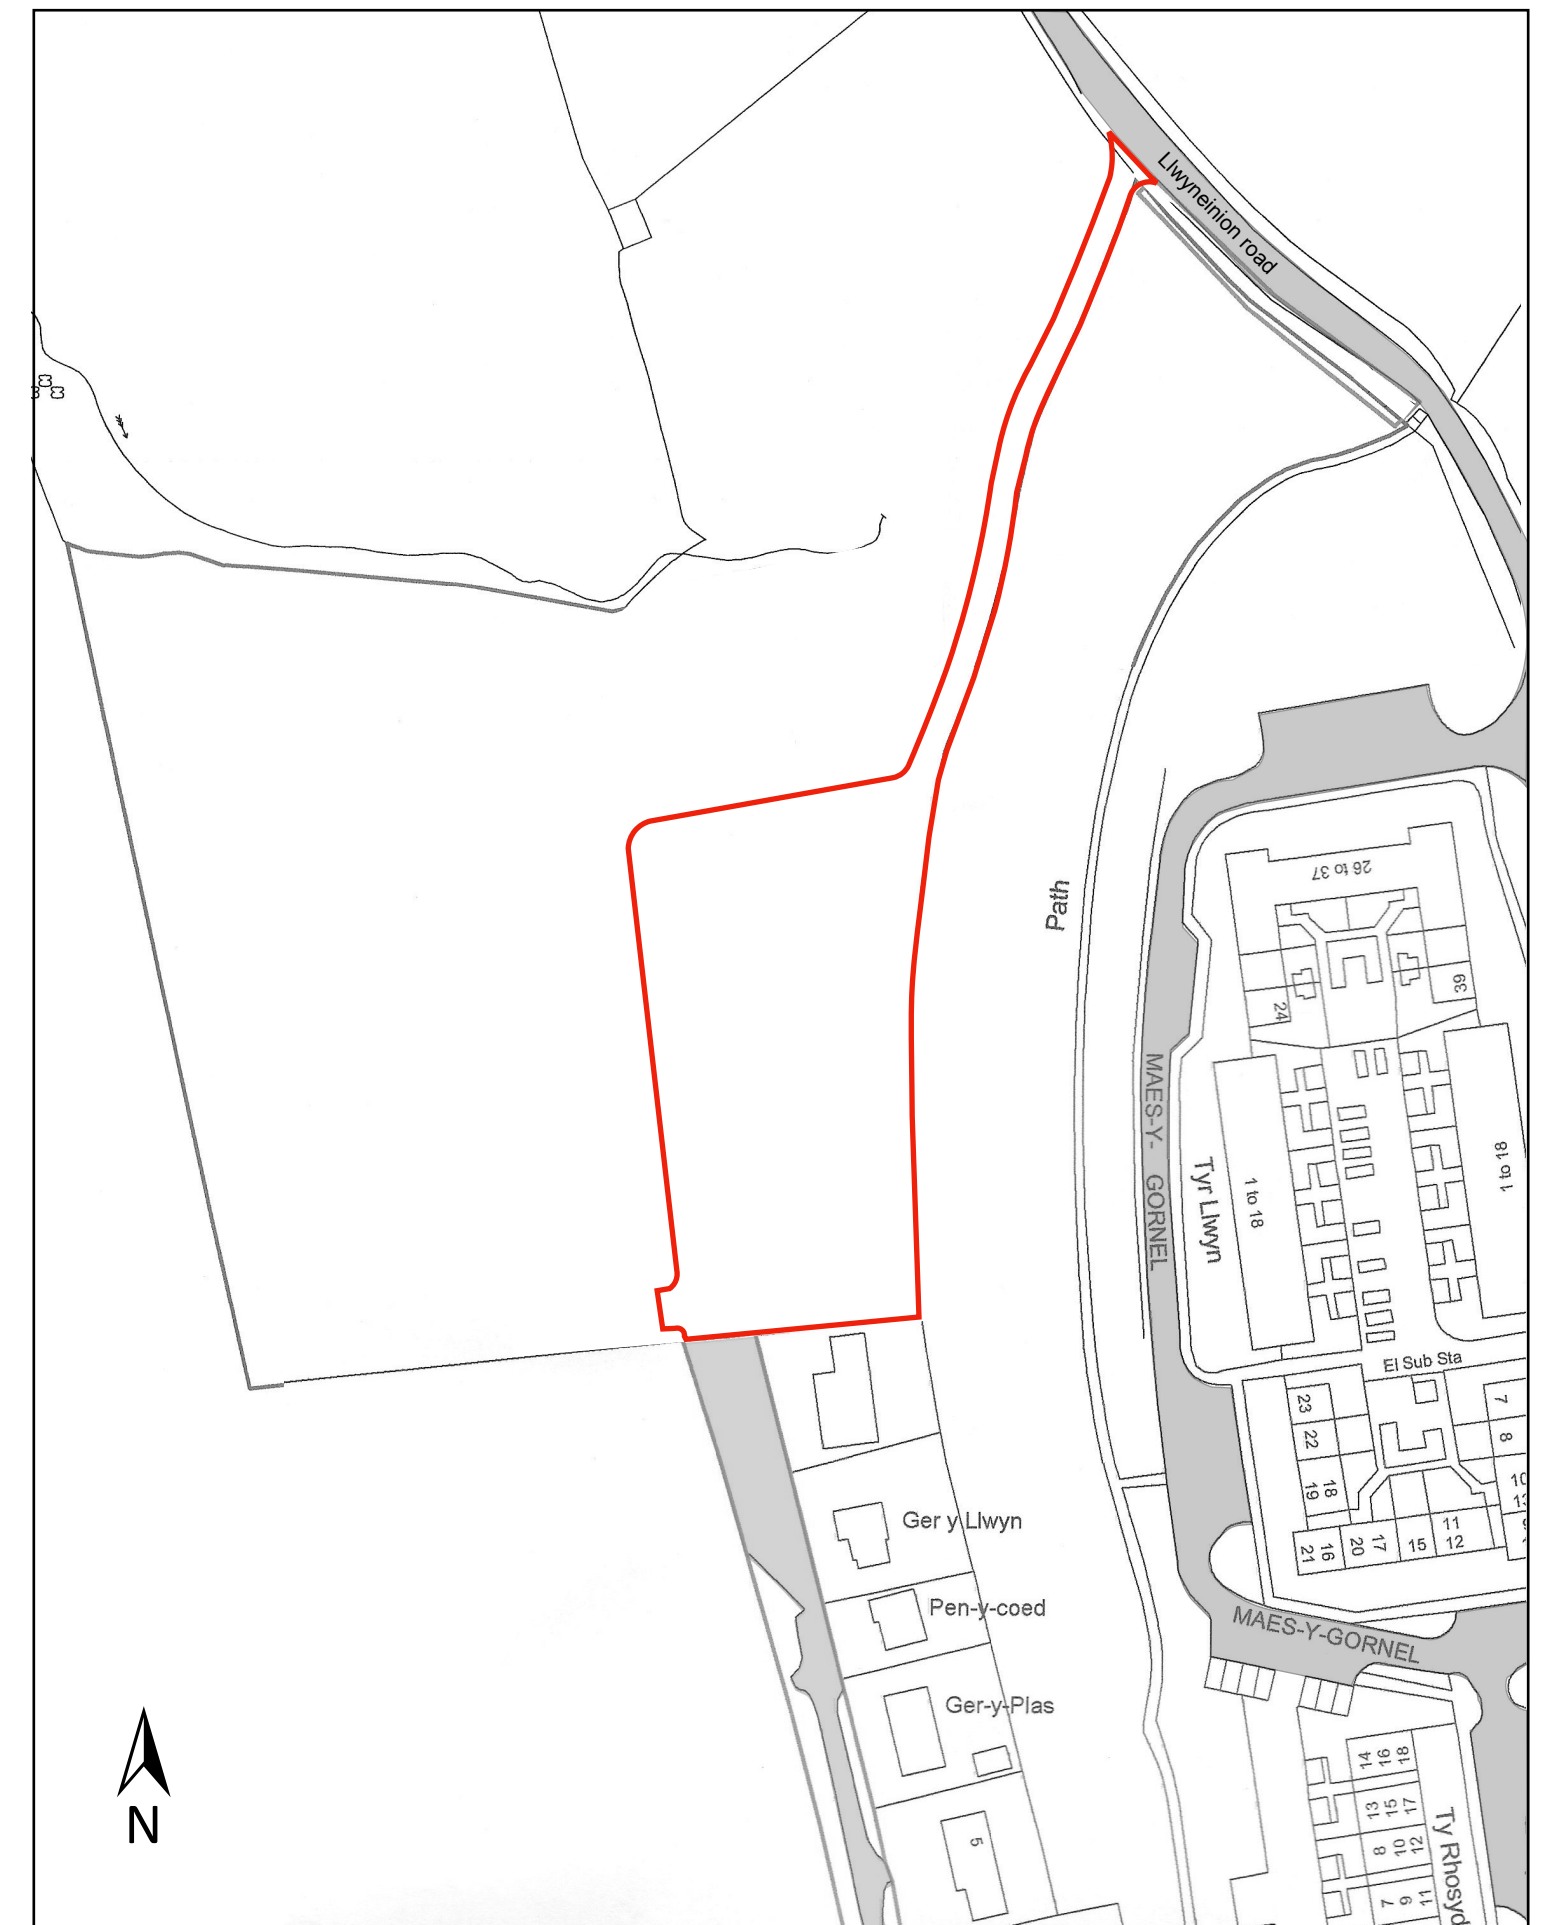

Location Plan I: 1250

**Proposed Residential
Development adjacent to
Llwyneinion, Mountain Road,
Rhos, Wrexham LL14 1TG**

Site Plan & Location Plan

Scale 1:500 & 1:1250 (A2)

January 2021

Applicant: Peter Jones
Reference: PP-08845172