



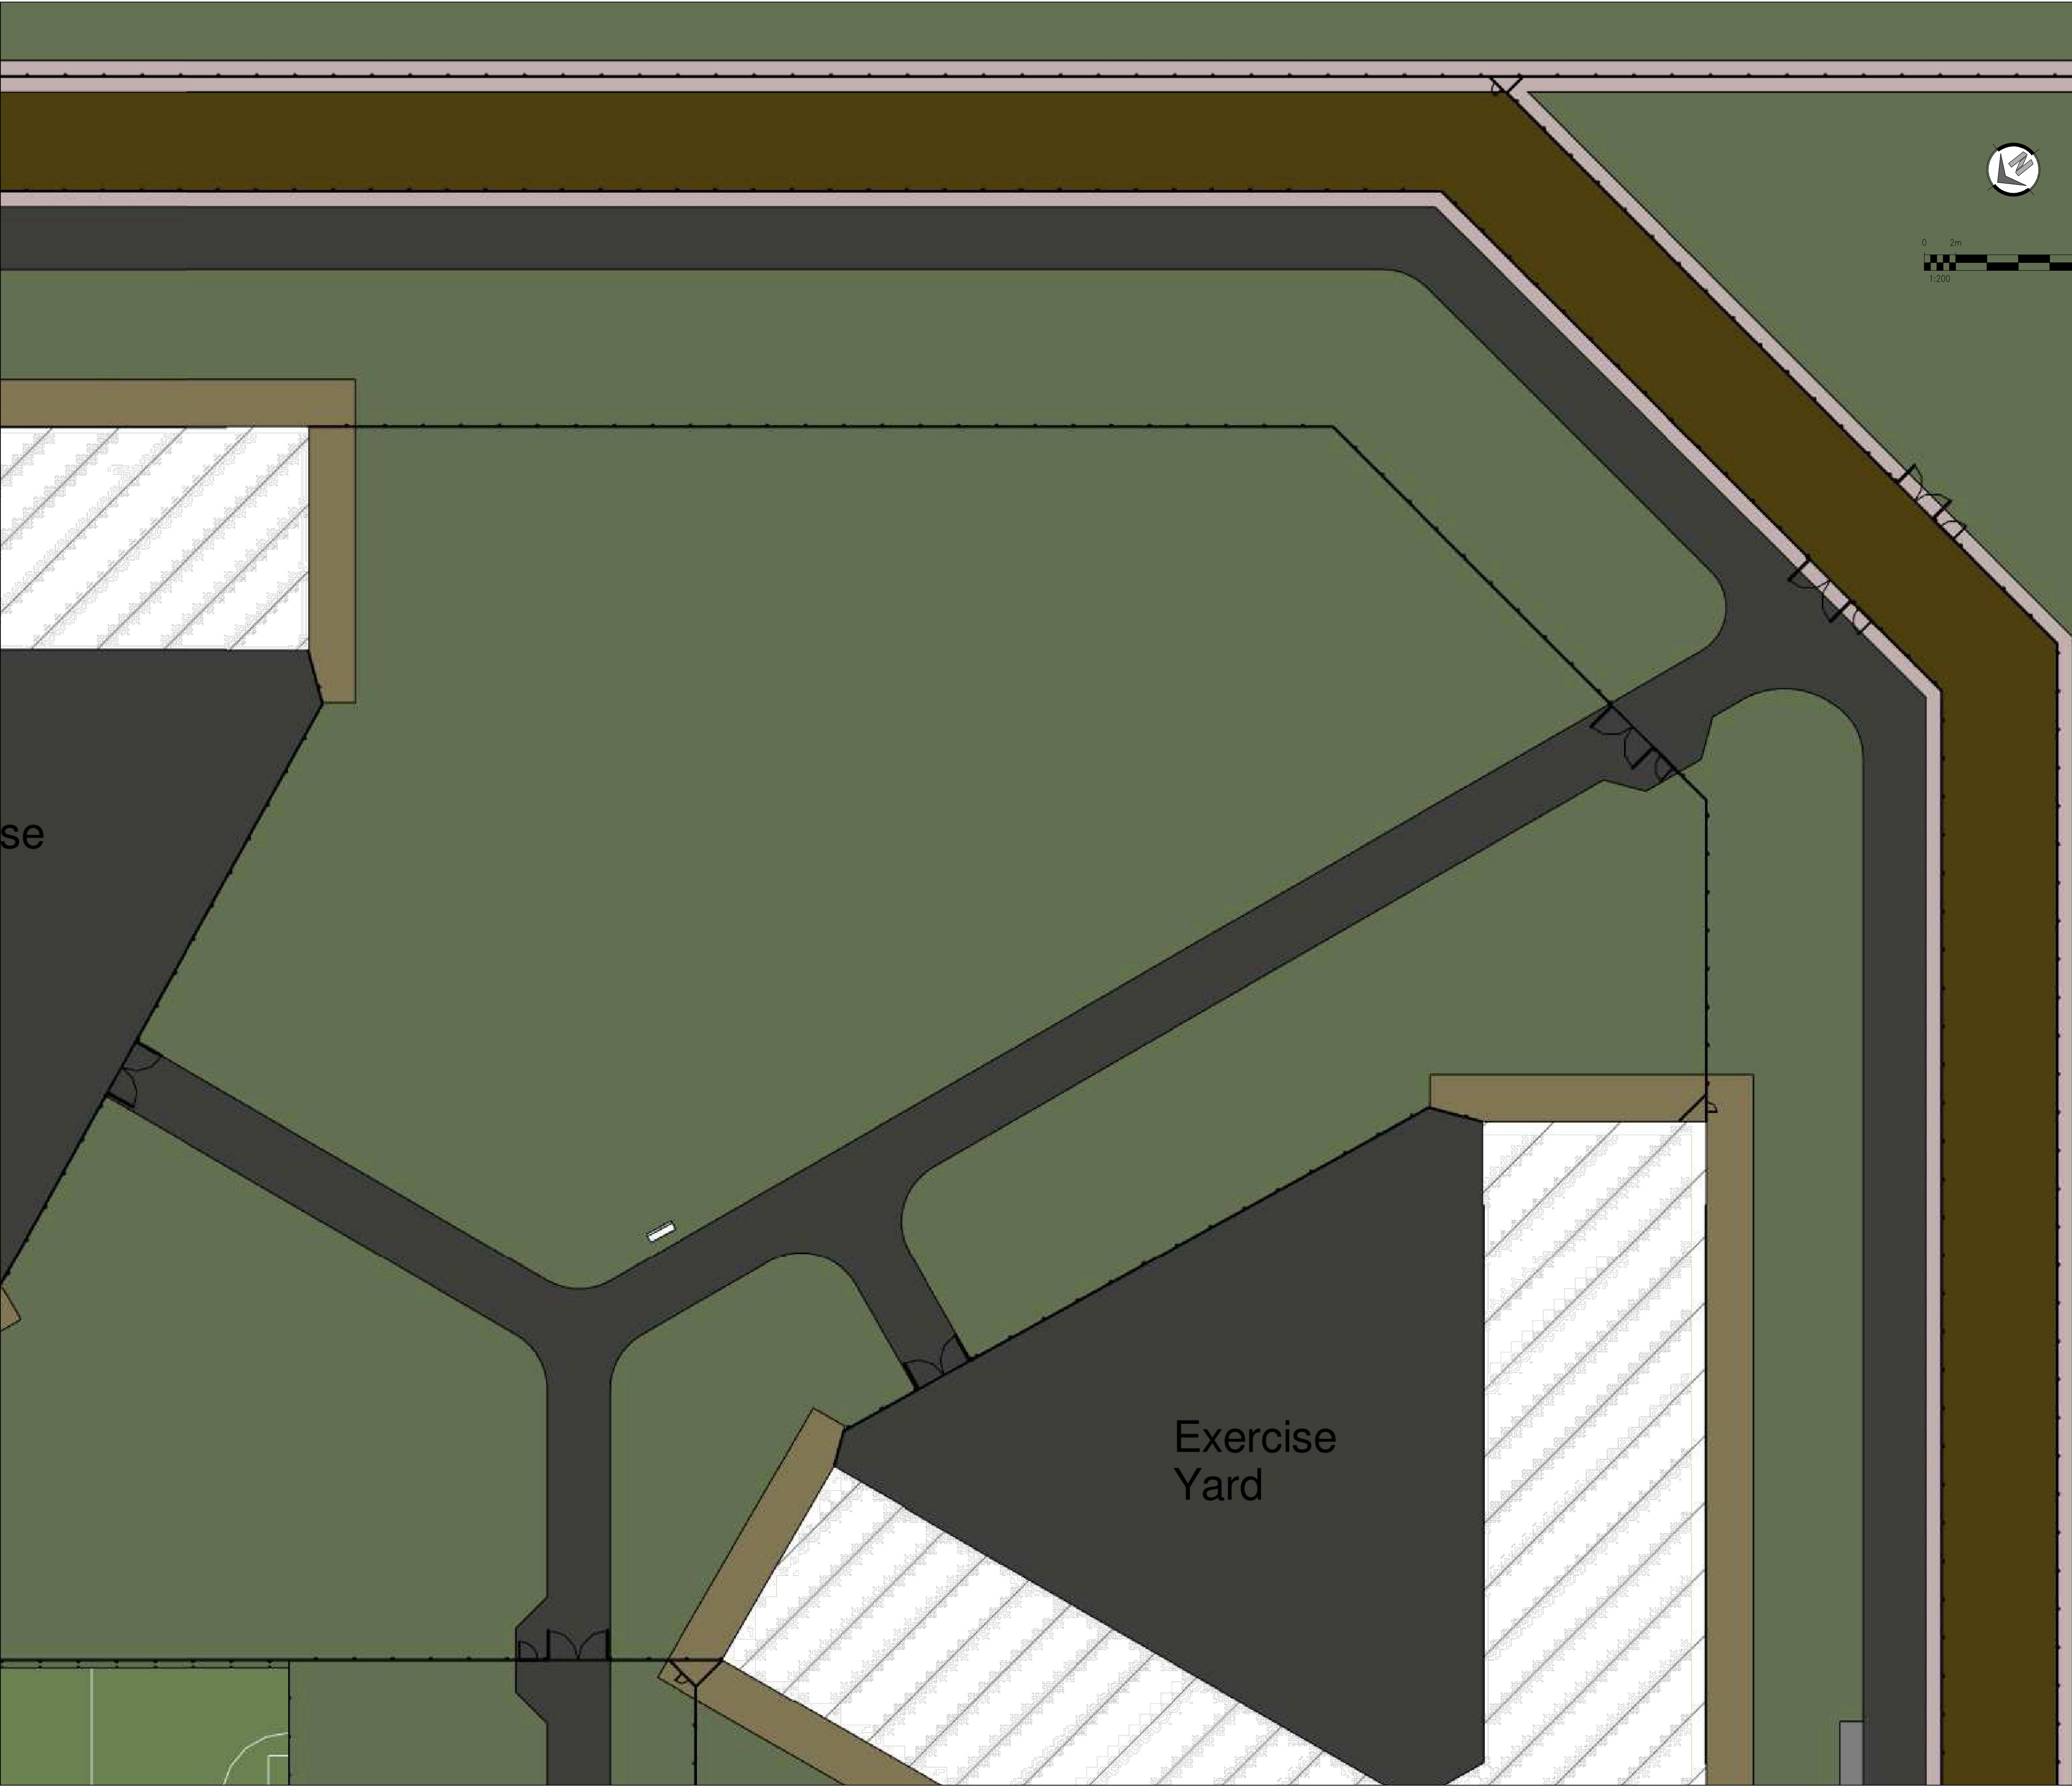

© COPYRIGHT Estates Directorate

Do not scale from drawings. Verify all dimensions on site prior to construction. This drawing is to be read in conjunction with all relevant documents and drawings. Report all discrepancies to Estates Directorate immediately. No unauthorised use, disclosure, storage or copying.

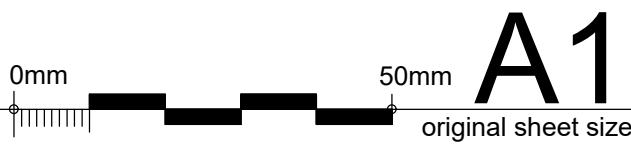

A	07/09/20	PS	CP	FIRST ISSUE
Rev	Date	By	Chk	Description

PLANNING



Estates Directorate - 102 Petty France, London, SW1H 9AJ

Site	HMP Berwyn, Wrexham, North Wales LL13 9QE				
Security Classification		OFFICIAL SENSITIVE			
Drawing Number	111354-5080-HLN-107-02-DR-A- 6005				
Project Name	HMP Berwyn Ancilliary Works				
Dwg Title	Waste Management - Existing Site Plan				
E-PIMS	111354	BPRN No.	5080		Rev Ref S0_A
Drawn By	PS	DATE	07/09/20	SCALE	1 : 200