
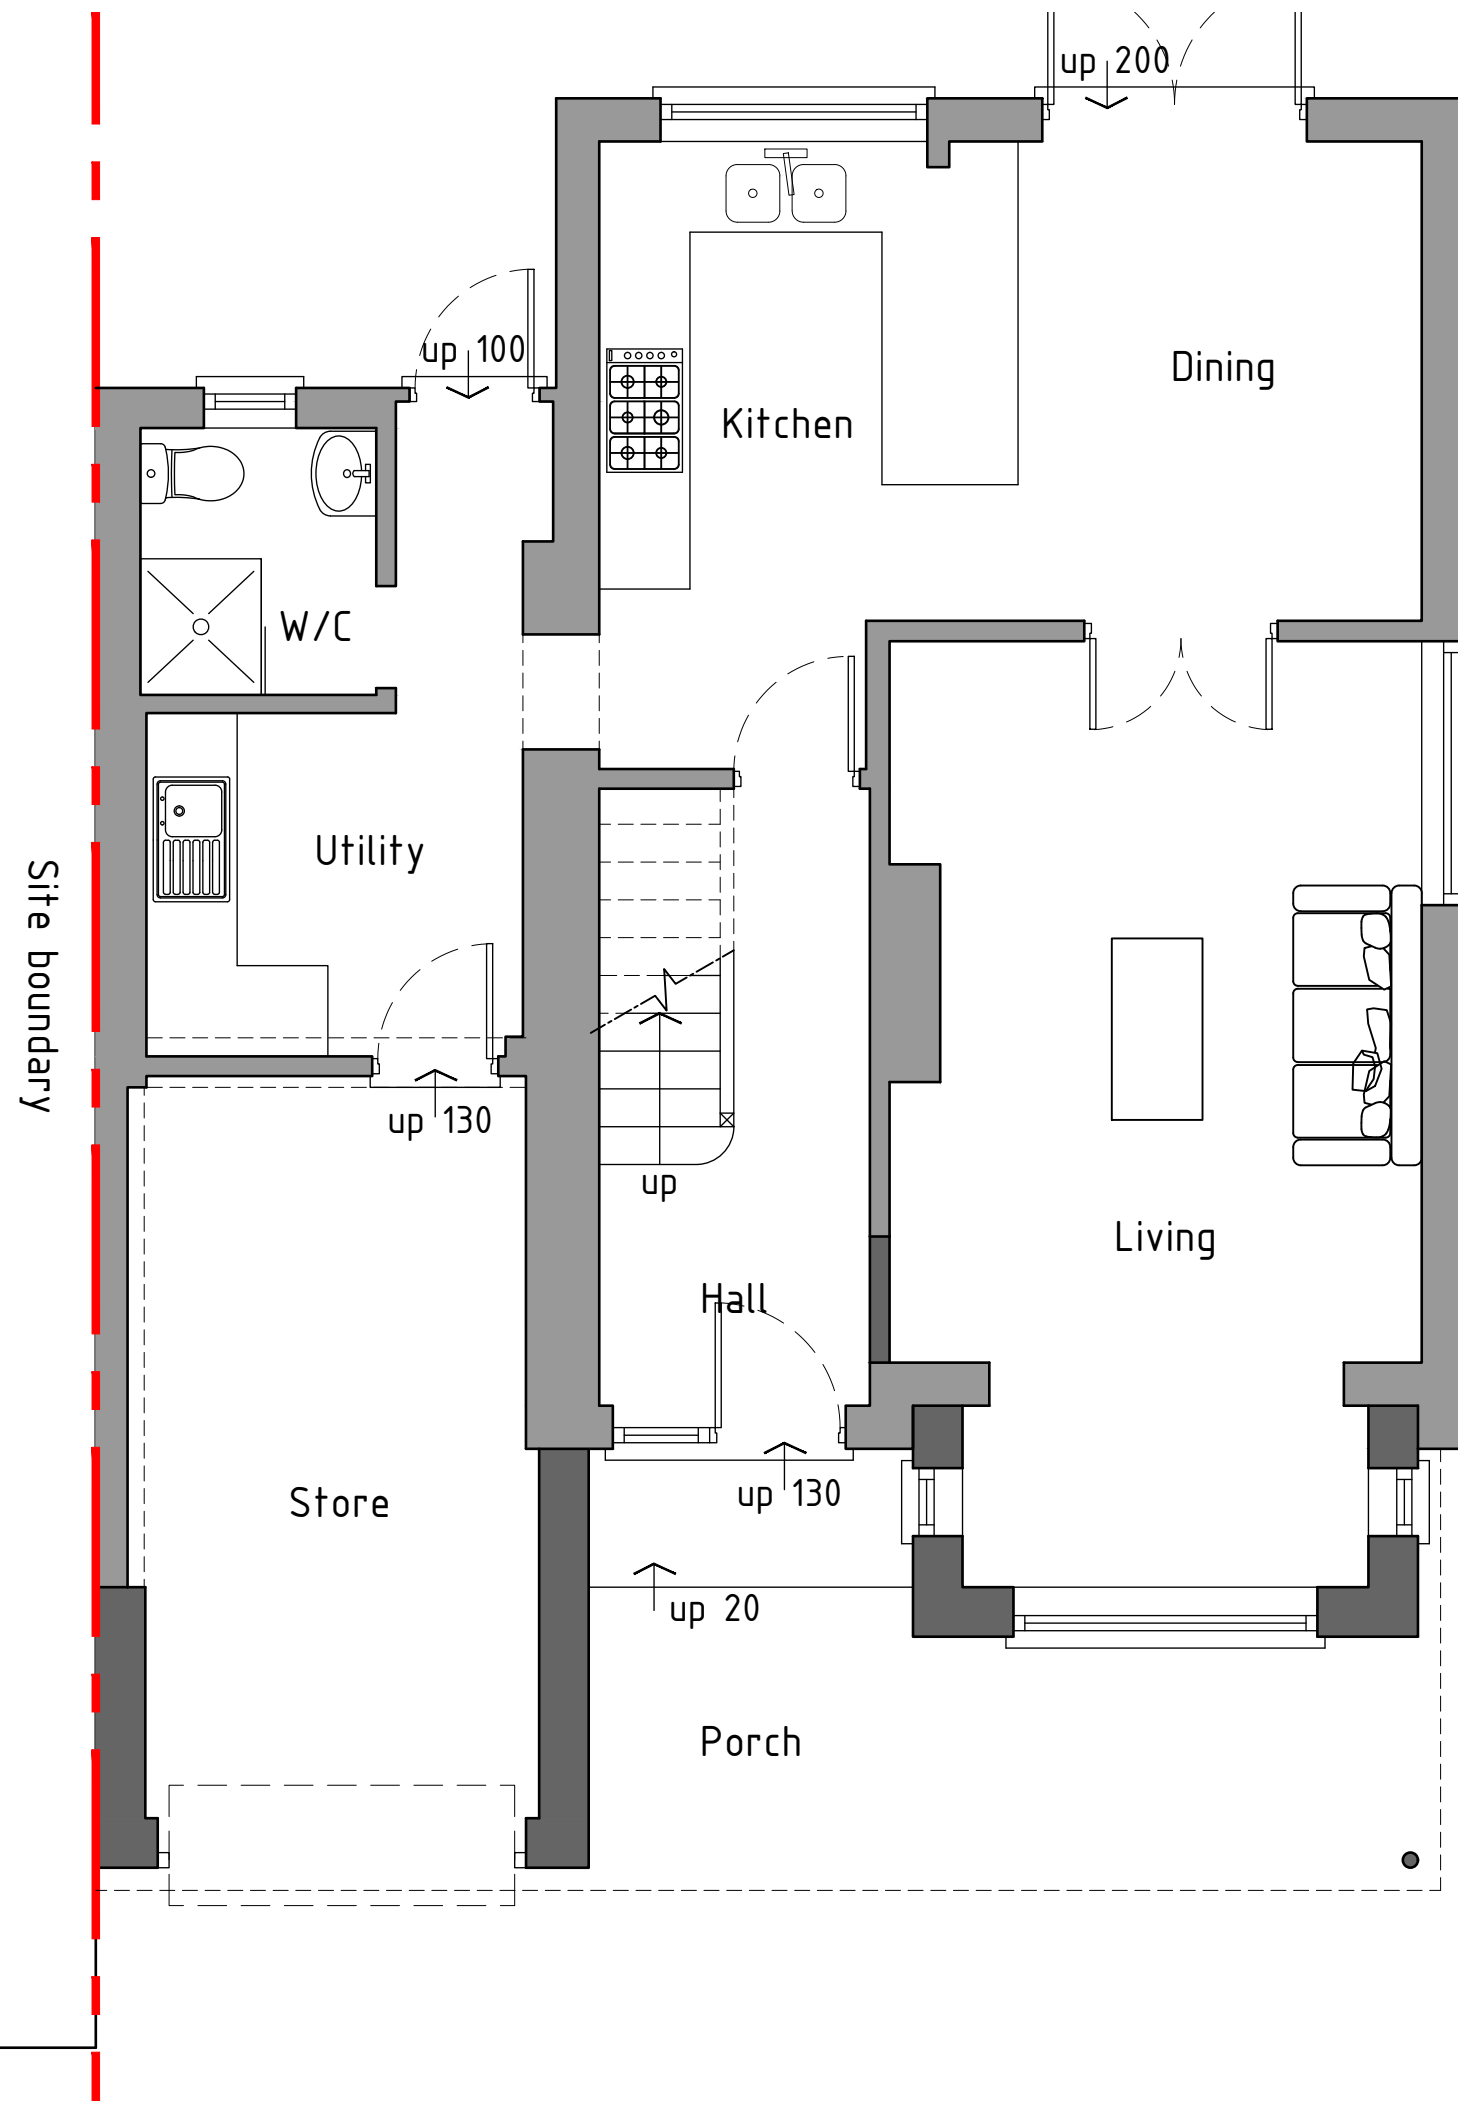


 

Ground floor plan 1:50

HDS ARCHITECTURAL SERVICES
HDS Architectural Services, The Foundry,
15 Yorke Street, Wrexham
LL13 8LW
Tel (01978) 345250
www.hdsarchitectural.co.uk

Project; 83 Park Avenue, Wrexham, LL12 7AW	
Title; Proposed Ground Floor Plan	Scale (A3); 1:50
Dwg No; PA/PD/03	Date; 08.01.21
Revision;	