





[Facing brickwork to approved sample with stone detailing]

Proposed Right Side Elevation

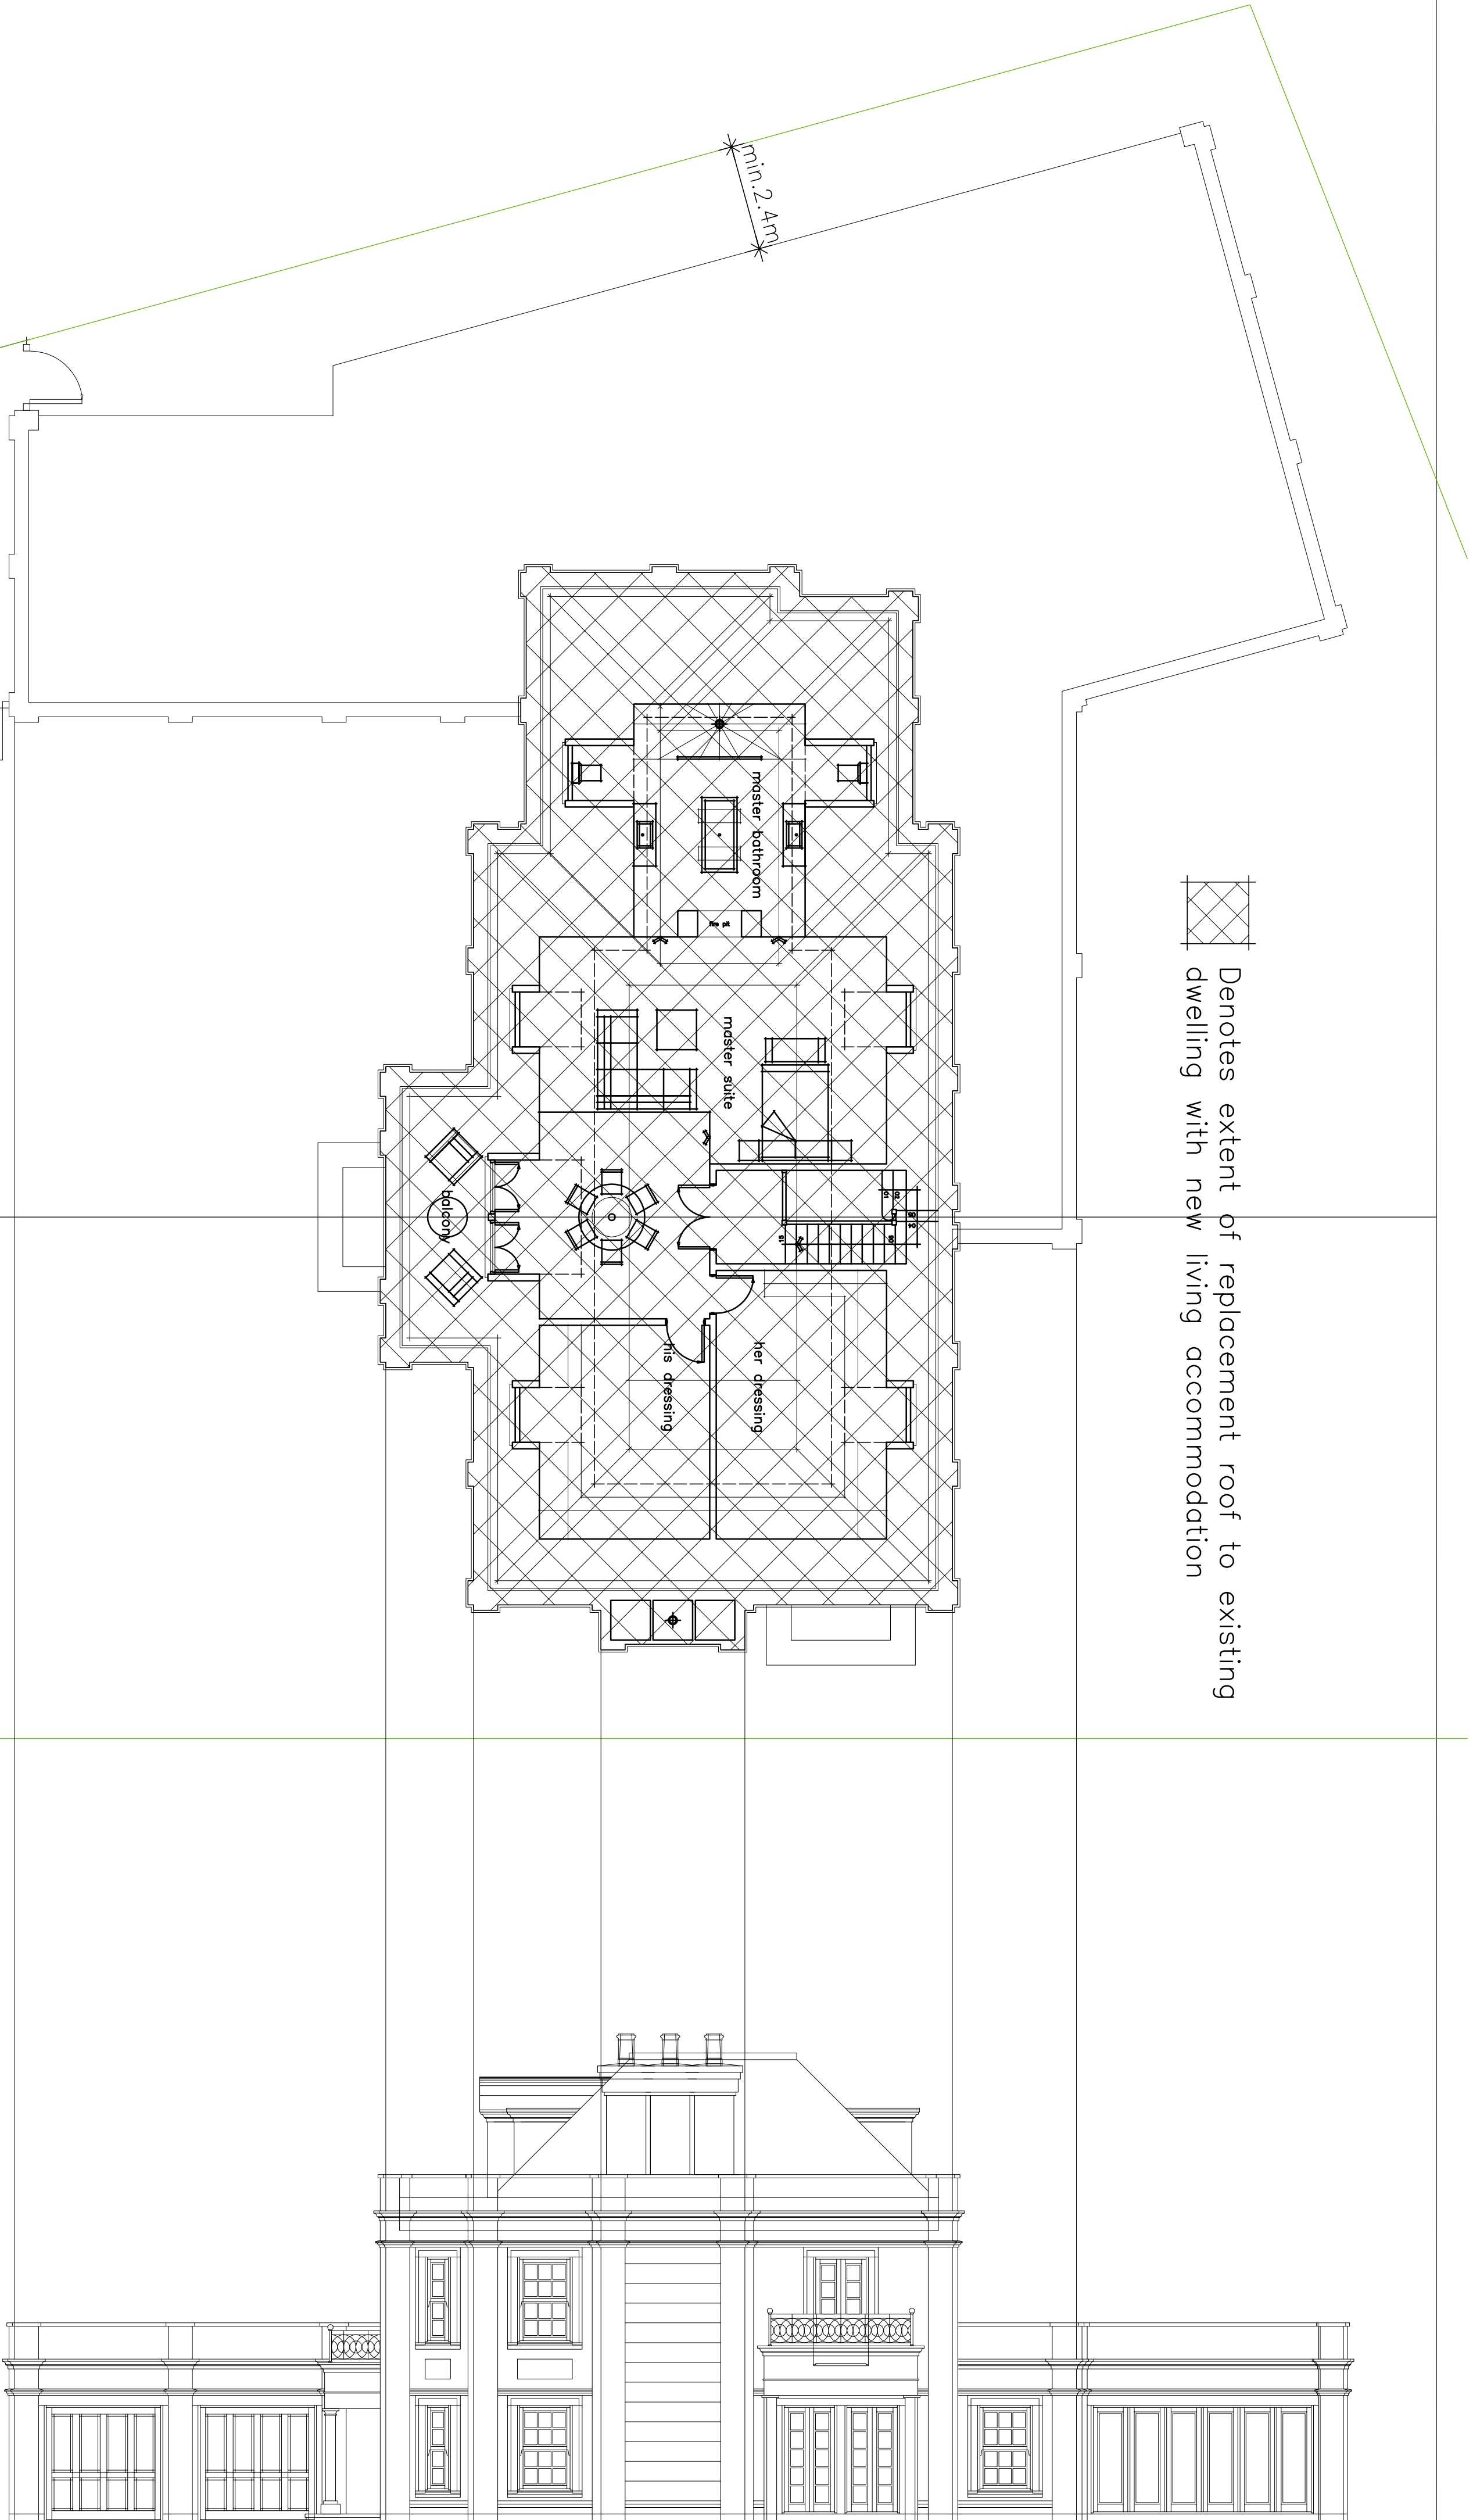

REVISIONS		
REV.01	08/05/21	EXTENSION BOUNDARY WALL REPOSITIONED 2.4M FROM FENCE
REV.04	15/01/21	NOTES ADDED

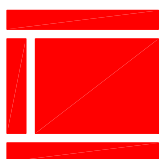

HOMEWOOD
S M ARCHITECTURAL LIMITED
THE HOMEWOOD DESIGN
STUDIO
BURLINGTON LODGE
100 BURLINGTON ROAD
OFF SUTTON ROAD
MILTON KENT
TN11 8JH
STAFFORDSHIRE
ST9 5SE 025555
E : INFO@HOMEWOODDESIGN.CO.UK
W : WWW.HOMEWOODDESIGN.COM

CLIENT:
M J RUSSELL

PROJECT:
**PROPOSED ALTERATIONS
& EXTENSIONS
MIDLAKE HOUSE
OFF HILLOCK LANE
GRESFORD**

DRAWING TITLE:
**PROPOSED FLOOR PLANS
& ELEVATIONS
[SHEET 3 OF 4]**

PLANNING DRAWING

SCALE	CHECKED
1:100@A1	SM
DATE	DRAWN BY
NOV.2020	EC

DWG NO	05	REV.
1222		B