


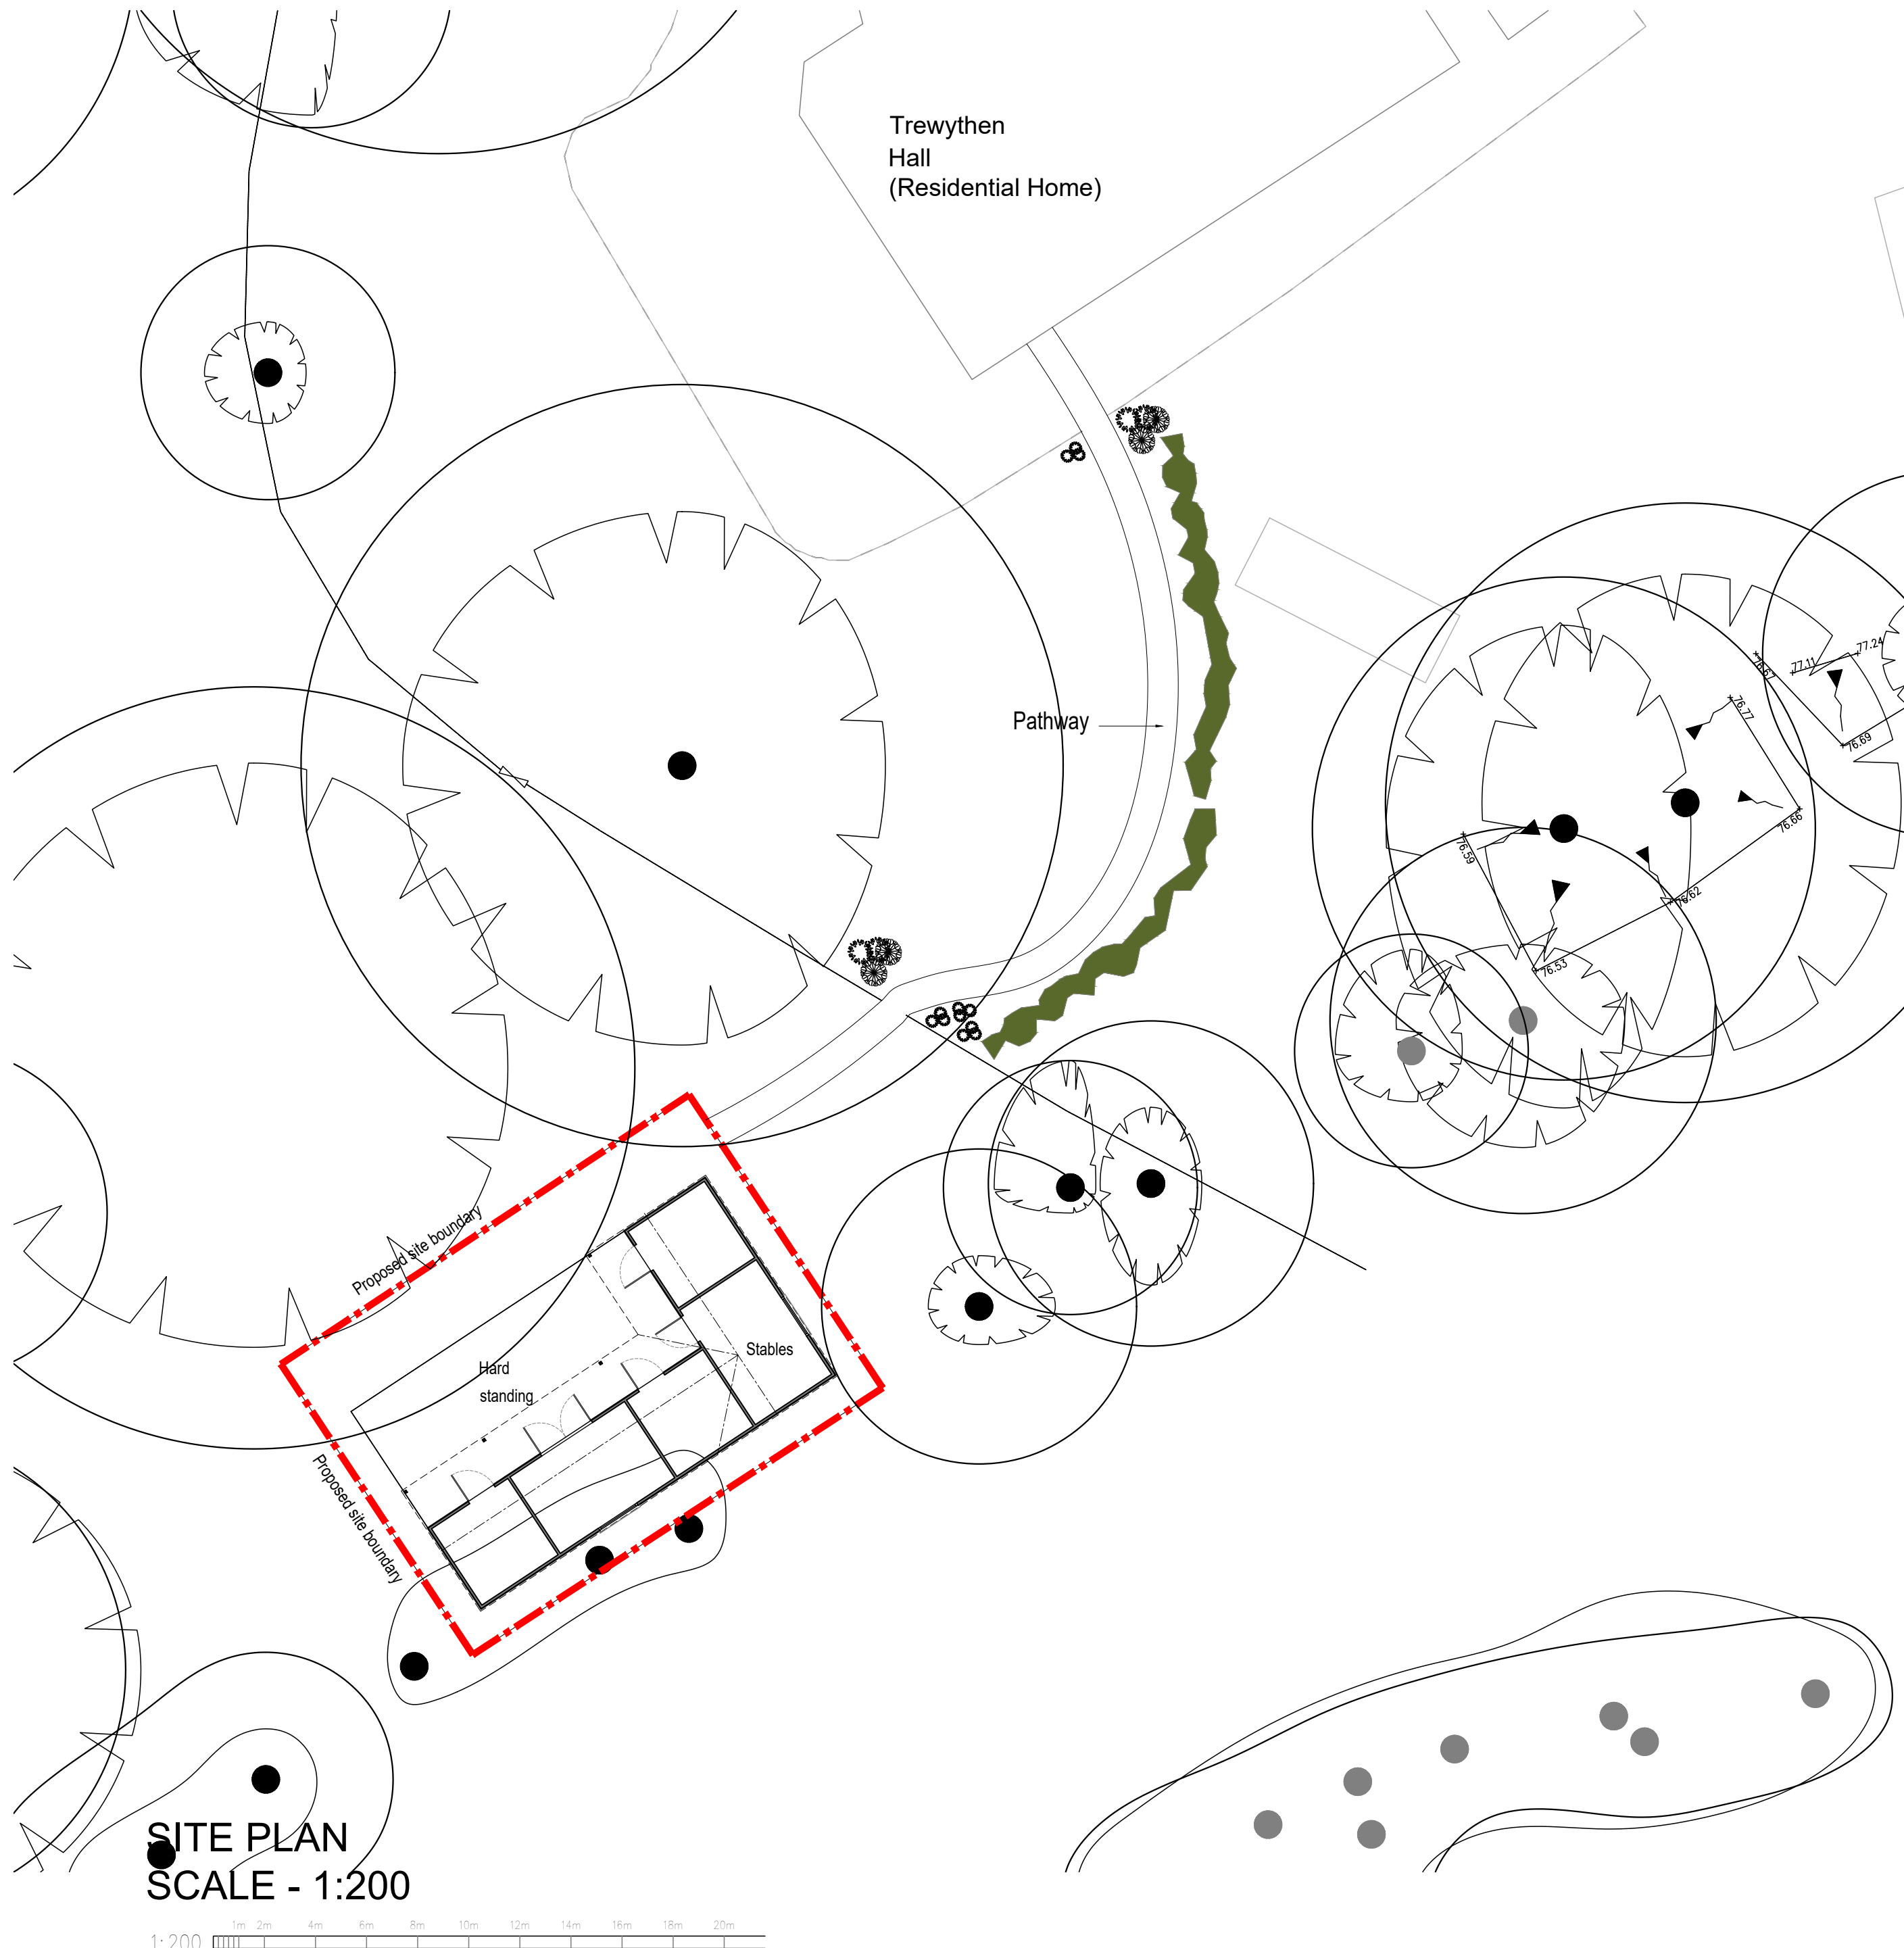

Legend

Root Protection Area
Modified to Account for
Site Features


Category

Root Protection Area

Crown Spread

Tree Number

- Category A (High Quality)
- Category B (Moderate Quality)
- Category C (Low Quality)
- Category U (Dead/Dying/In Decline)

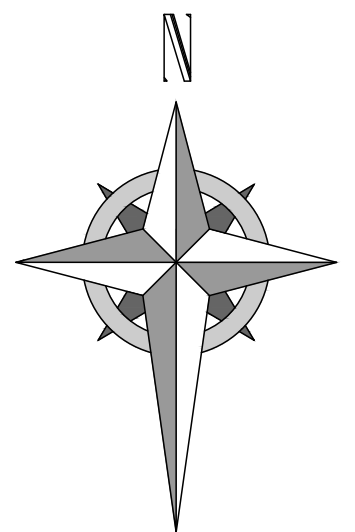

HDS ARCHITECTURAL SERVICES

The Foundry, 15 Yorke Street,
Wrexham, LL13 8LW
(1978)345250
www.hdsarchitectural.co.uk

Project;
Trewythen Hall Residential Care Home,
Vicarage Lane, Gresford, LL12 8US

Title; Site location & Site plan	Scale (A2); 1:200 & 1:1250
Dwg No; THS/PD/01	Date; 14th July 2020
Revision;	