






EXISTING FRONT ELEVATION.

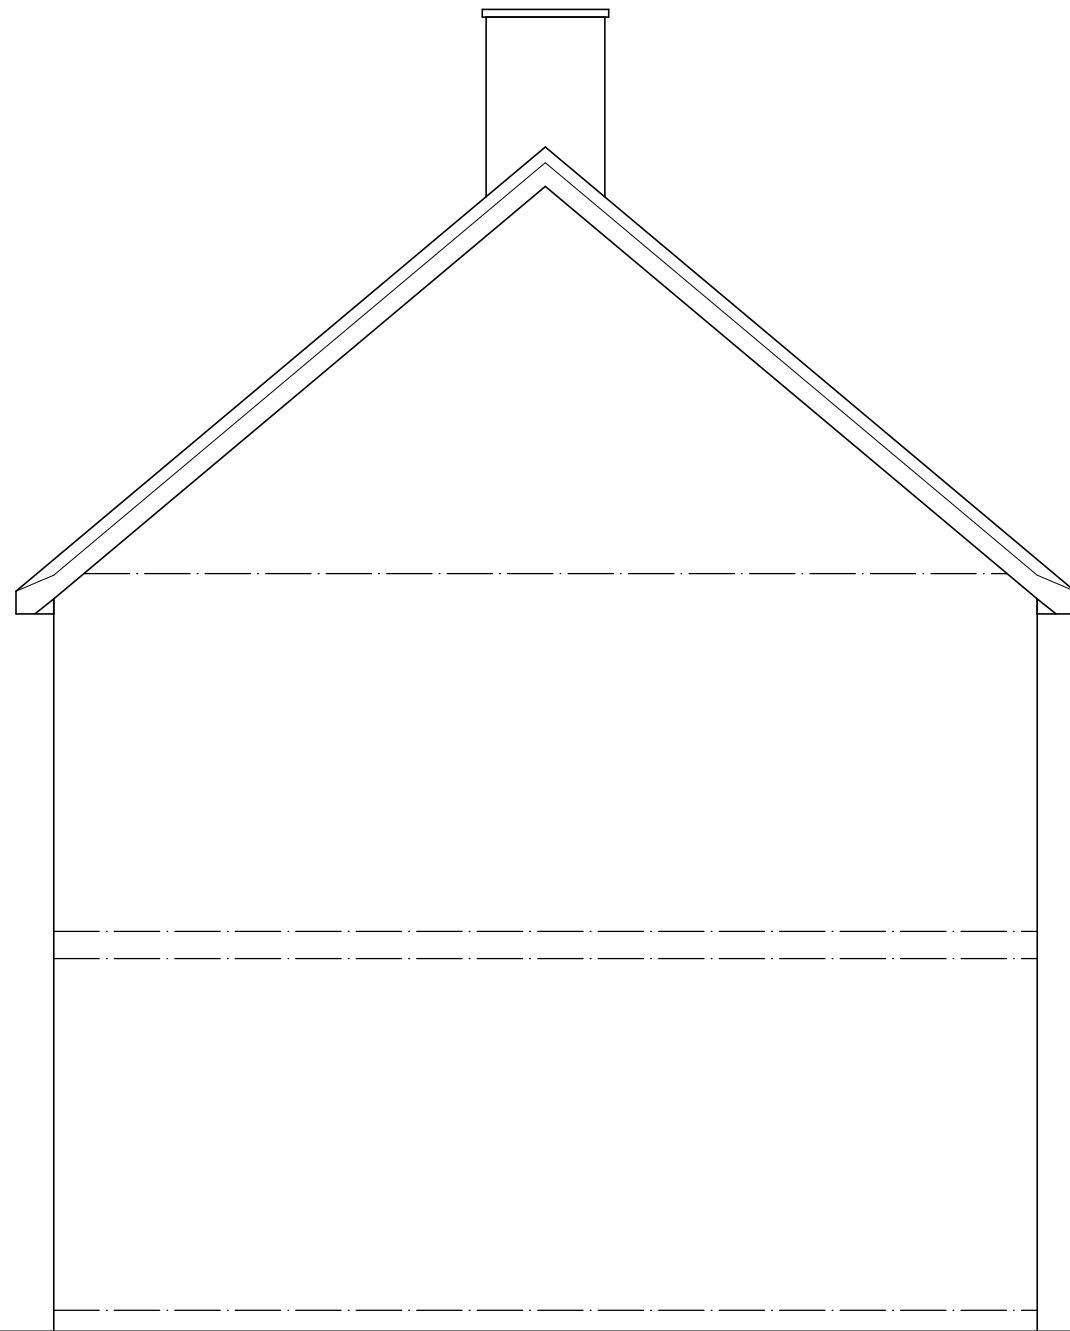


EXISTING SIDE ELEVATION.

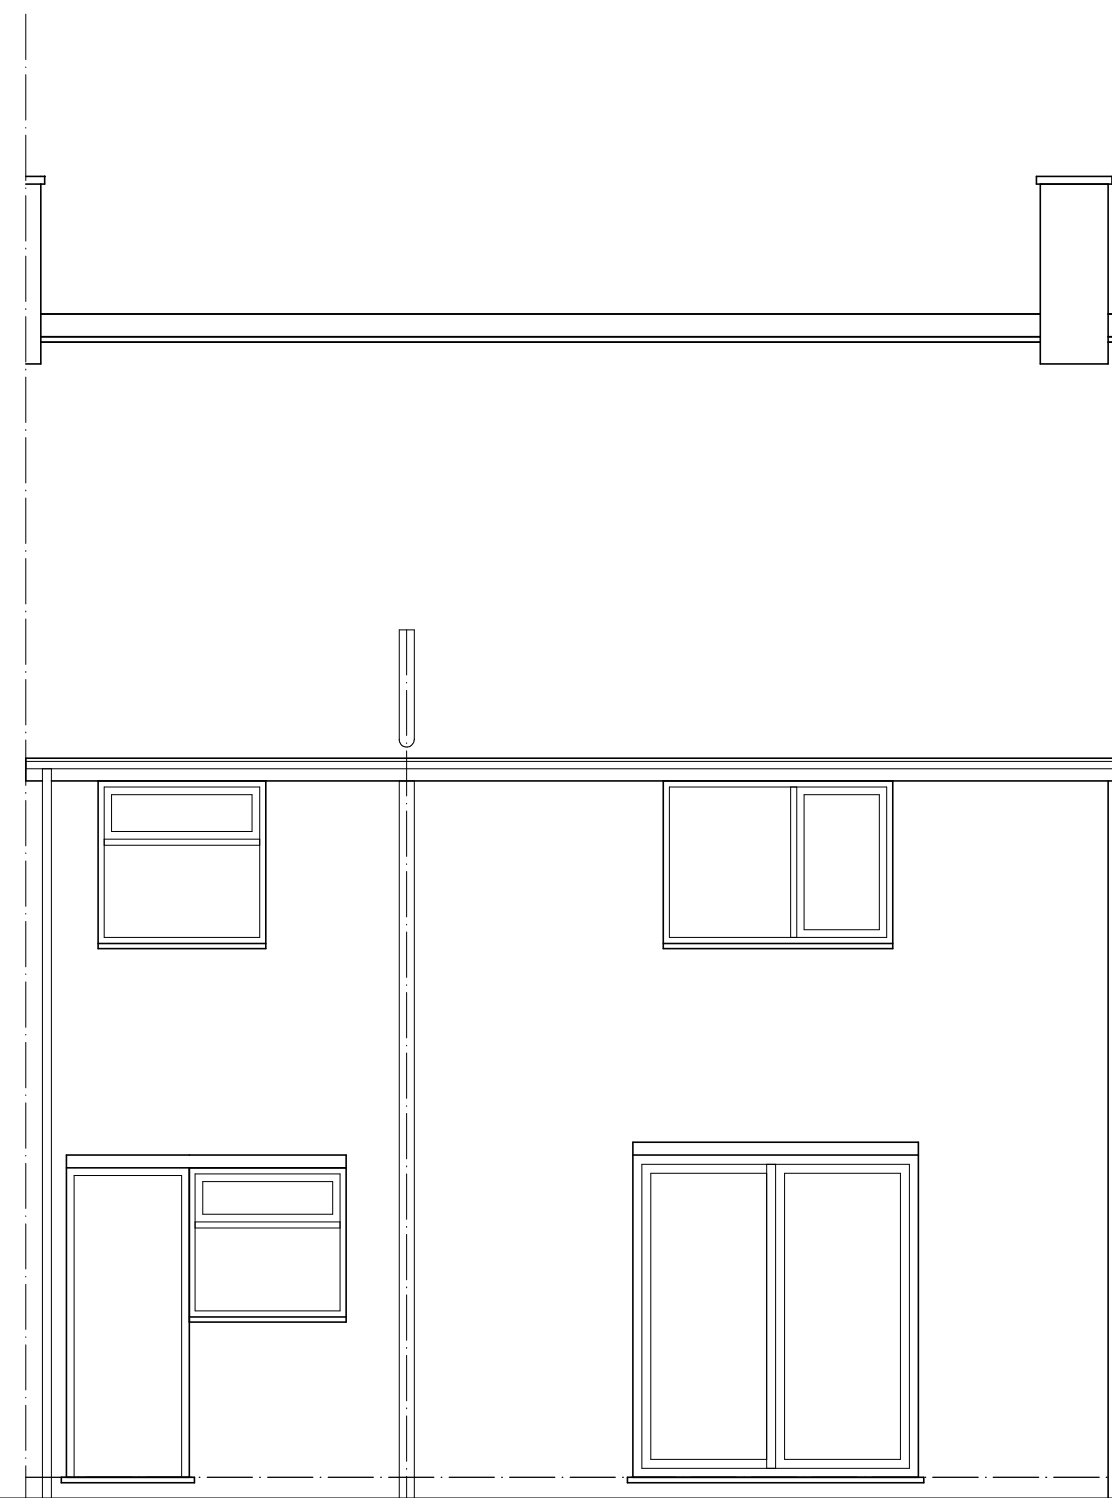

EXISTING REAR ELEVATION.

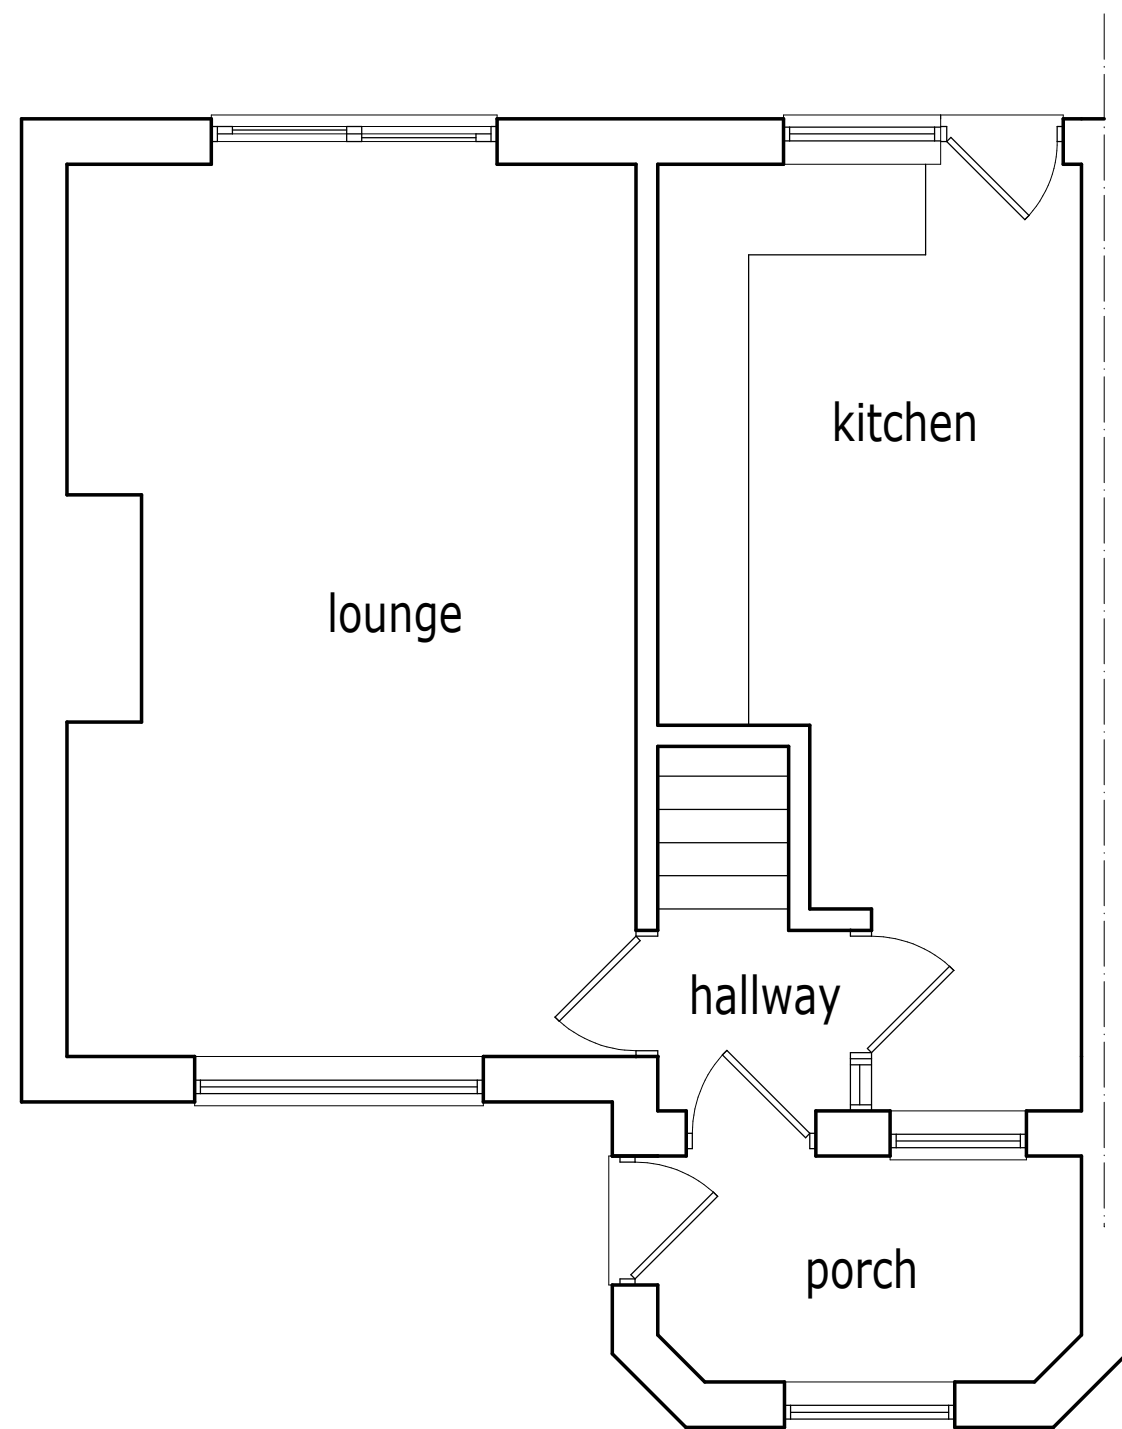

EXISTING GROUND FLOOR PLAN.

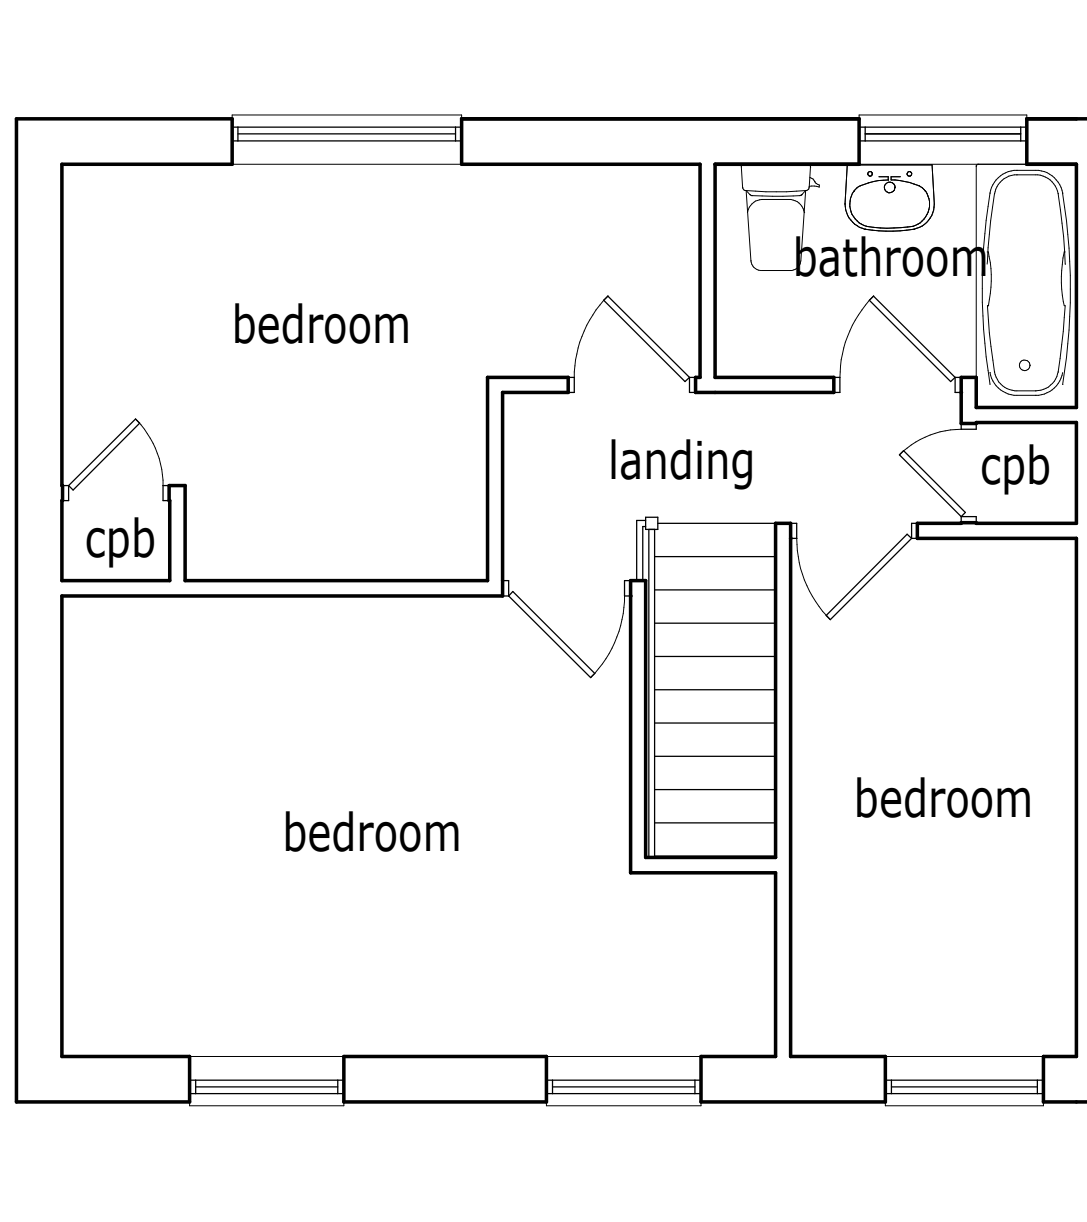

EXISTING FIRST FLOOR PLAN.

Project.	
PROPOSED EXTENSION & ALTERATIONS to 22, HENRY STREET, RHOSTYLLEN, WREXHAM, LL14 4DA.	
Client.	
Mr & Mrs J. CAMPBELL.	
Title.	
PLANS & ELEVATIONS - AS EXISTING.	
Drawing No.	
10439.03.dsj	
Date.	Scale.
Jan 2020.	1:50@A1.
D.S. Jones & Co.	
Architectural & Planning Consultants. The Studio, 26, Prospect Drive, Coedpoeth, Wrexham, LL11 3PE. Tel : 01978 750195 / 07880 874522. E : dsjonesandco@live.co.uk	