



Proposed Front Elevation

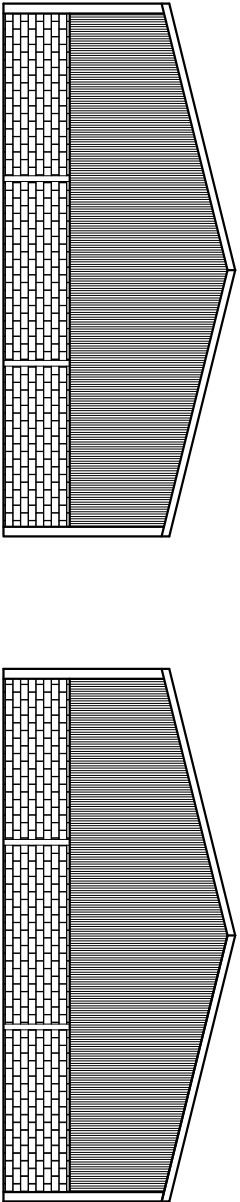

Proposed Side Elevation

Proposed Side Elevation

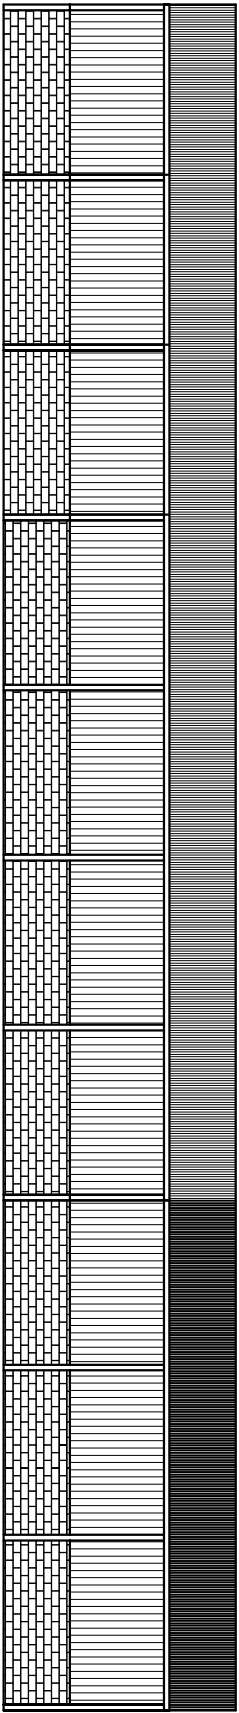

Proposed Rear Elevation

DRAW No.: DWG 6 REV A – PROPOSED SHED
ELEVATIONS – MULSFORD FARM.DWG

Builders are to work to dimensions only. If setting out points or dimensions are required, call the number below rather than scaling off the drawing.

DRAWING IS ACCURATE TO THE SCALE BELOW	Cn DESIGN
SCALE: 1 : 200 @ A3	Athenia – The Green – Northop – Mold
DATE: November 2020	CH7 6BD.
L.A. Wrexham	07871 002925 OR 01352 840 264
DRAWN BY: Clair Hughes	PLAN AHEAD, before starting any section of work or ordering materials check for discrepancies or lack of information.
CHK'D BY:	Please ask for help.