





The Coach House:
Front Elevation 1:100

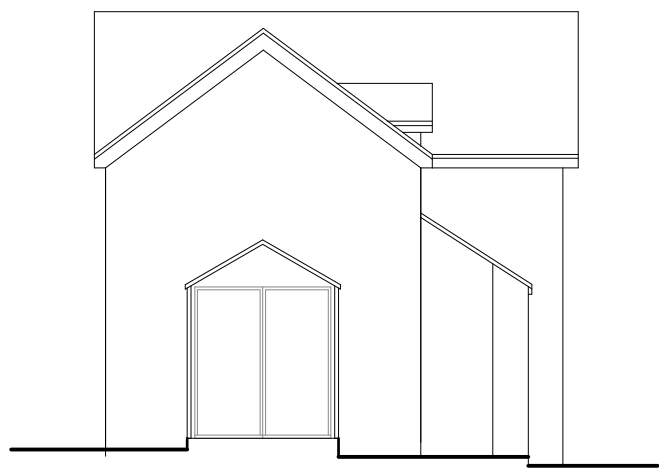

The Coach House:
Side Elevation 1:100



The Coach House:
Rear Elevation 1:100

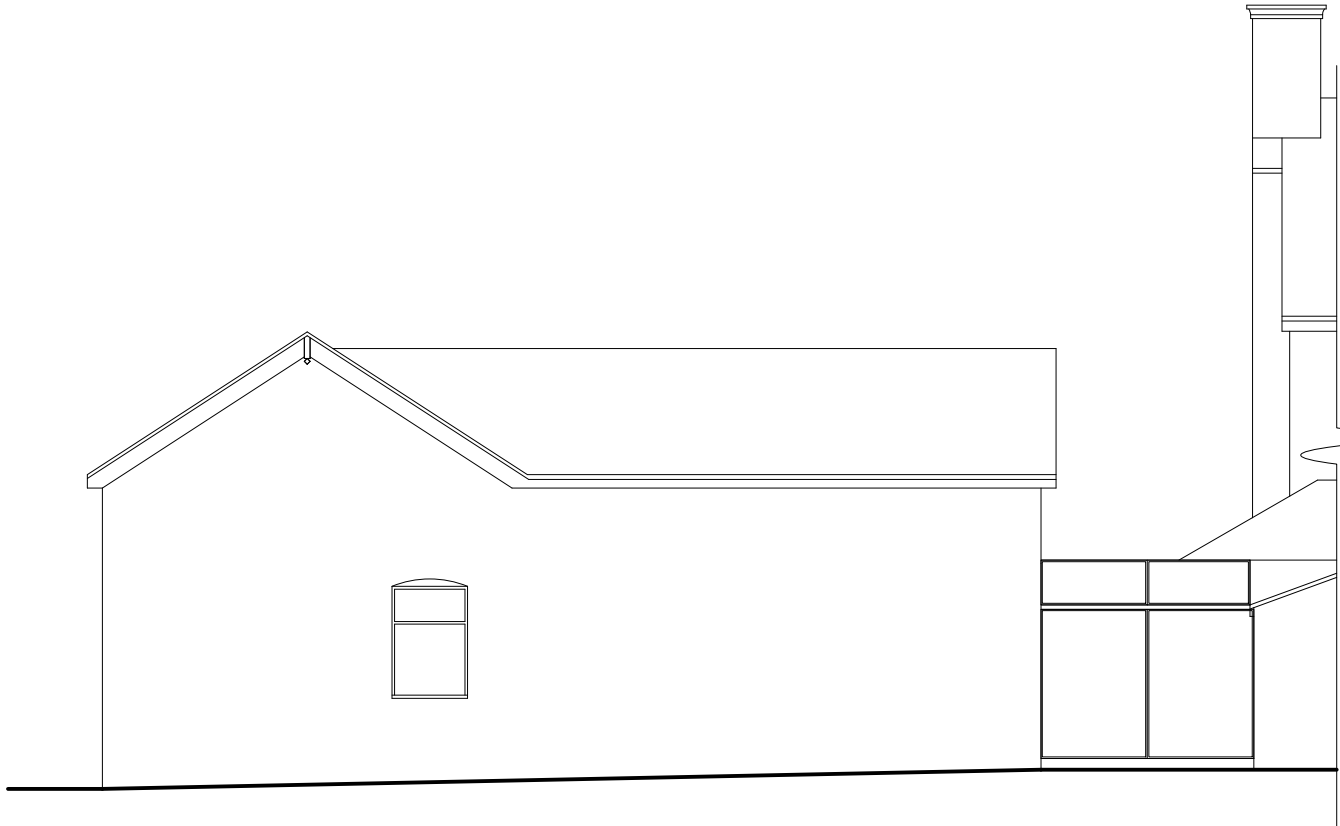

The Coach House:
Side Elevation 1:100

Rev	Date	Detail	Initial

Project: Proposed Alterations to,
The Stone House,
Llay Road,
Burton, Rossett,
Wrexham, LL12 0HS

Title: Existing	Scale: (A1) 1:50 & 1:100
--------------------	--------------------------------

Drawn By: E.M.Jackson	Date: July 2020
--------------------------	--------------------

Drawing No: K031/001	Sheet: 1 of 1
-------------------------	------------------

blueprint
architectural services


LABC partner
Office 3K4,
Redwither Business Tower,
Wrexham, LL13 9XT
Tel: 01978 356500
www.blueprintarchitectural.com
© copyright all rights reserved

Services Key

MH Existing Man Hole Position



Ground Floor Plan 1:50

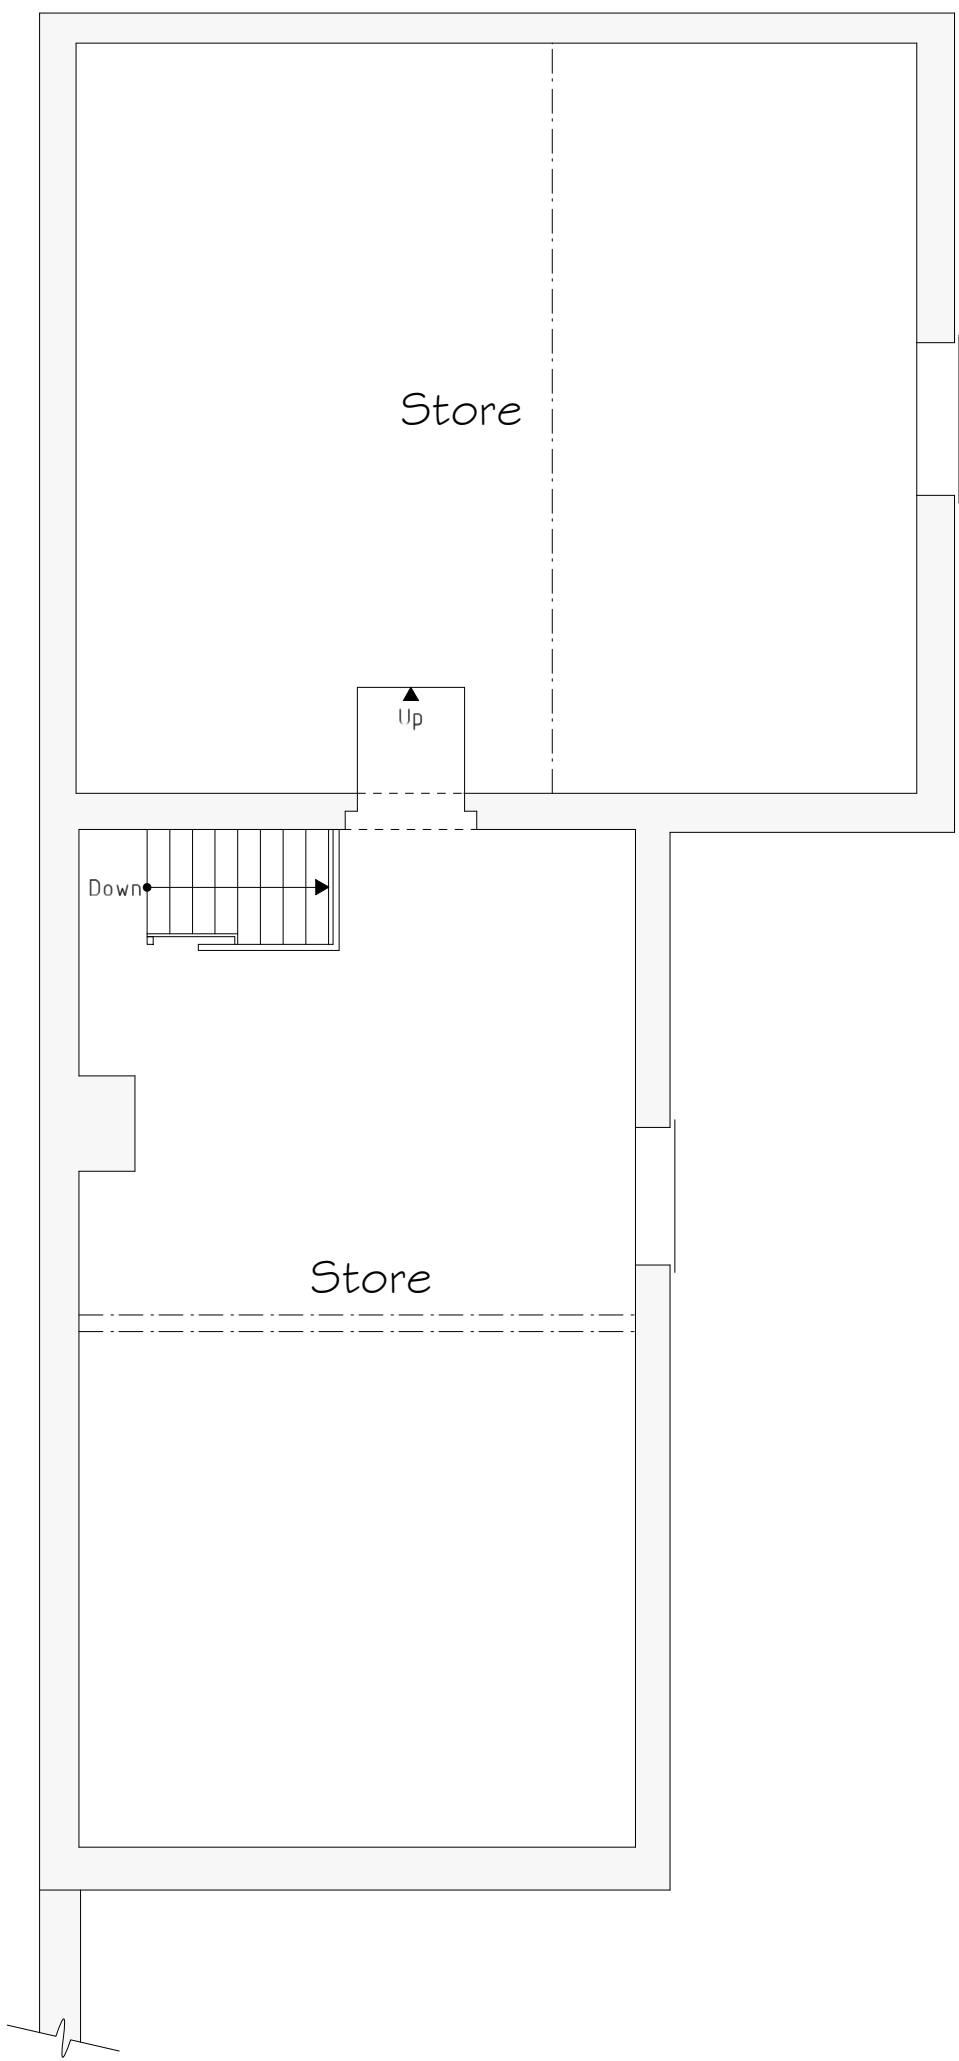

First Floor Plan 1:50