


Drawing No.		P51/7.10.020	
R.A. Hayward Architectural Designer  80a. Hume - Southern Highway TEL. 07000 627421			
PROJECT: Transition of Existing Construction to Existing and PROPOSED: R.A. Hayward Floor Plan EXTENDED to 25 Bay Lane, Brixton. CLIENTS: Mr/Mrs Hooper			
DATE	DRAWN	SCALE	
16.10.2020	R.A.H.	AS SHOWN	
DESCRIPTION			
Existing Main Section			
REVISIONS			
Issue Date: 16.10.2020			
Drawing/Sheet			

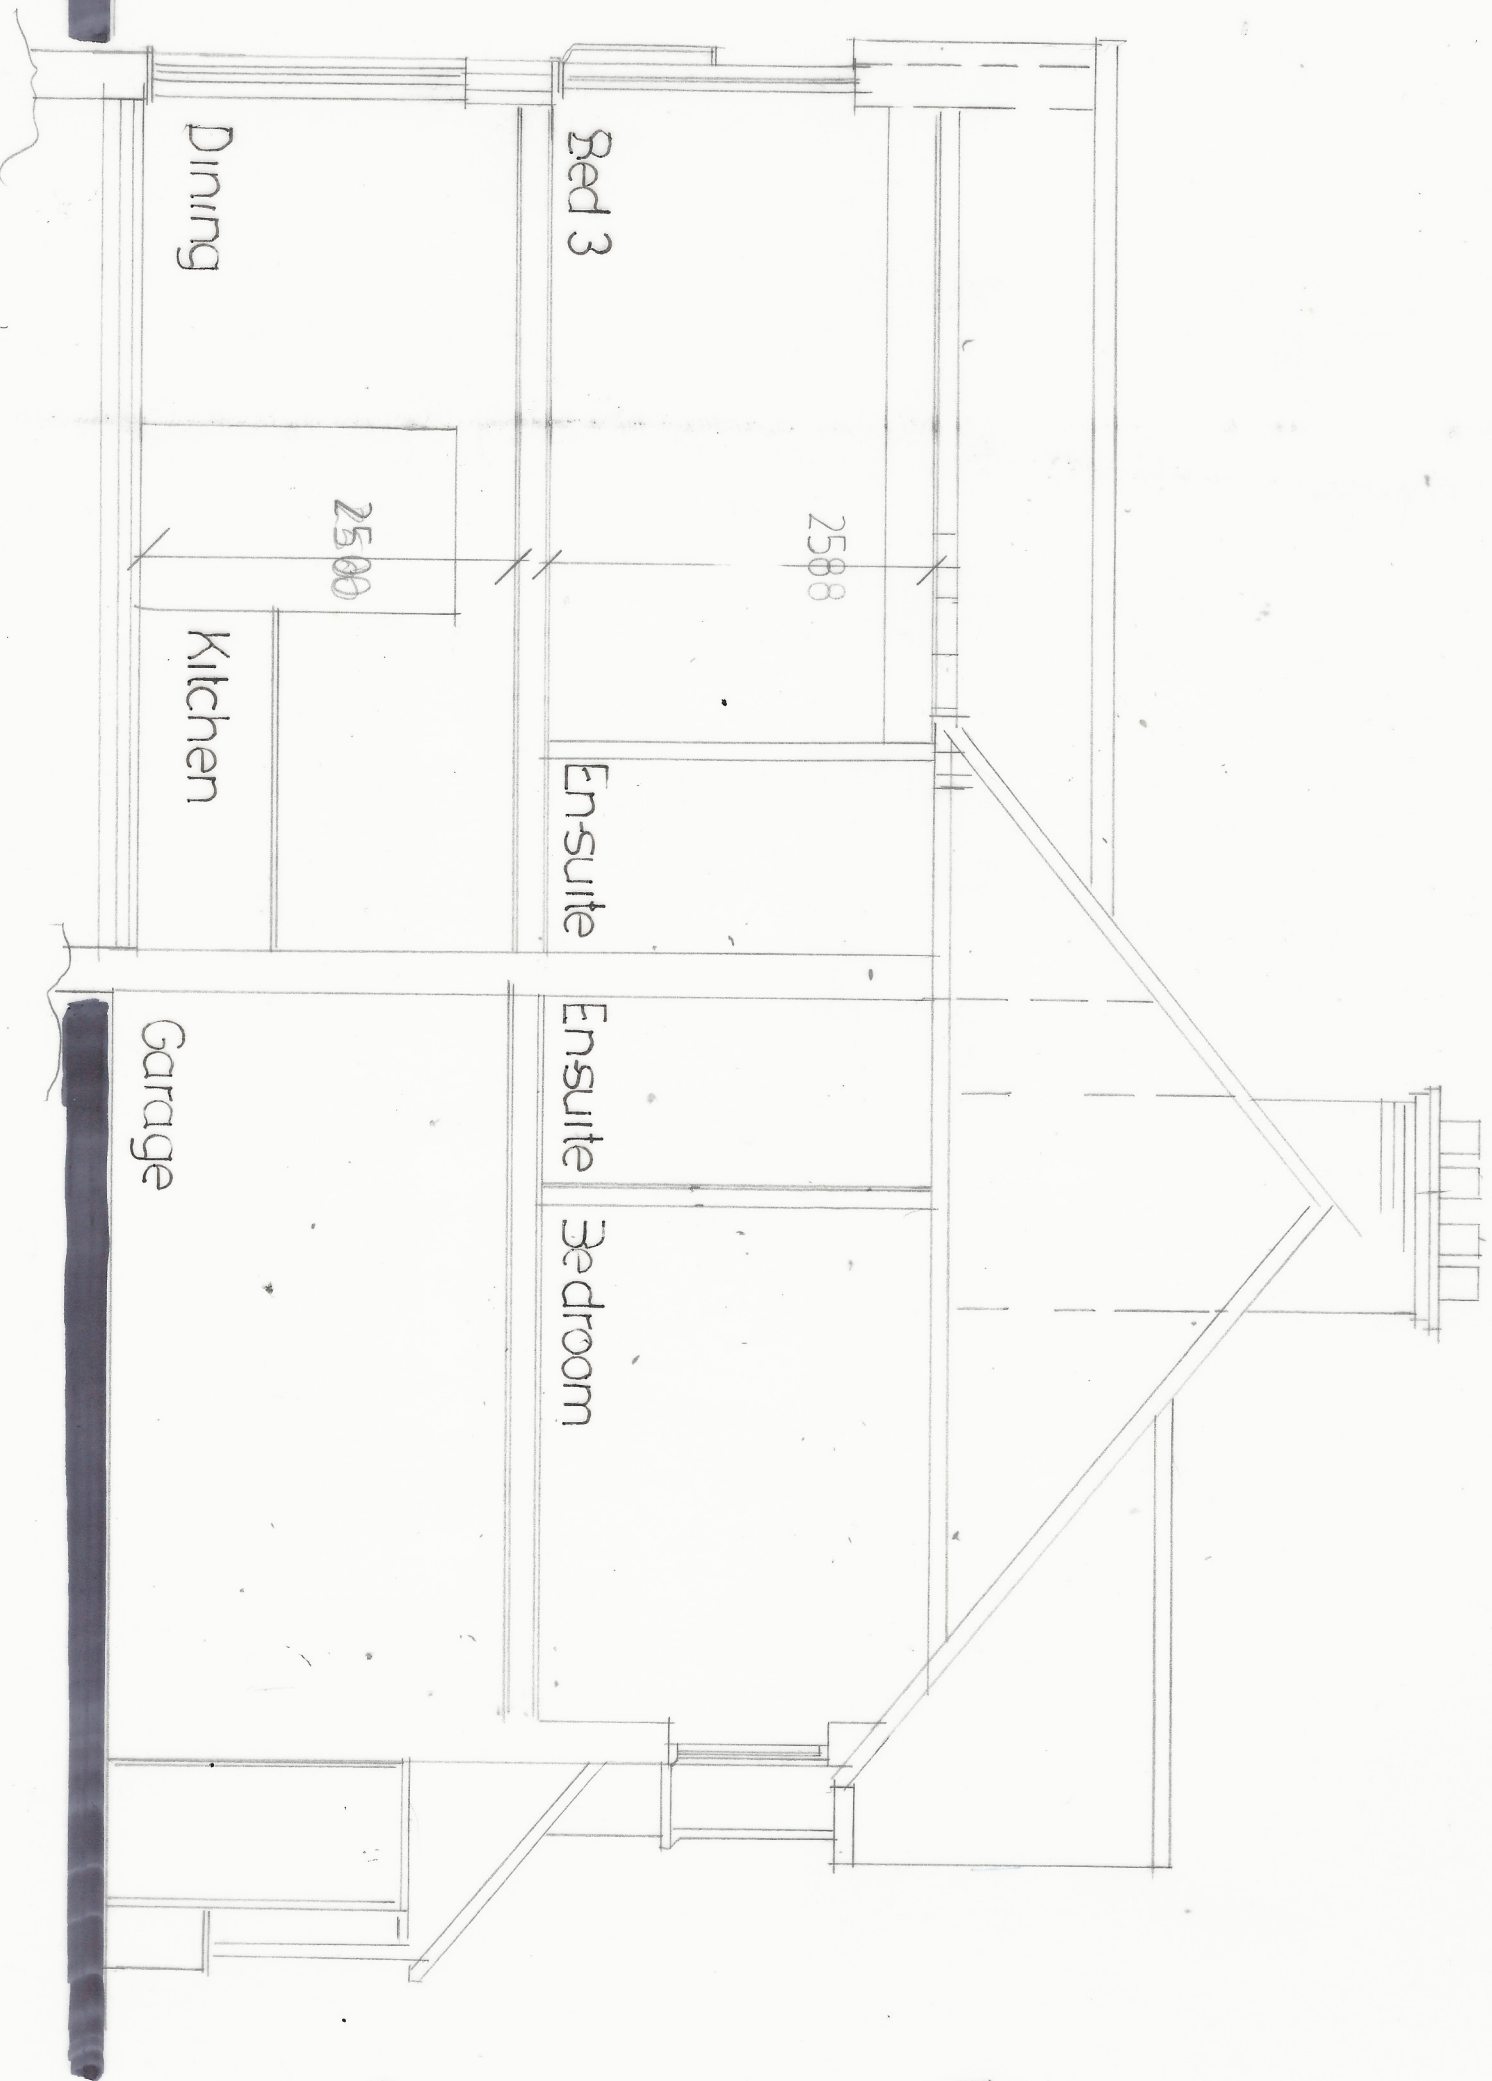

Existing MAIN SECTION **A-A**. Scale 1:50.