

Drawing No. 471/5.10.000

R.P. Edwards

Architectural Designer



Mr. Moss - Structural Engineer
TEL. 07900 627421

PROJECT

Demolition of Conservatory @
REAR EXTENSION
PROPOSED REAR G. FLOOR TEST &
EXTENSION @ 25 BOX LANE WILTON

CLIENTS: Mr/Mrs WICKES

DATE	DRAWN	SCALE
16.10.2020	R.P.E	As Shown

DESCRIPTION

Existing Elevations
Existing G.F. Plan.

REVISIONS


Issue Date 17.10.2020
Planning / Credit



NW Existing REAR Elevation. scale 1:100.



SE Existing FRONT Elevation. scale 1:100.

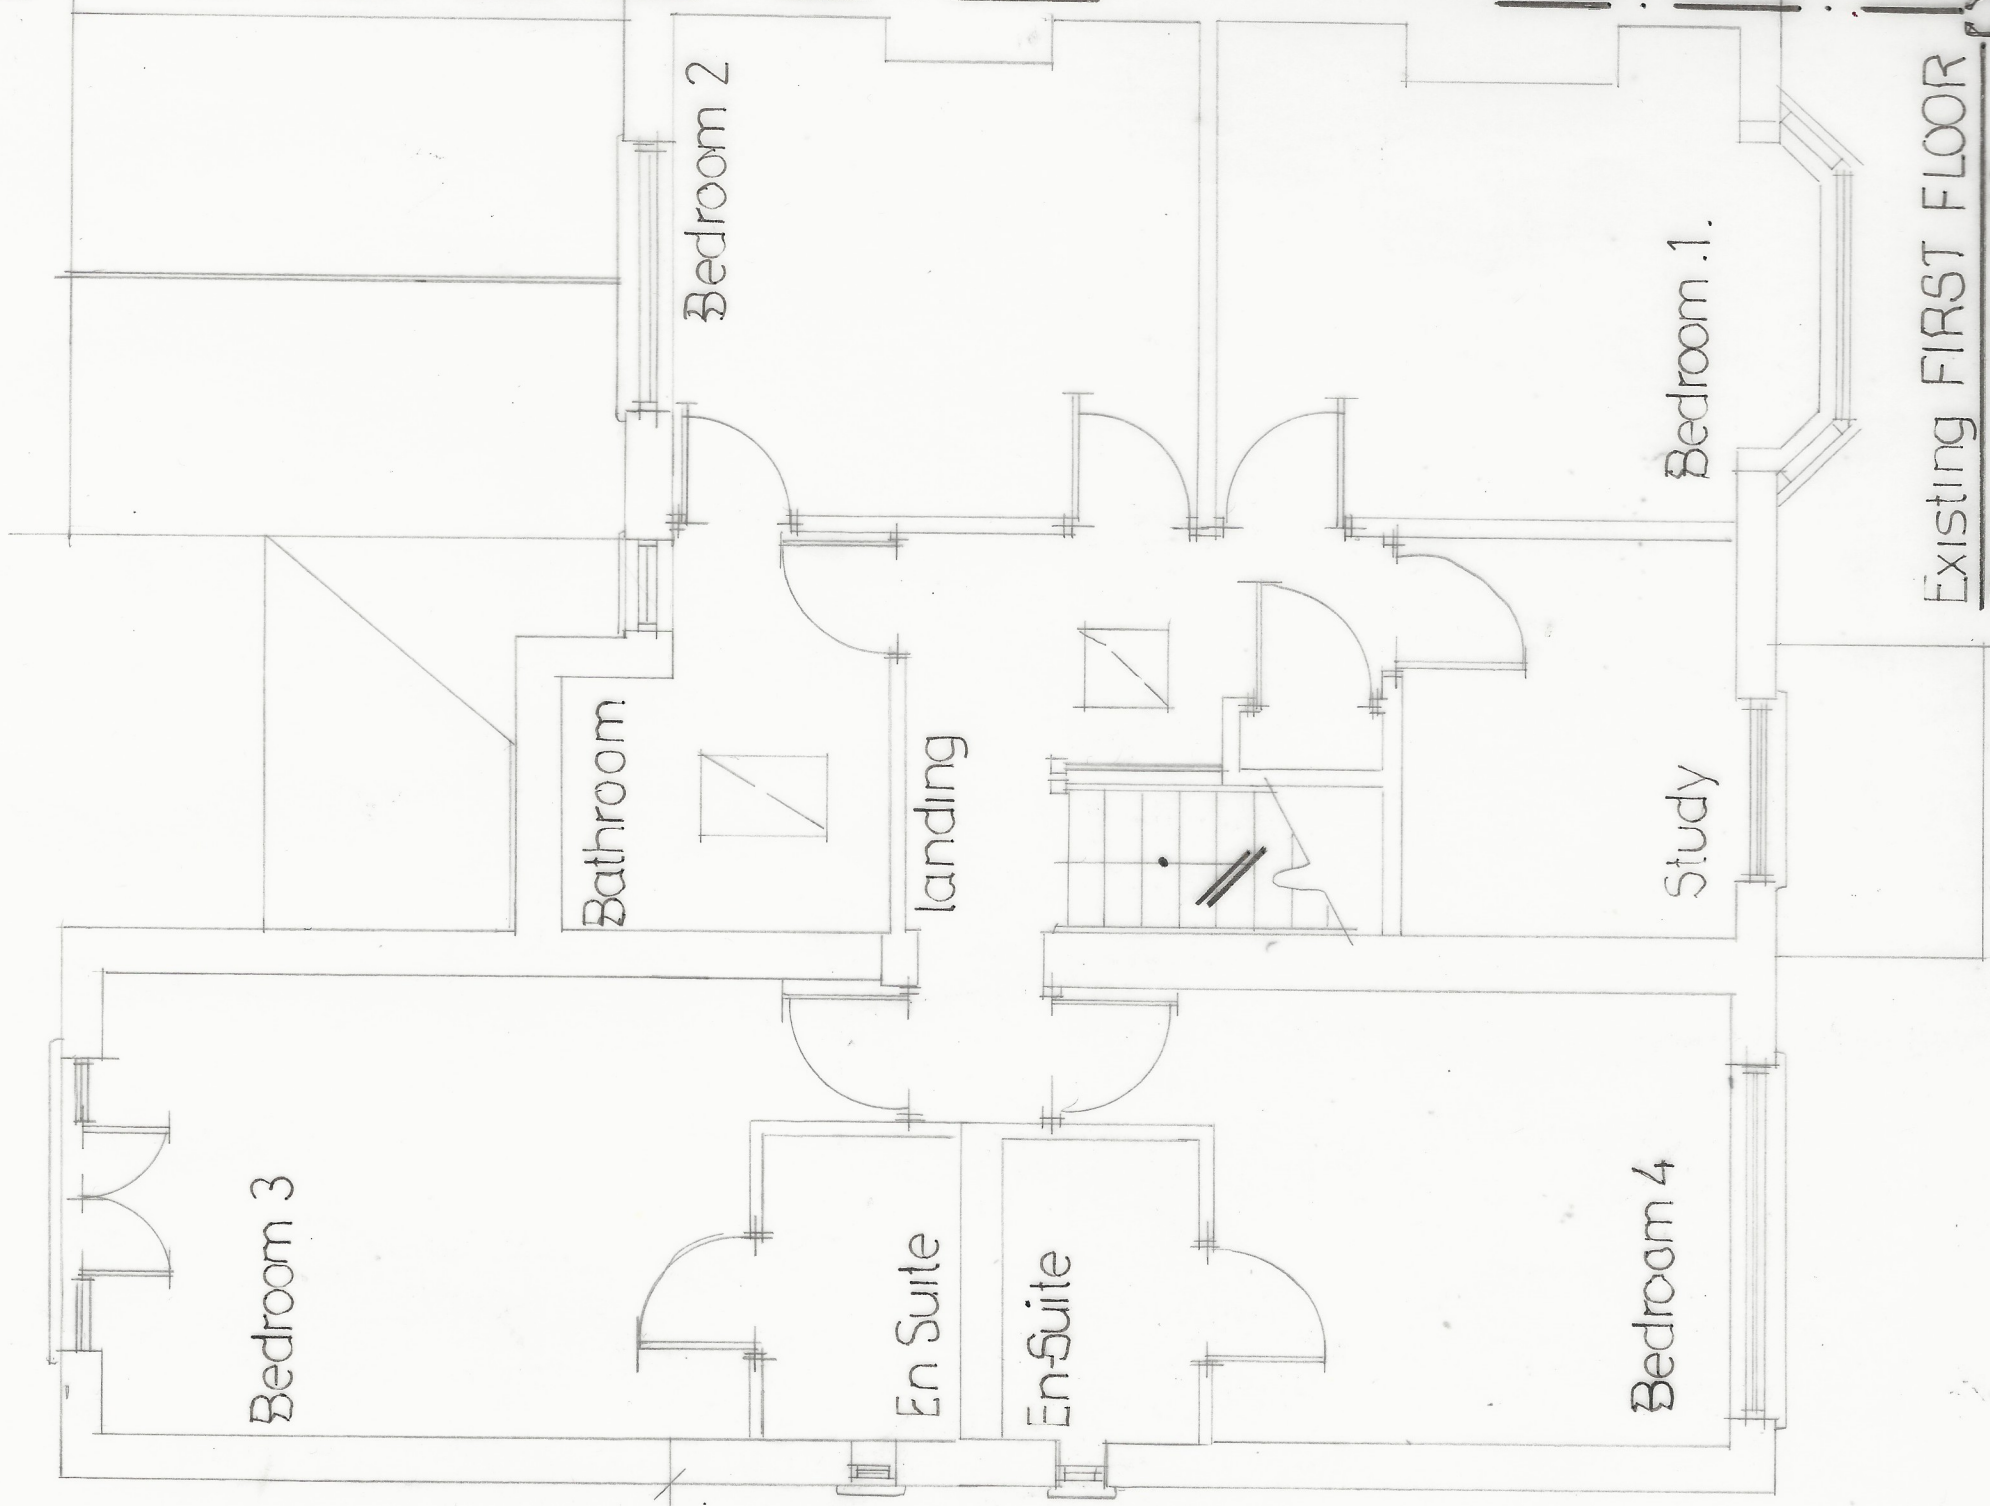

Existing FIRST FLOOR
Plan. scale 1:50.