
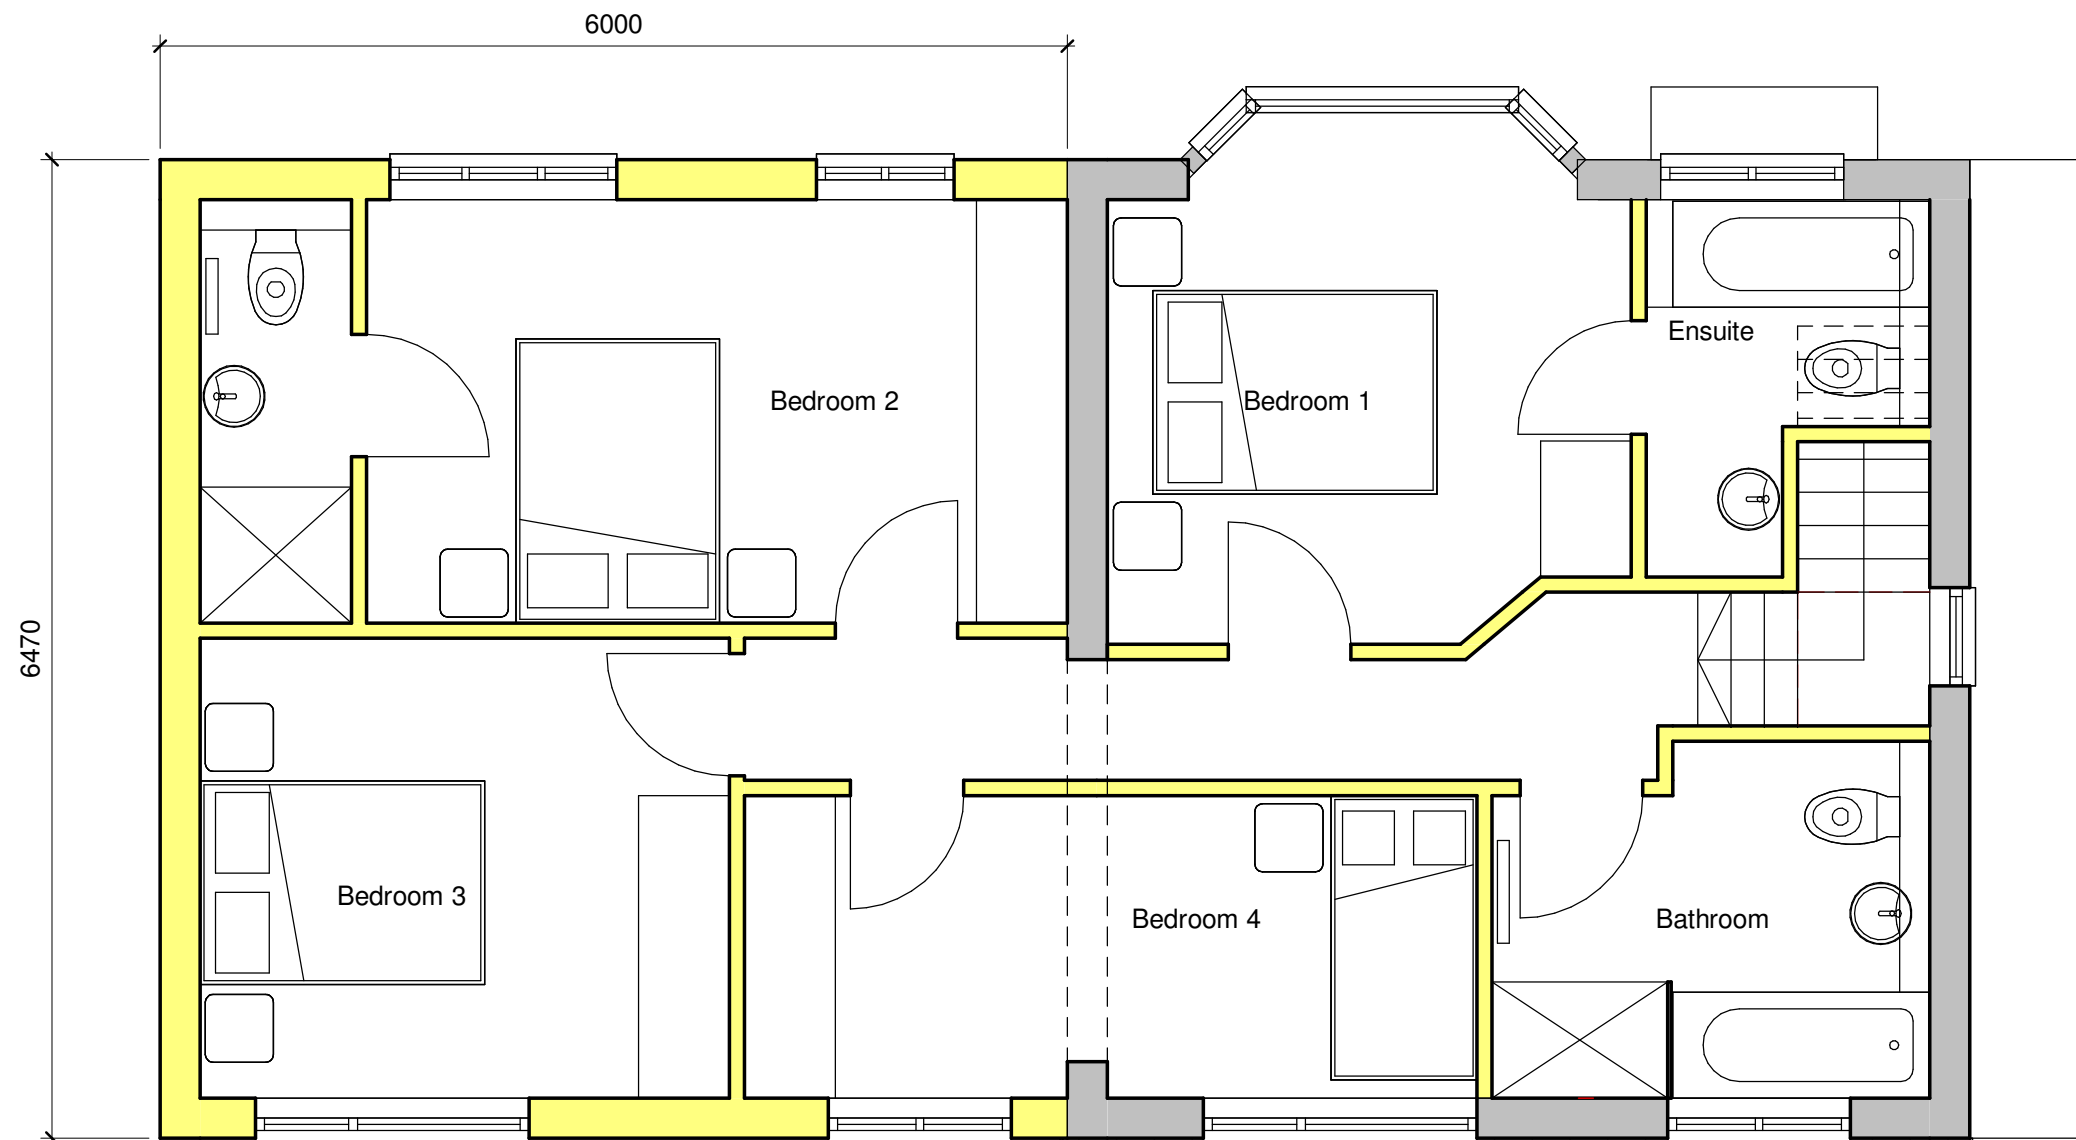
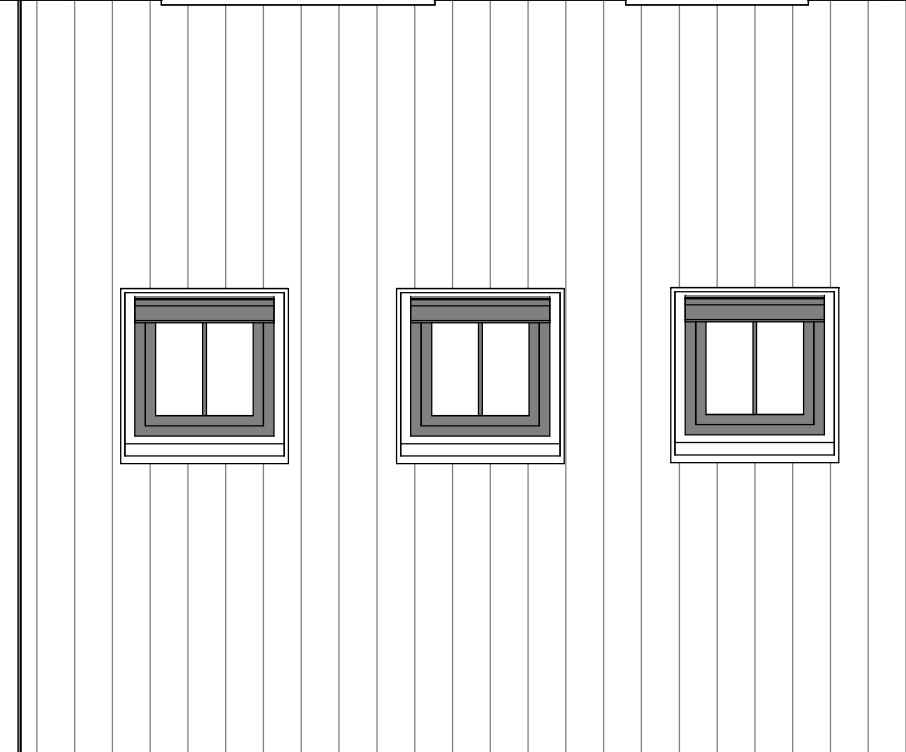


FLOOR AREA
67SQM GIA

Proposed First Floor Plan

1 : 50

 

FRAME

Architecture to frame your lives

36 Plas Tirion, Johnstown,
Wrexham LL14 1UR
07543968690
geraint@weareframe.co.uk
www.weareframe.co.uk
facebook.com/frame.architect
instagram.com/we_are_frame

Project: Tan Y Clawdd, Nant Parc, Johnstown

Title: Proposed First Floor Plan

Scale @ A3: 1 : 50 Author: Author Date: 01/06/20

Project Ref: 19-17 Drawing No: A103 Rev. B