



Denotes extent of existing dwelling to be retained, replanned and refenestrated

to boundary
No parapet construction with Bryn Onnen
elevation of flat roof extension
Max. height not to exceed 3m
min. 2m

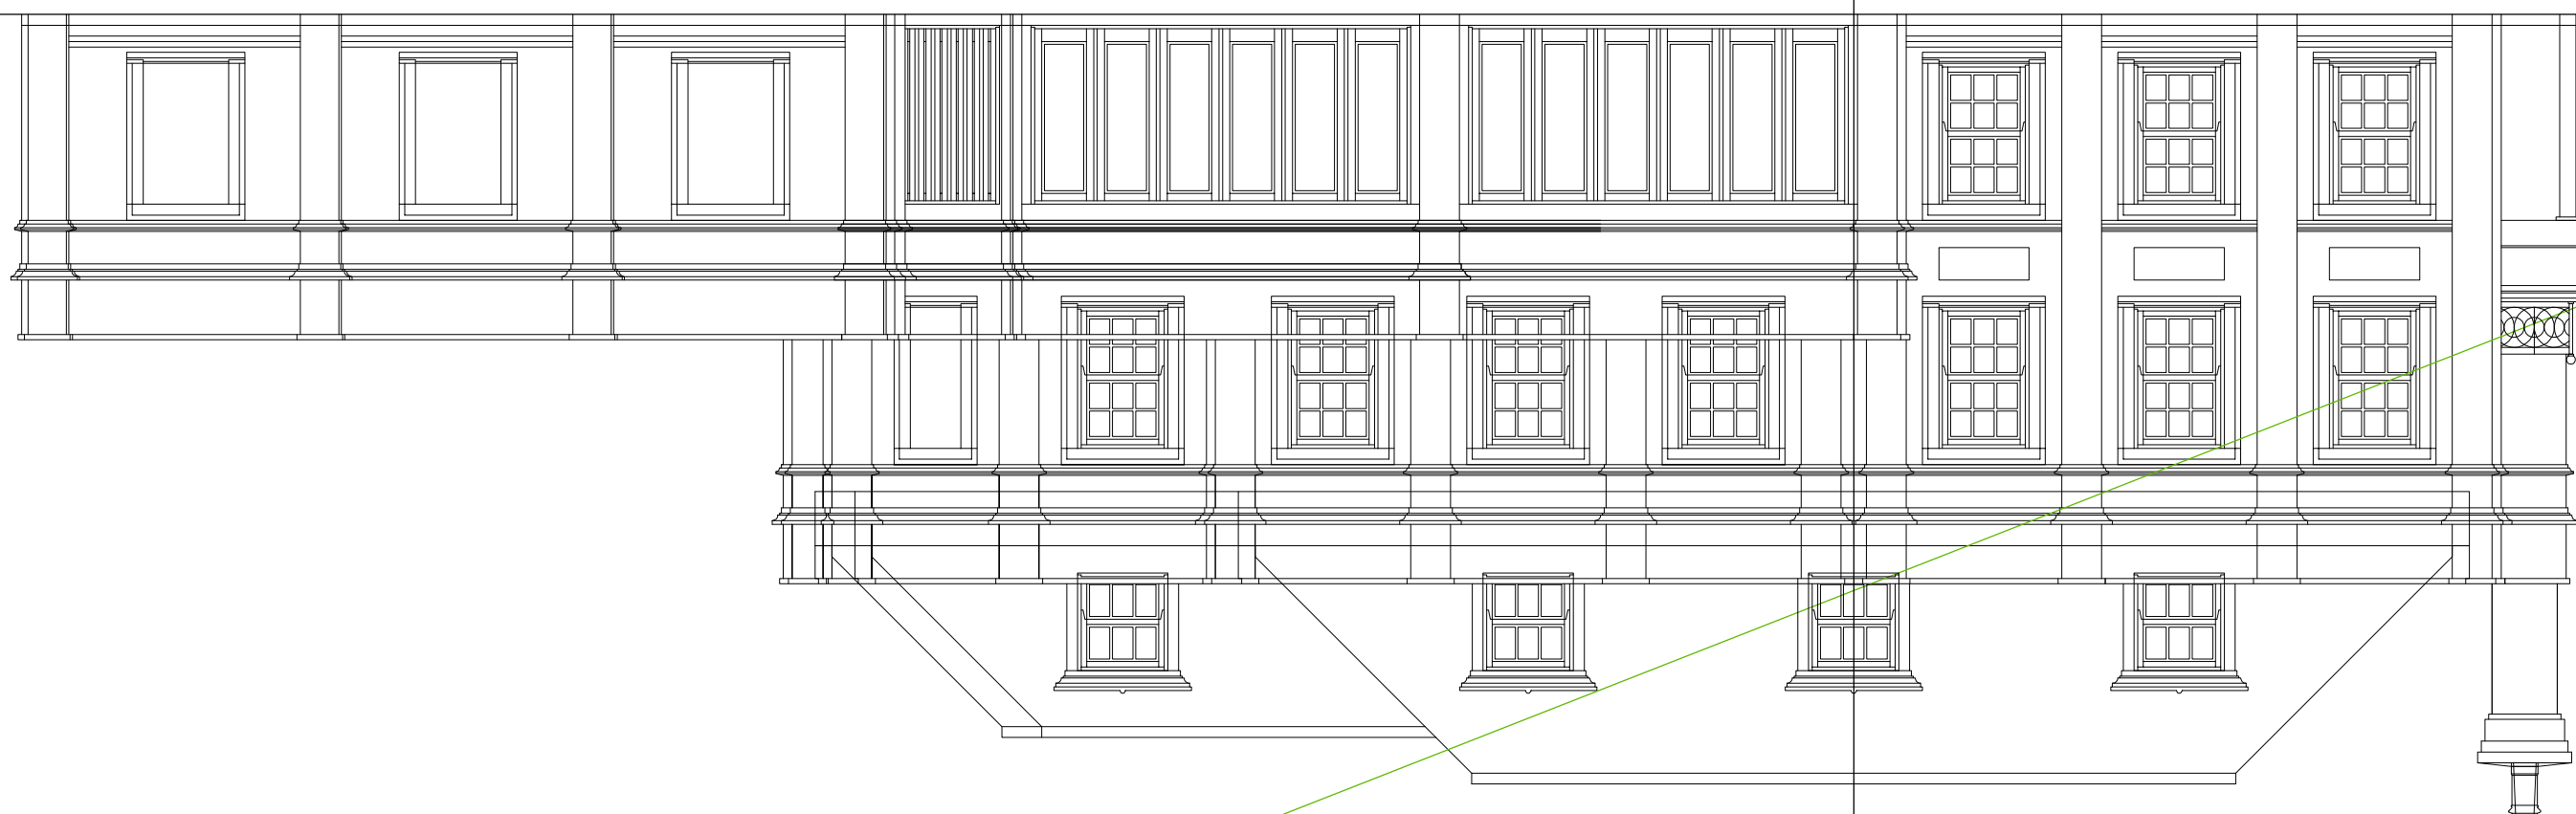

Proposed First Floor Plan

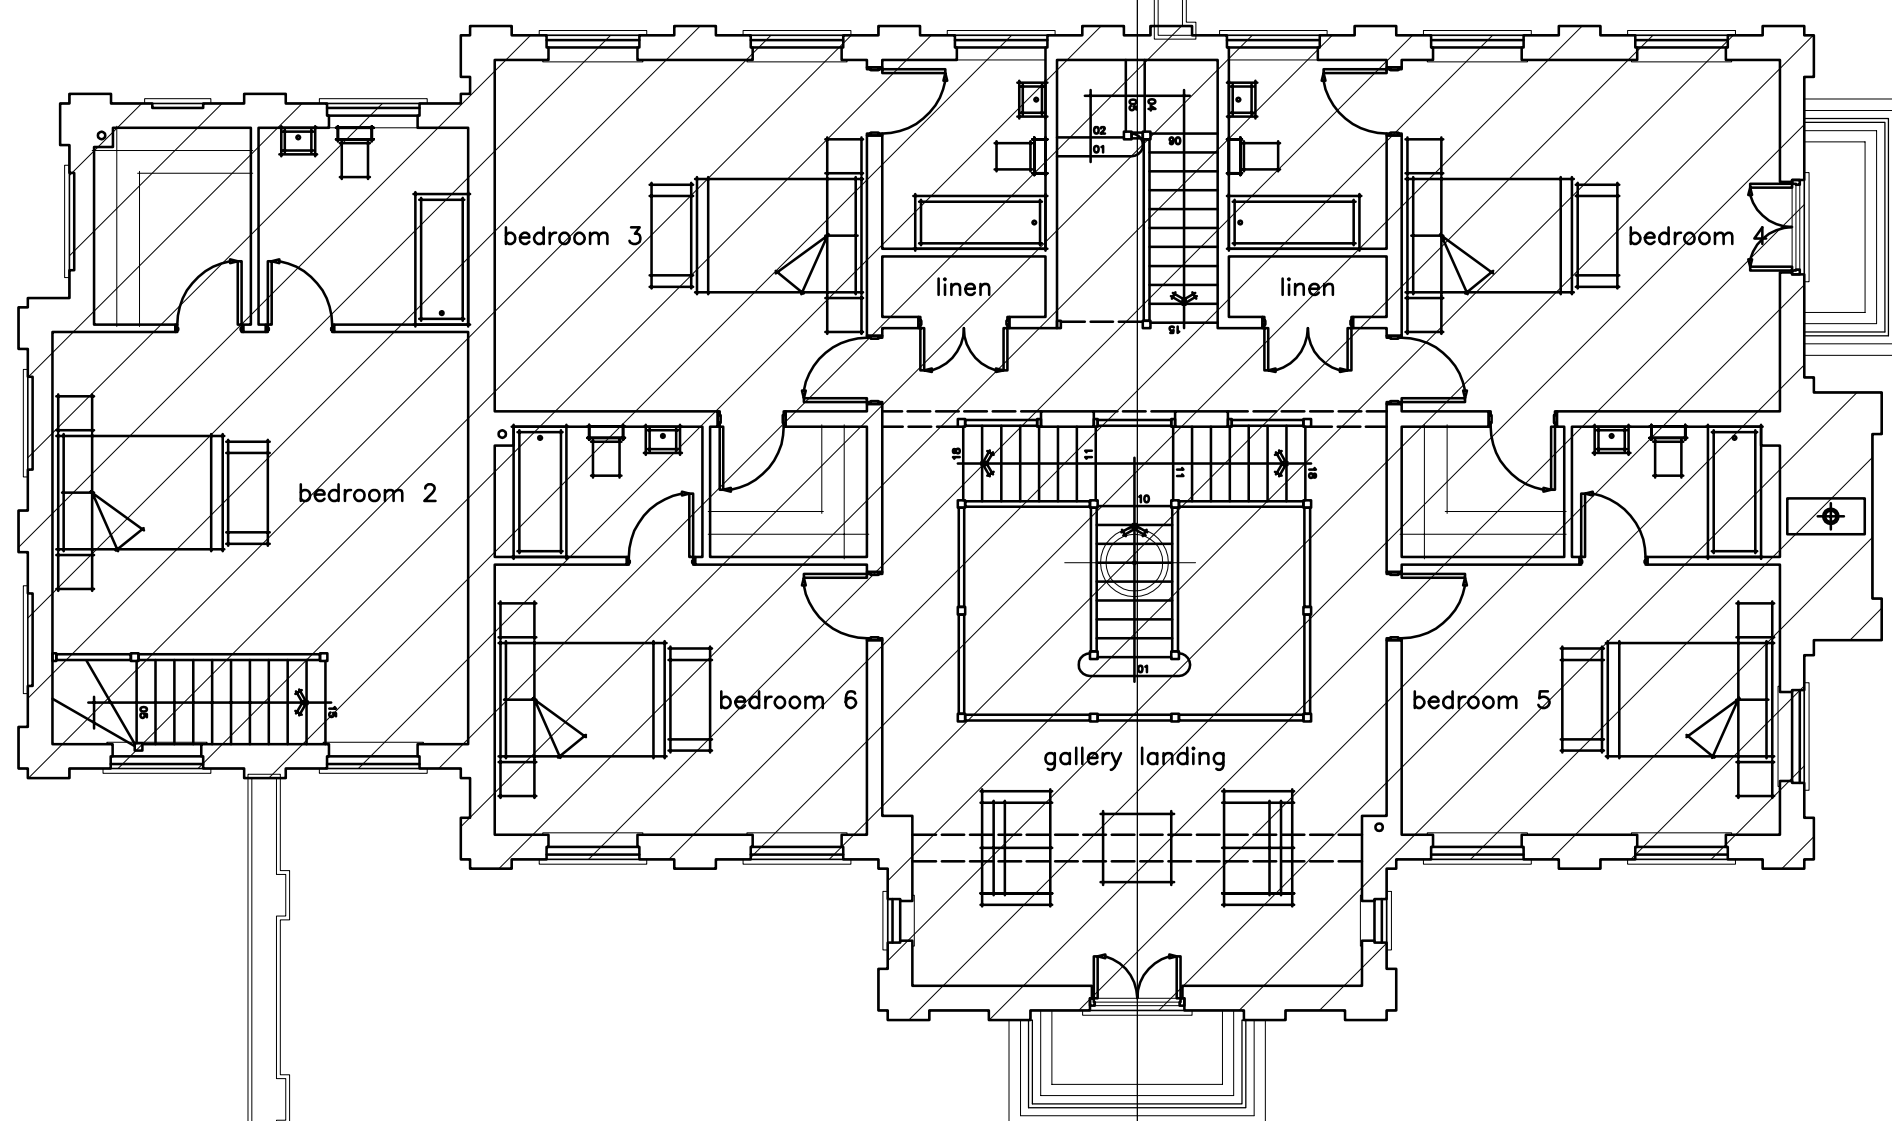

REVISIONS

REV.	DATE	NOTES
1	19.01.21	NOTES ADDED



S M ARCHITECTURAL LIMITED
T/A/S HOMEWOOD DESIGN
THE COACH HOUSE
BURLEIGH LODGE
BURLEIGH DRIVE
OFF SUTTON ROAD
MILE DAK
TAKWORTH
STAFFORDSHIRE
B75 3PE
T : 01827 289898
E : INFO@HOMEWOODDESIGN.CO.UK
W : WWW.HOMEWOODDESIGN.COM

CLIENT:
M J RUSSELL

PROJECT:
**PROPOSED ALTERATIONS
& EXTENSIONS
MIDLAKE HOUSE
OFF HILLOCK LANE
GRESFORD**

DRAWING TITLE:
**PROPOSED FLOOR PLANS
& ELEVATIONS
[SHEET 2 OF 4]**

PLANNING DRAWING

SCALE 1:100@A1	CHECKED SM
DATE NOV.2020	DRAWN BY EC

DWG.NO 1222	REV. A
-----------------------	------------------