





Front Elevation 1:100

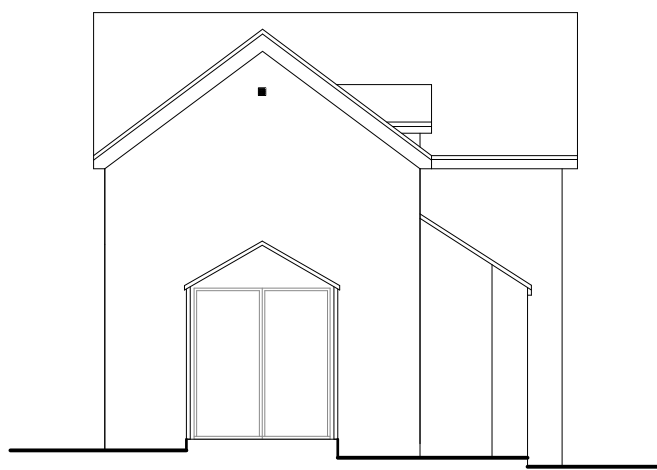

Side Elevation 1:100



Rear Elevation 1:100

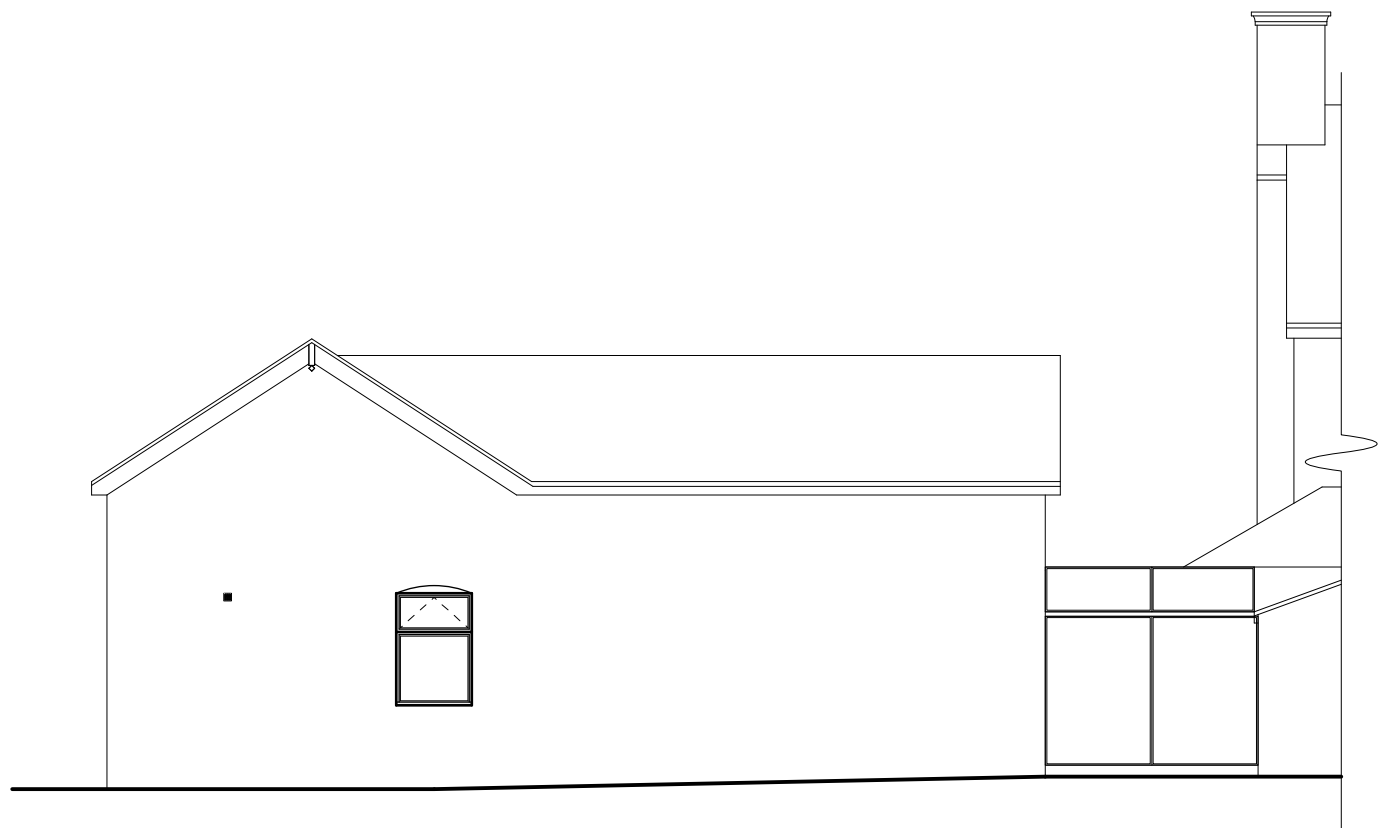

Side Elevation 1:100

B	10/20	Location of vents added	D.J.F
A	08/20	Design Changes	E.M.J
Rev	Date	Detail	Initial

Project: Proposed Alterations to,
The Stone House,
Llay Road,
Burton, Rossett,
Wrexham, LL12 0HS

Title: Planning	Scale: (A1) 1:50 & 1:100
--------------------	--------------------------------

Drawn By: E.M.Jackson	Date: Aug 2020
--------------------------	-------------------

Drawing No: K03 I/003	Sheet: 1 of 1
--------------------------	------------------

blueprint
architectural services


LABC partner
Office 3K4,
Redwither Business Tower,
Wrexham, LL13 9XT
Tel: 01978 356500
www.blueprintarchitectural.com
© copyright all rights reserved

All new windows are to comprise sealed double glazed units set in good quality timber frames. Shower Room window to be fitted with obscured glass.

Should any rainwater pipes require replacement, contractor to install Victorian Dgee aluminium guttering and downpipes. Surface water to discharge to existing drainage system.



Ground Floor Plan 1:50

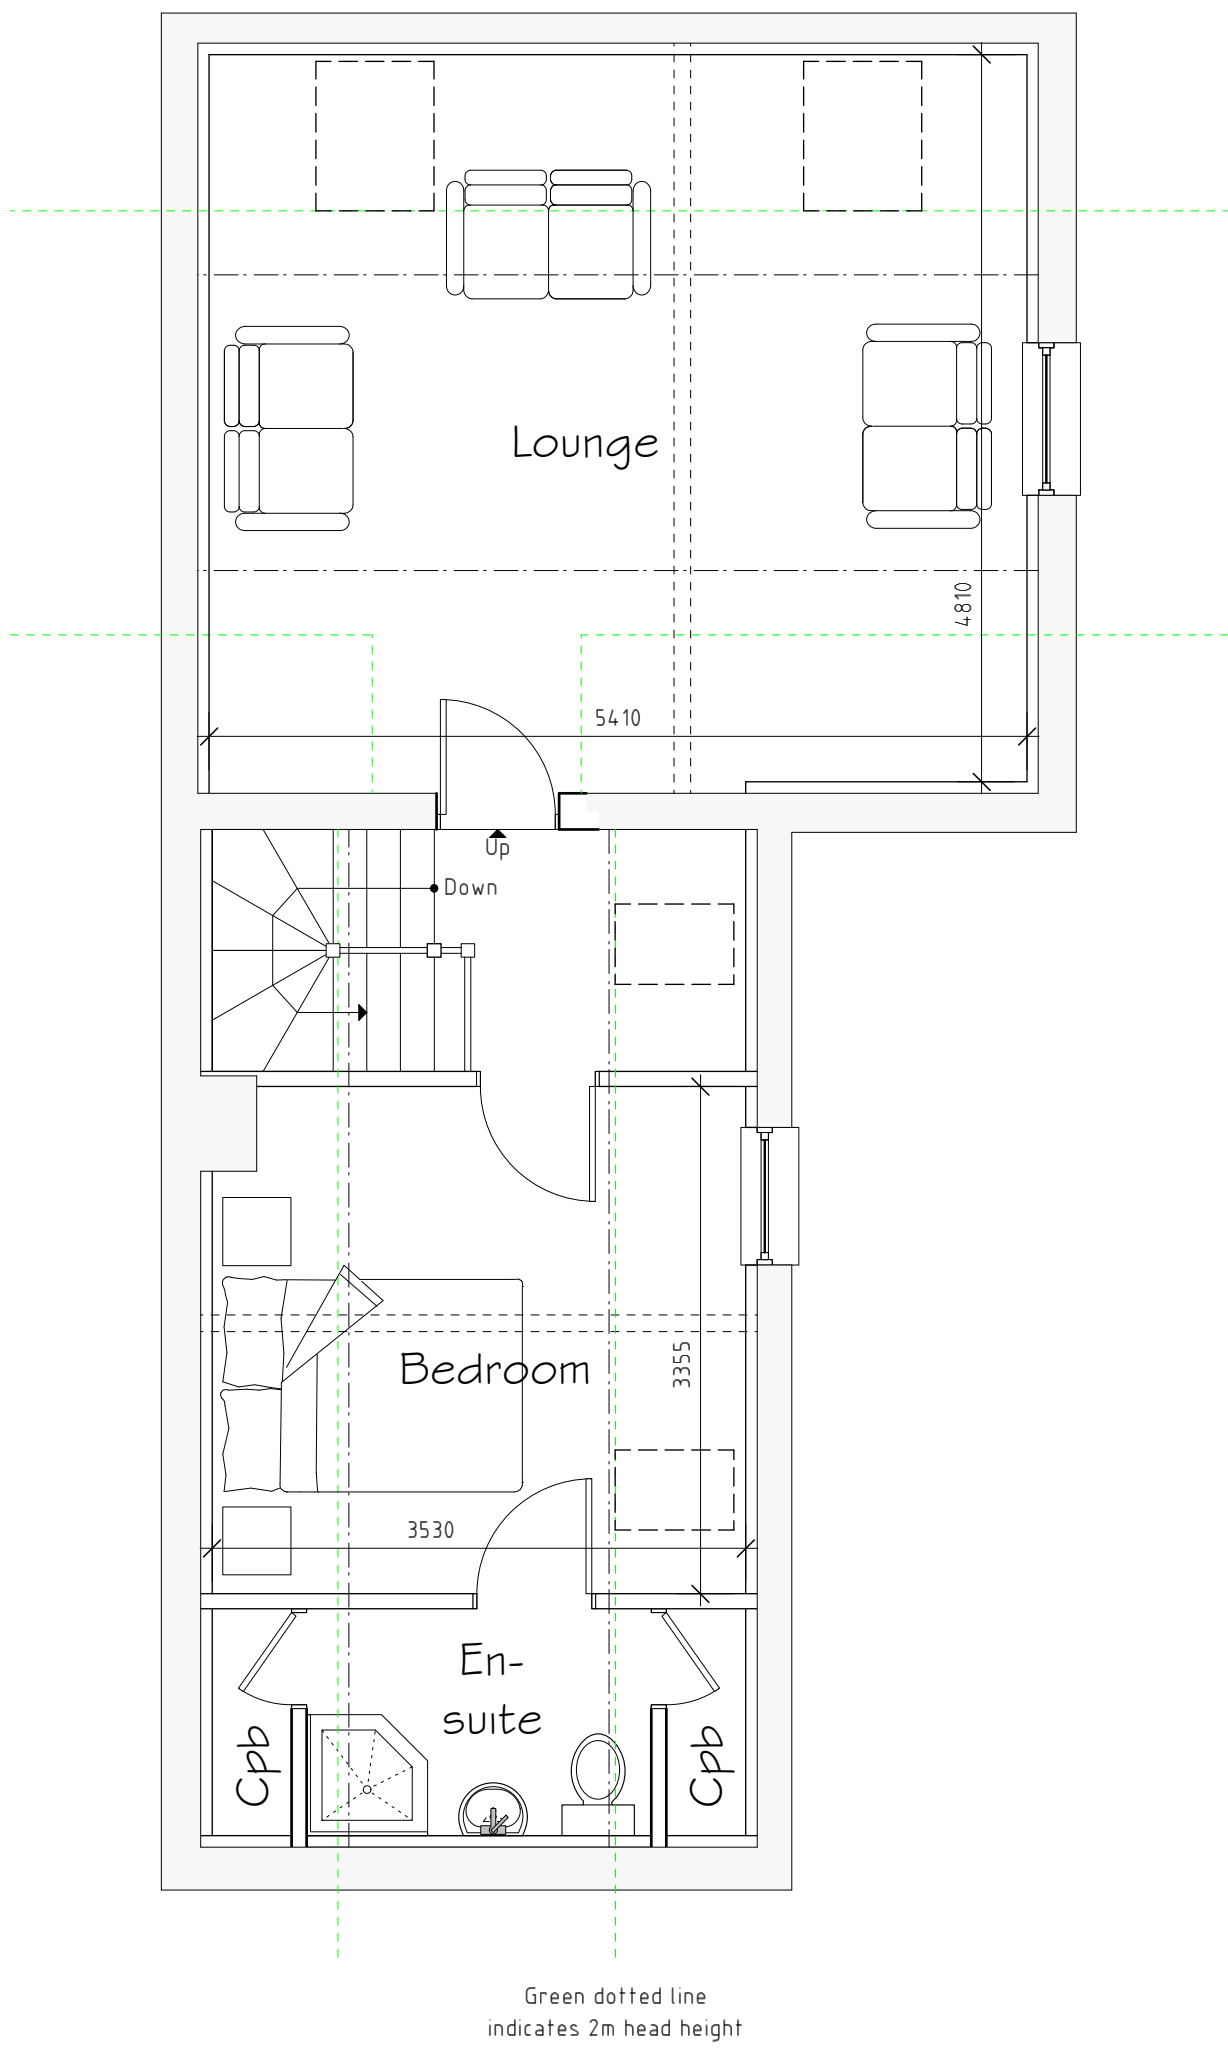

First Floor Plan 1:50