




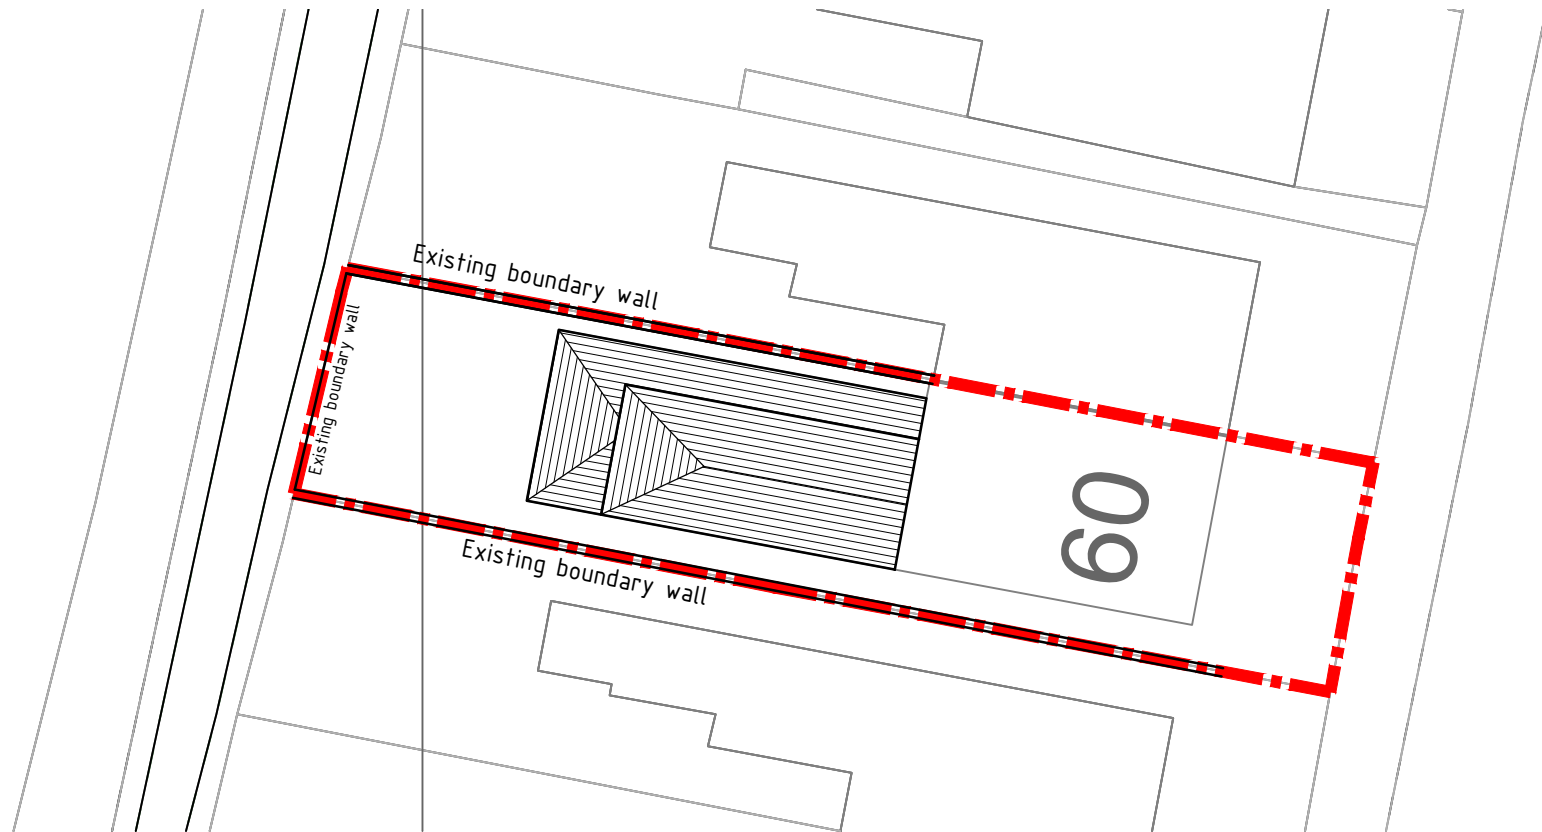

As Proposed Site plan 1:200

 


As Existing Site plan 1:200

 

Site location plan 1:1250



©Crown Copyright and database rights
2019 OS 100047474

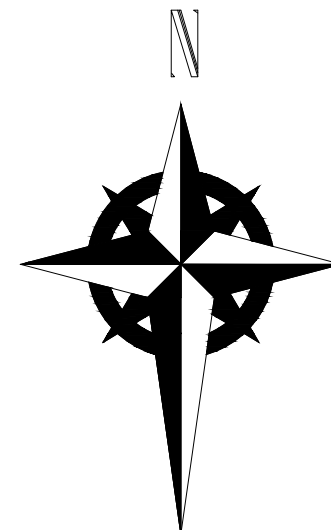

HDS ARCHITECTURAL SERVICES

HDS Architectural Services, The Foundry,
15 Yorke Street, Wrexham
LL13 8LW
Tel (01978) 345250
www.hdsarchitectural.co.uk

Project; 60 Alexandra Road, Wrexham, LL13 7SH	
Title; Site Location & Site plans	Scale (A3); 1:200 & 1:1250
Dwg No; AR/PD/06	Date; August 2020
Revision; Drawing amended to suite comments and information requested by the planning officer.	