

The Contractor must check all dimensions on site before commencing setting out works. Any discrepancies are to be reported immediately.

DO NOT PROCEED IN THE EVENT OF A DISCREPANCY.
DO NOT SCALE FROM THE PRINTS.


This drawing is for Building Regulations only. The extension also is subject to Regulation and Inspection of Social Care (Wales) Act 2016

PLANNING DRAWING




Elevation A

Scale 1:100

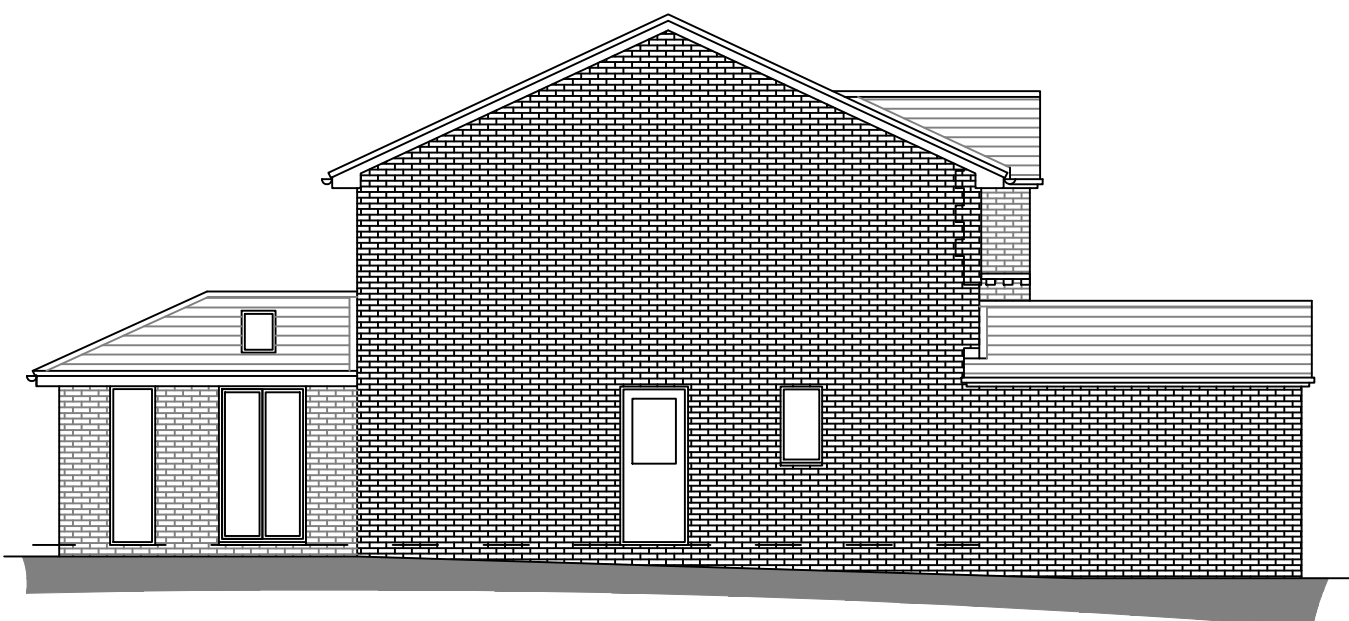


Elevation B

Scale 1:100

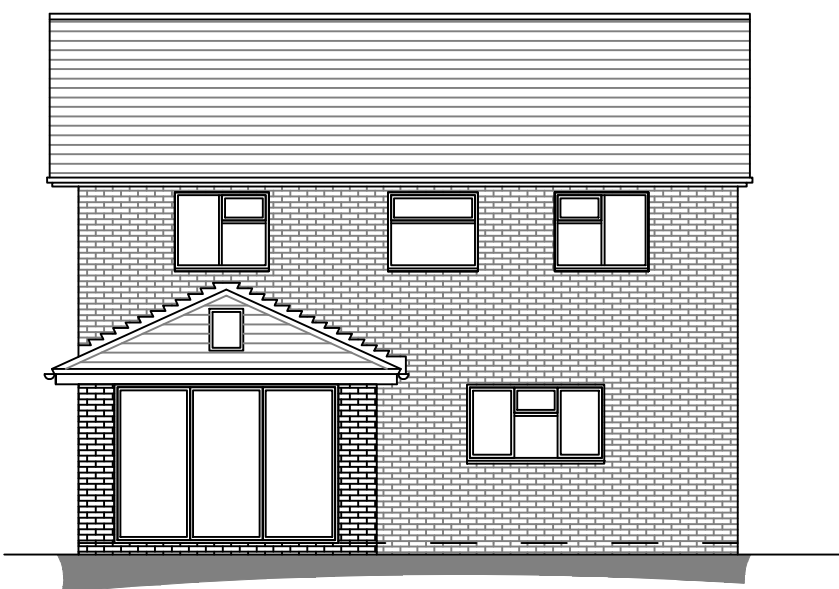

Elevation C


Scale 1:100

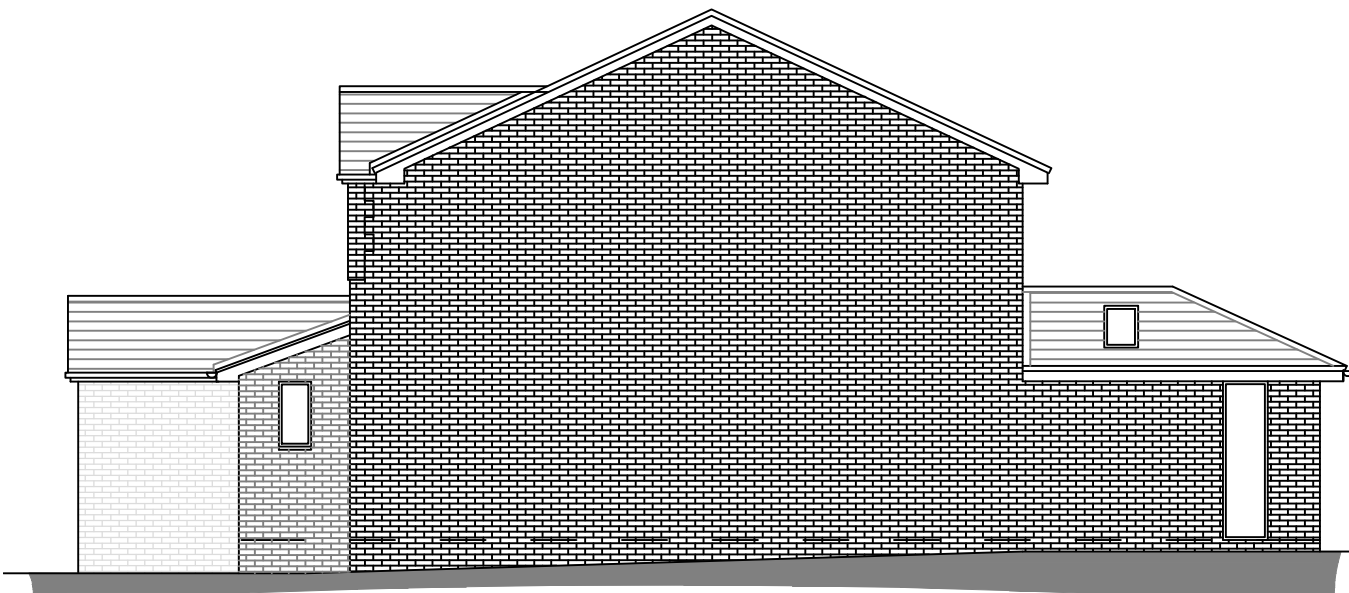

Elevation D

Scale 1:100


Elevation C

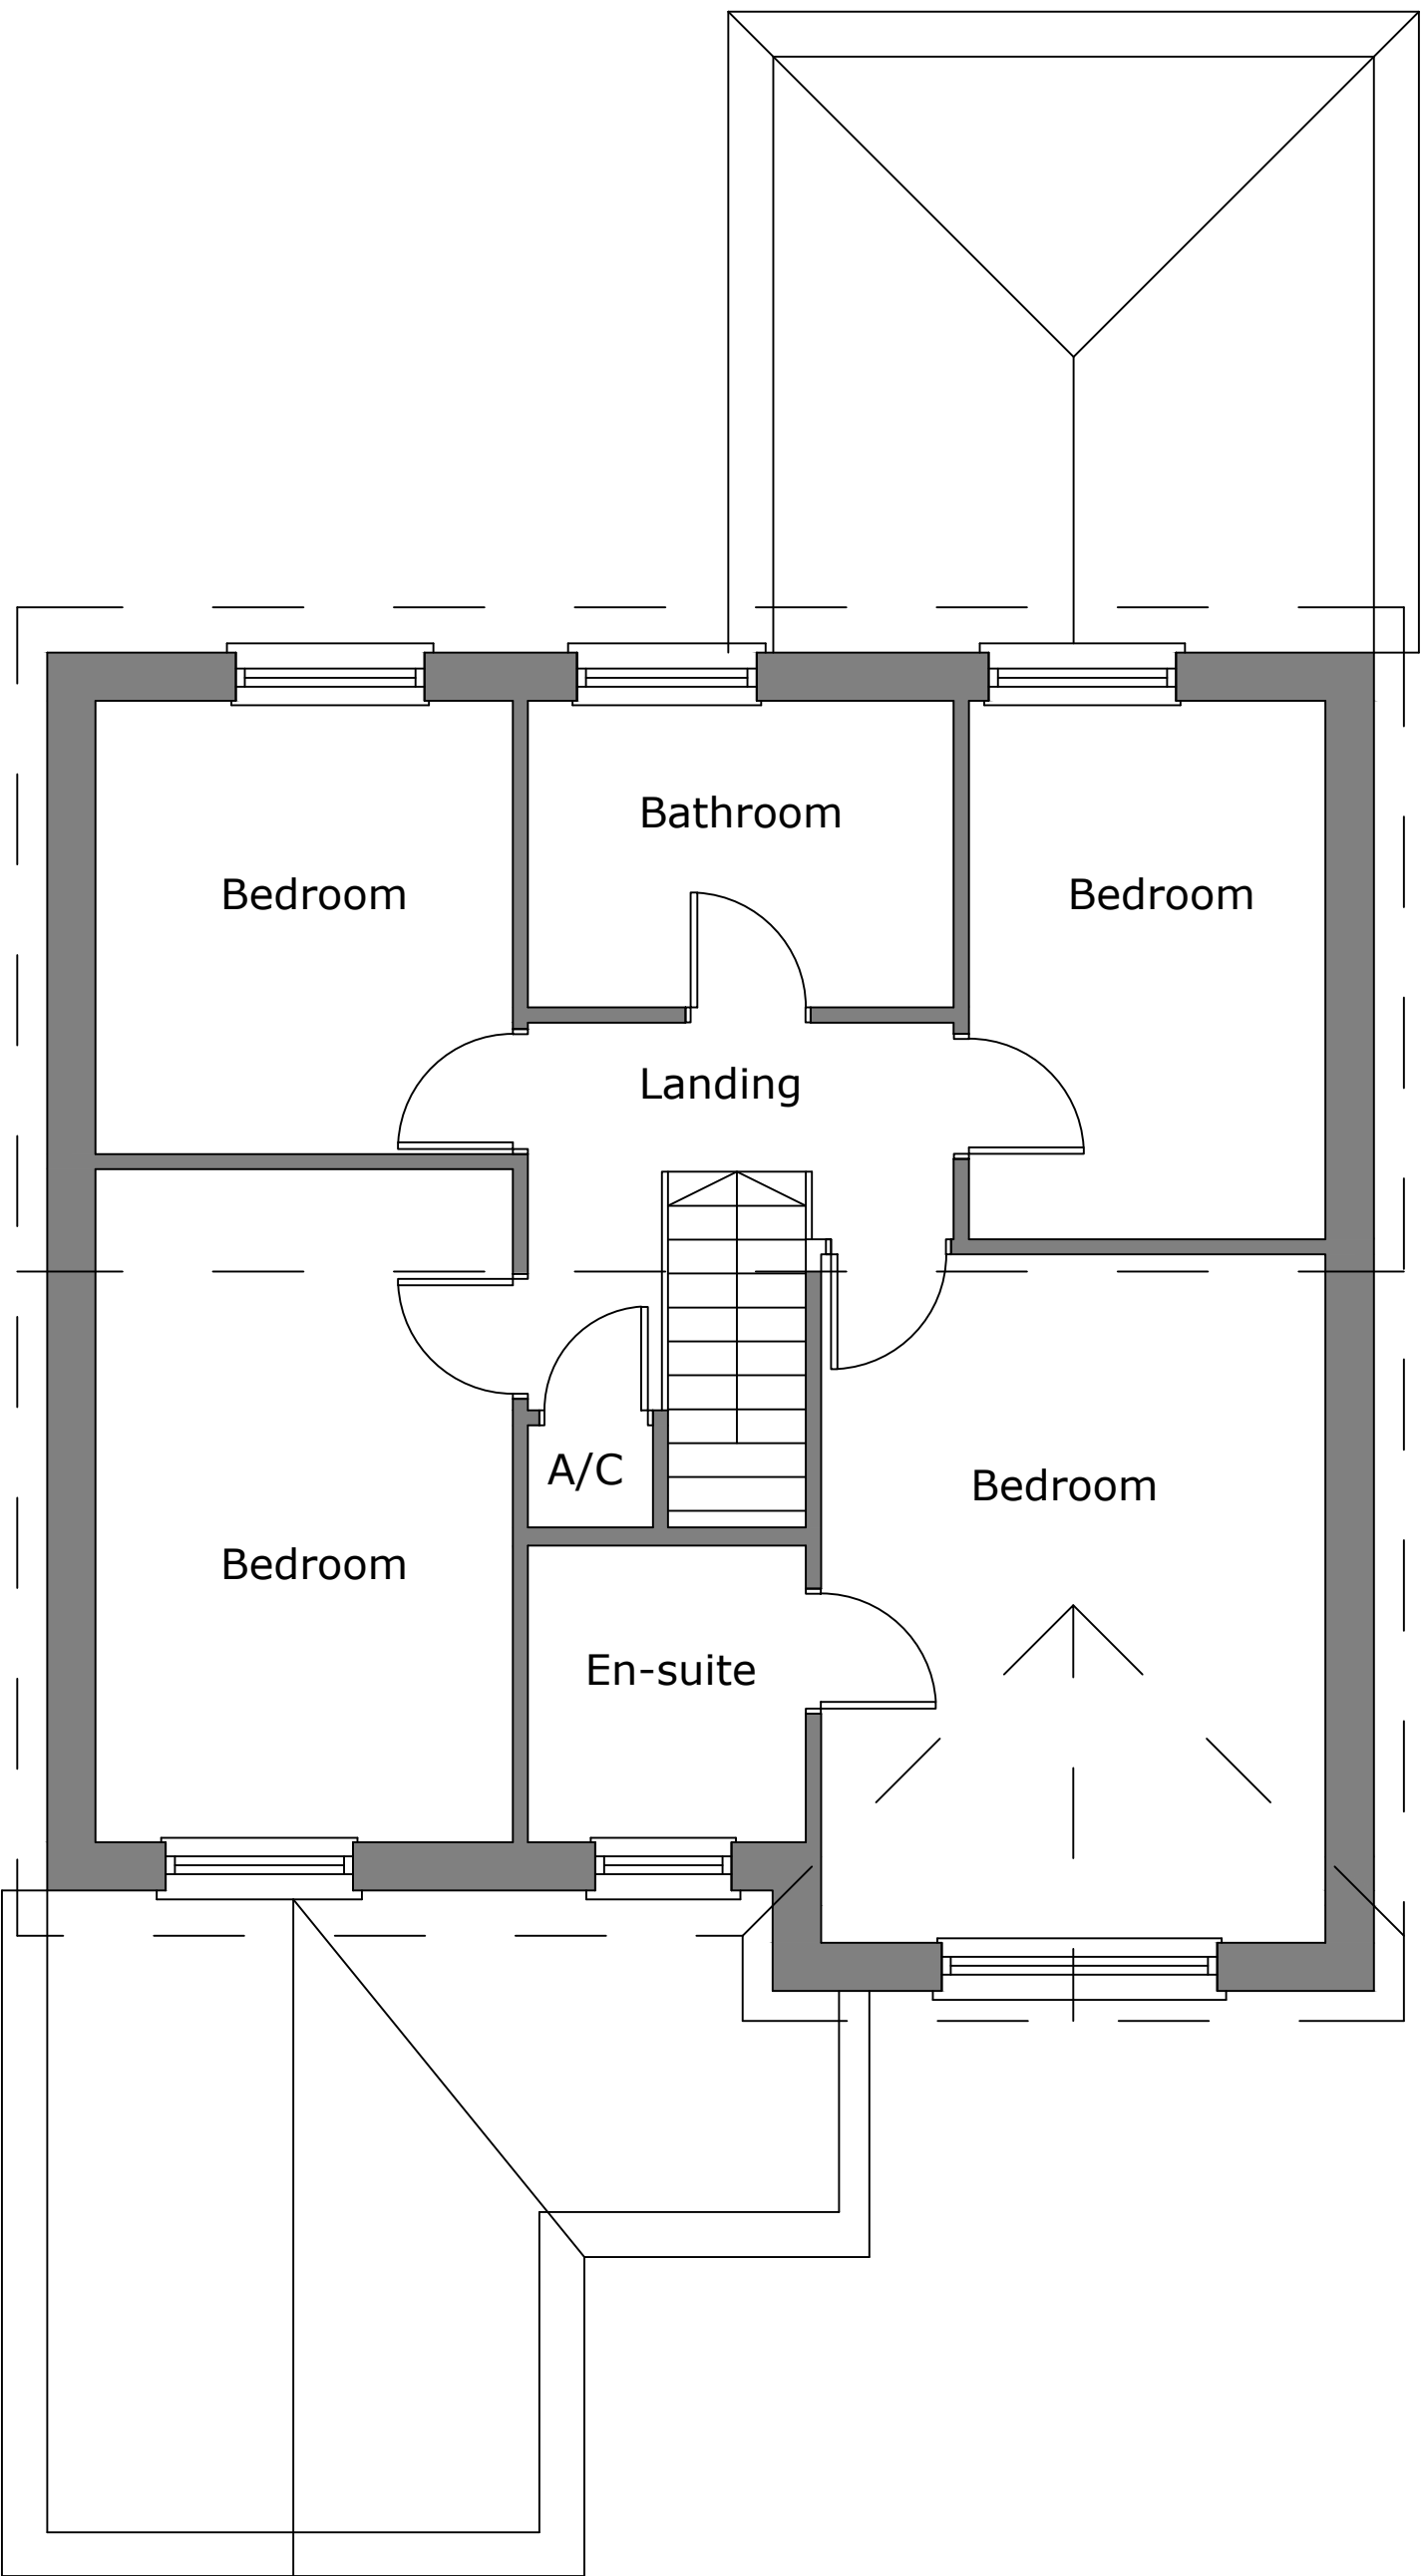

Ground Floor Plan

Scale 1:50

Elevation D

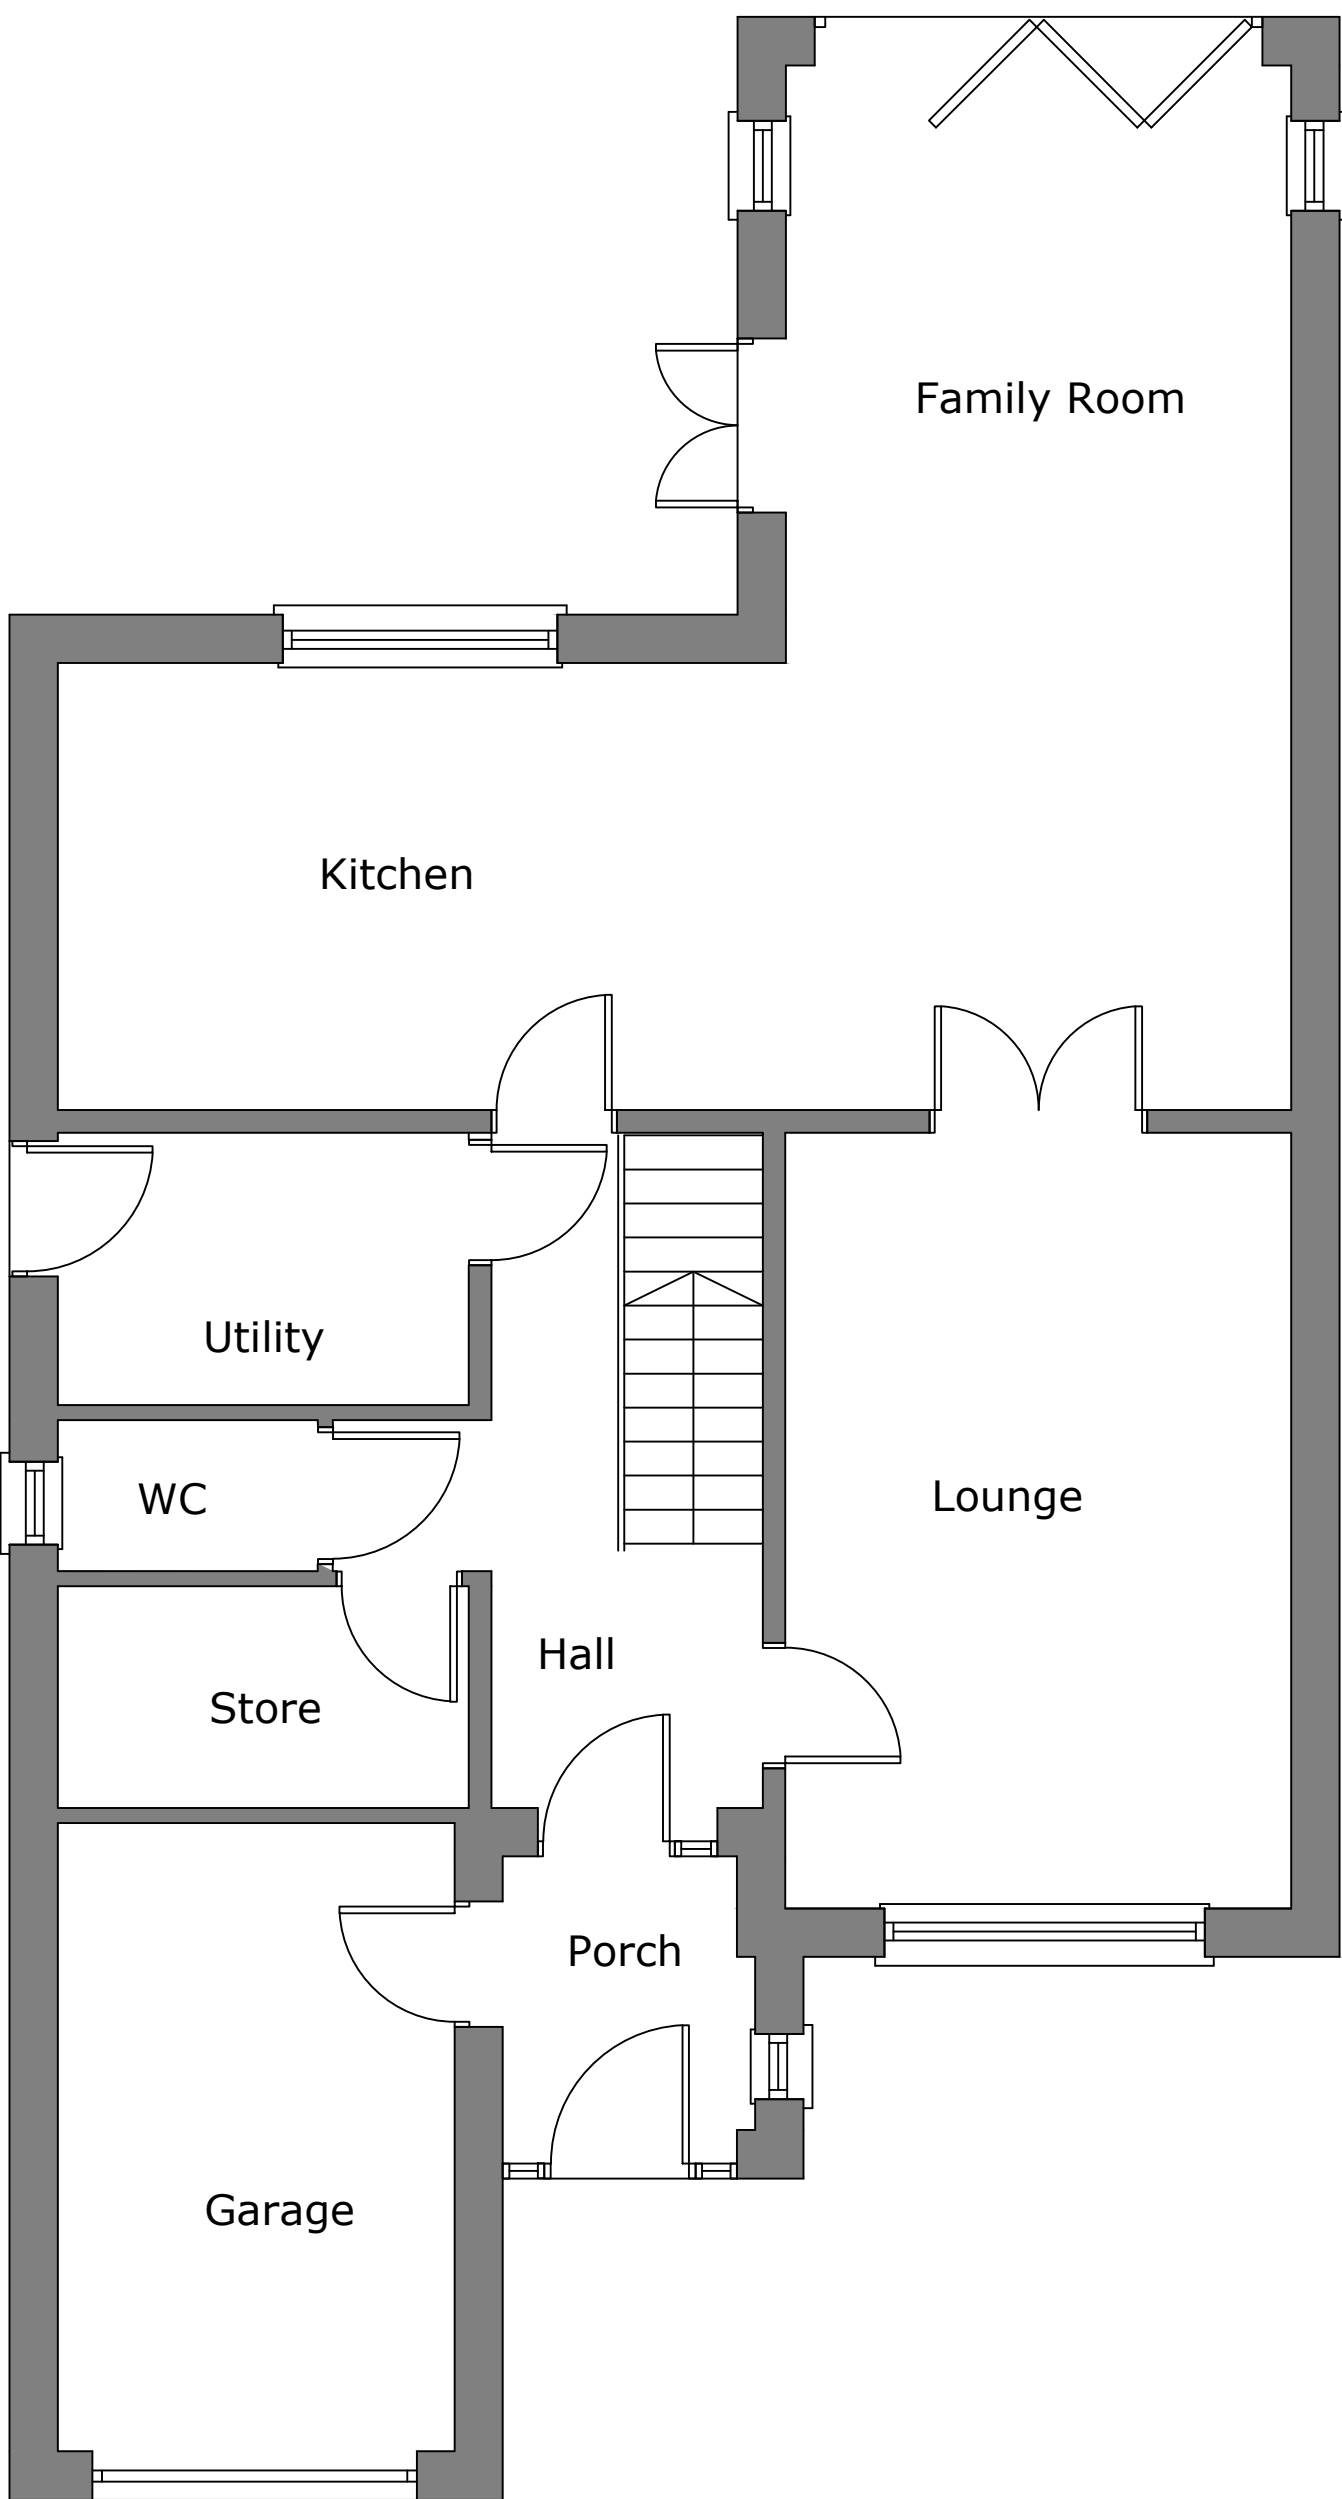

First Floor Plan

Scale 1:50

Elevation B

Elevation A

[Note: This drawing is for a planning application to change the roof design only. Ground floor internal layout has not been fully surveyed and is indicative only.]

13/07/2020 -
Drawing Revisions

Project	Alteration to Roof 1 Maes Hyfryd Chirk
---------	--

Drawing Title	Plans and Elevations As Existing
---------------	-------------------------------------

Drawing Number	20-07-PD01	Revision	-
Scale	1:100 & 1@50 @ A1	Date	July 2020

DO NOT SCALE COPYRIGHT RESERVED