






Front Elevation

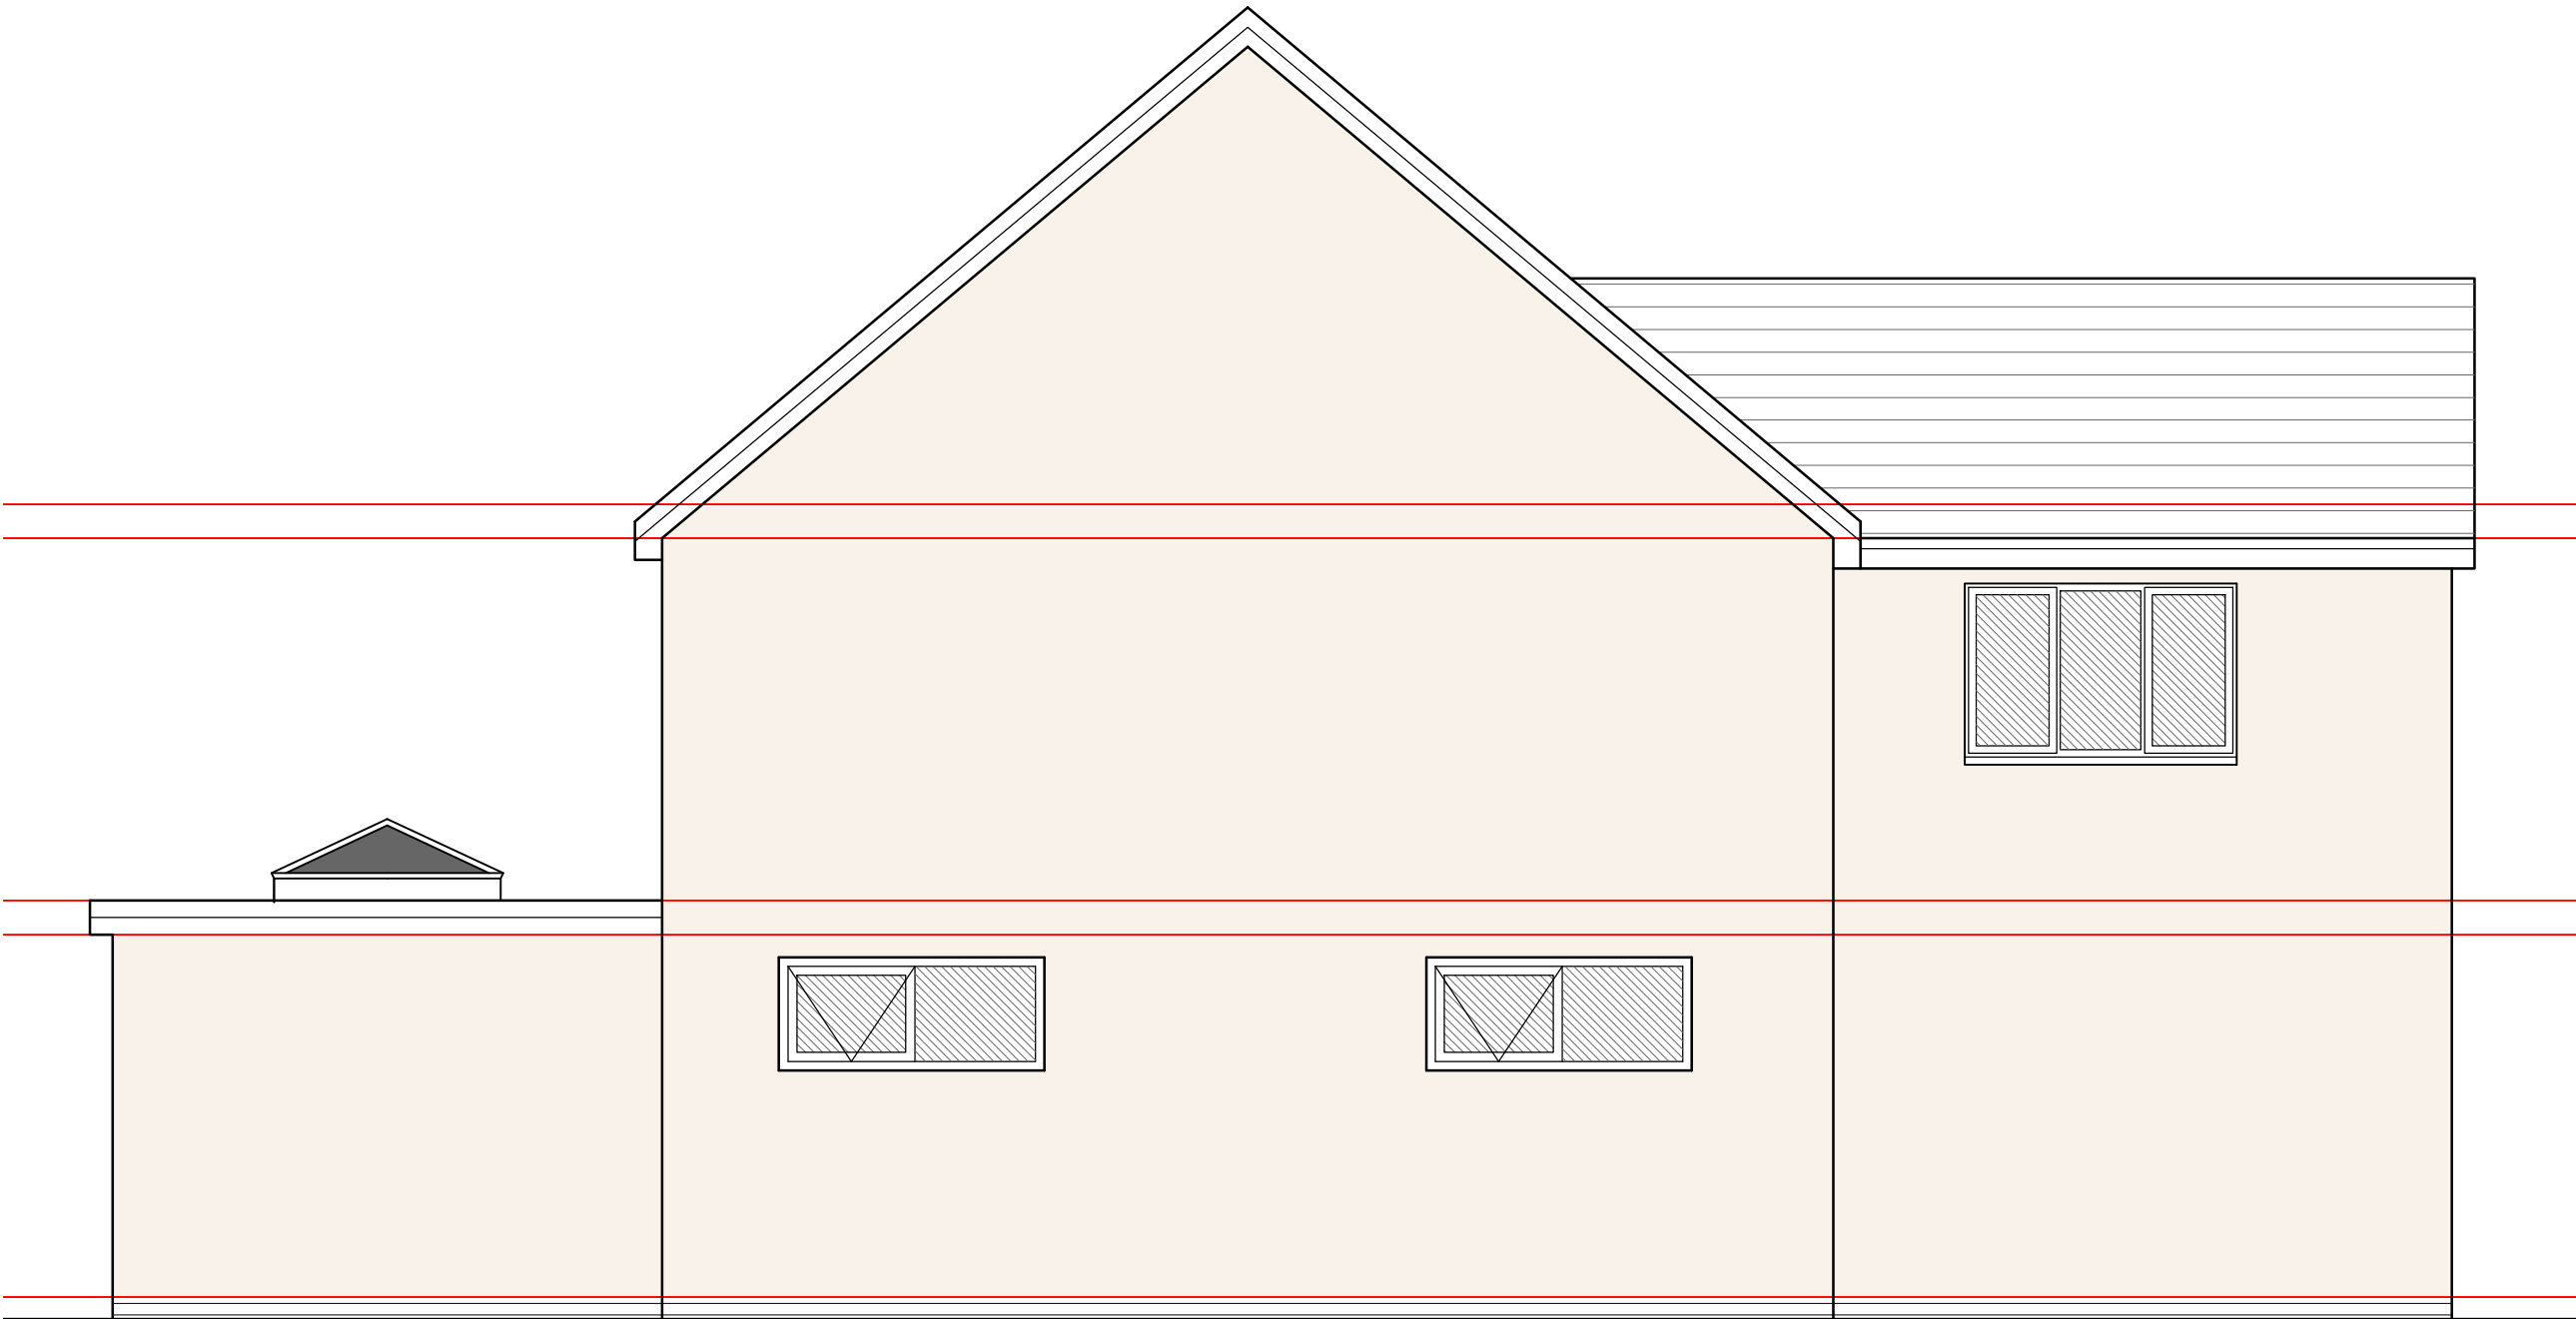

Side 01 Elevation

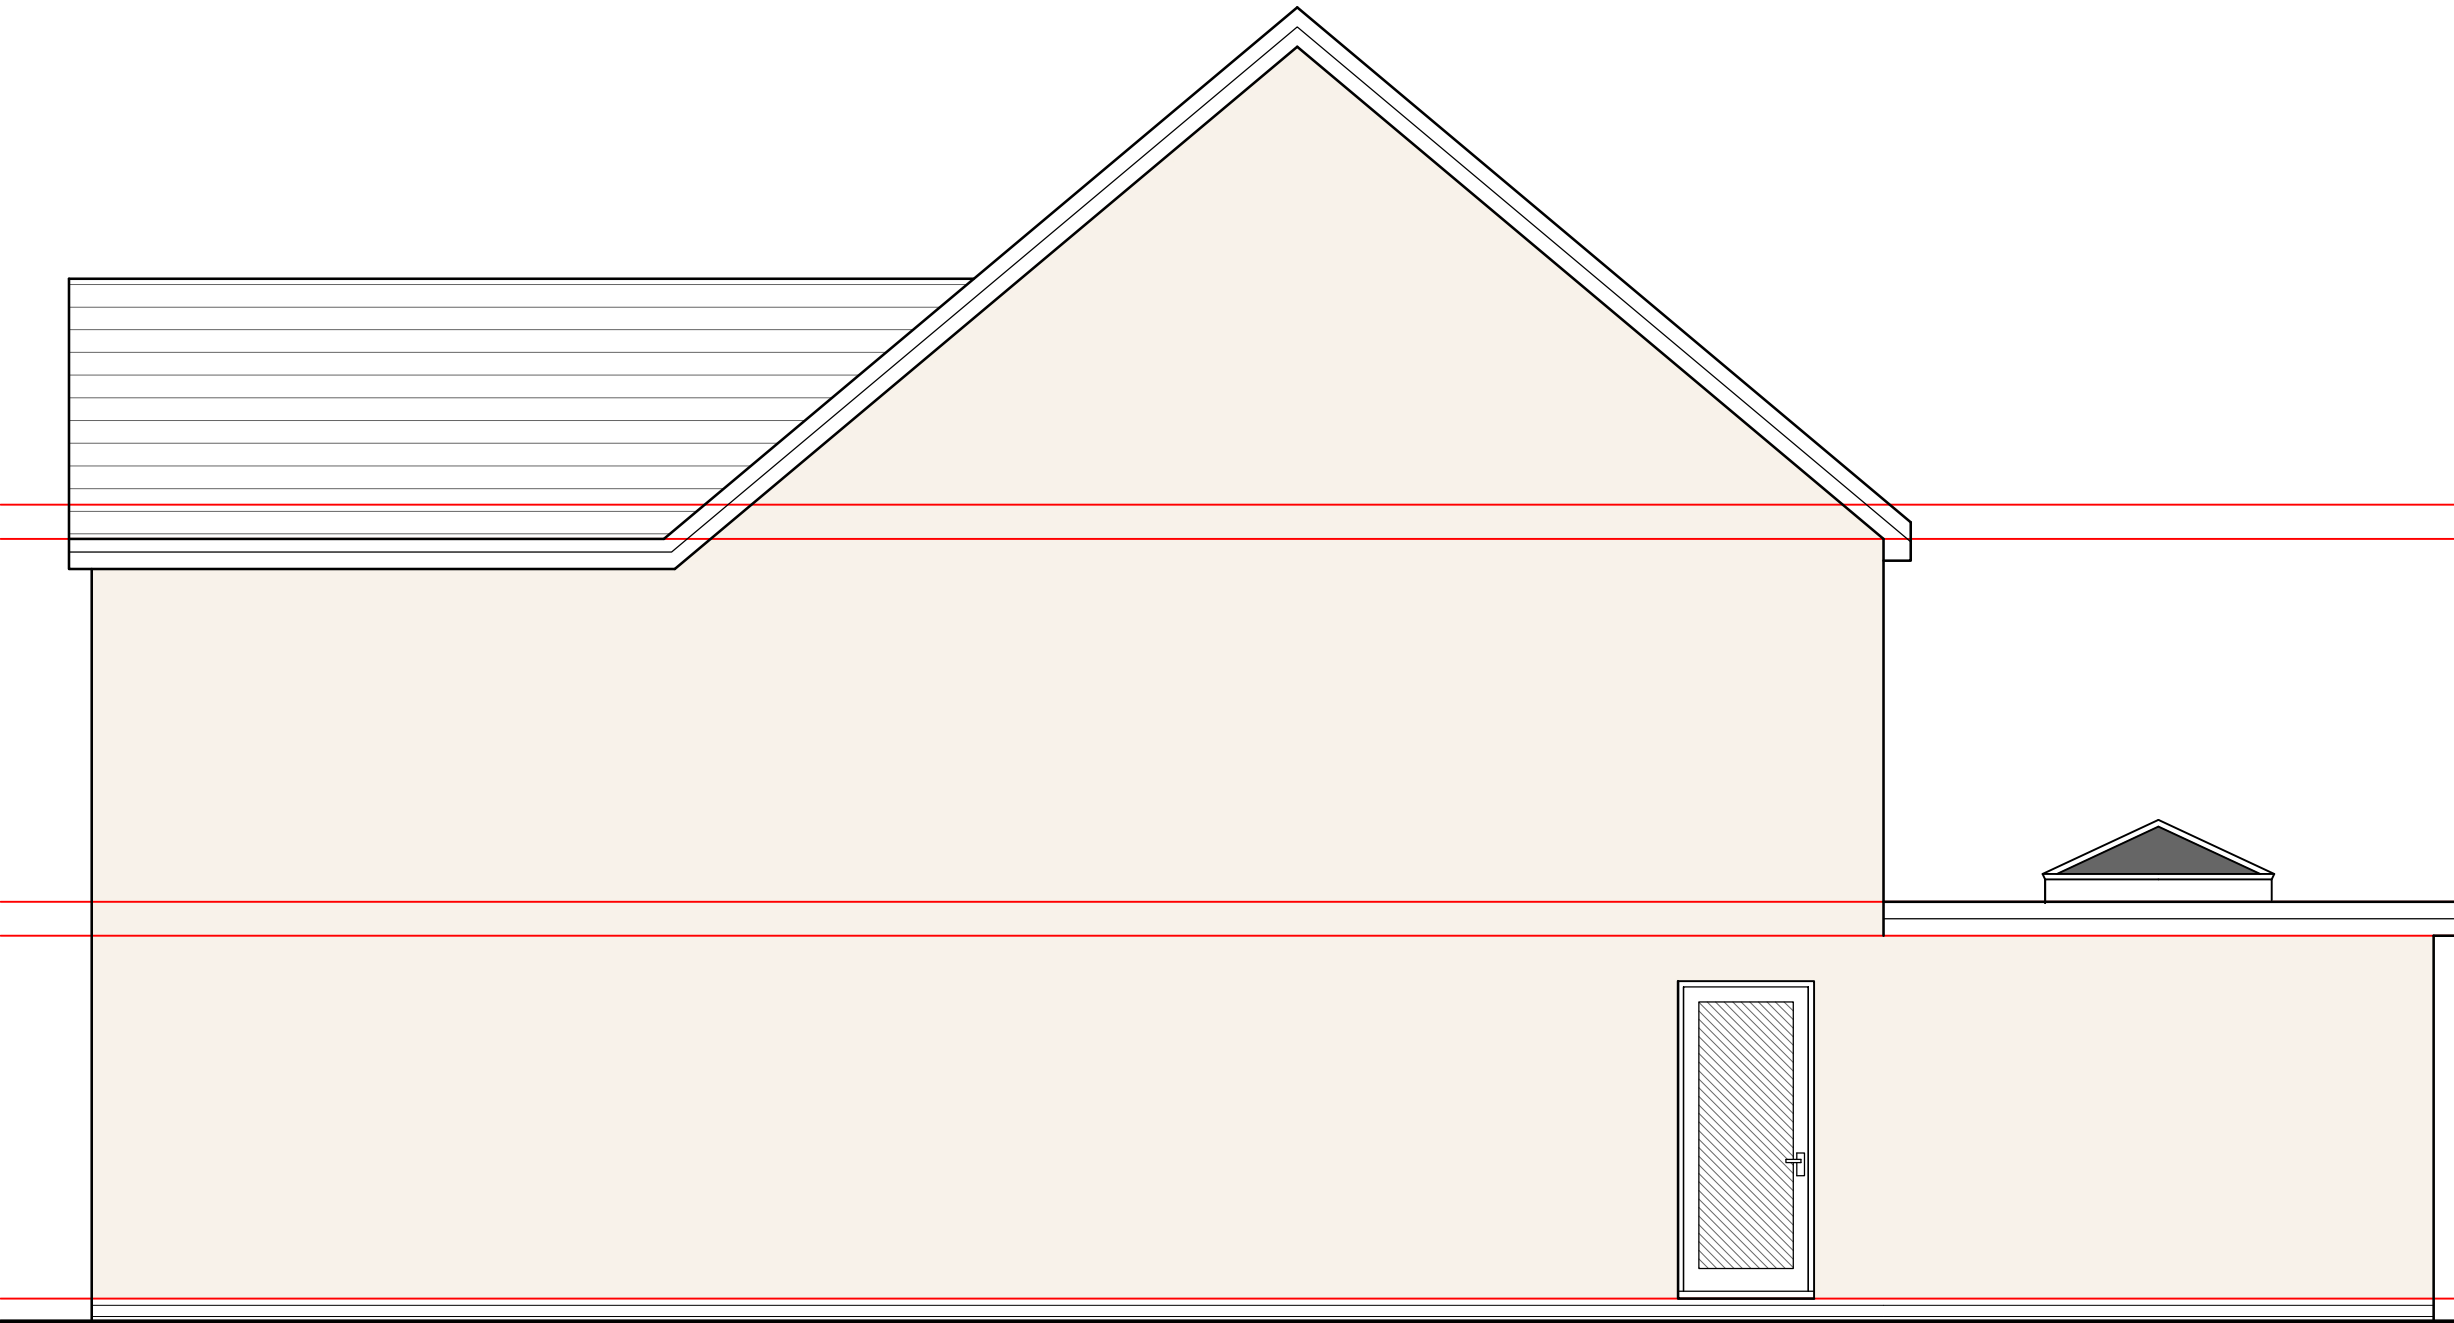

Side 01 Elevation

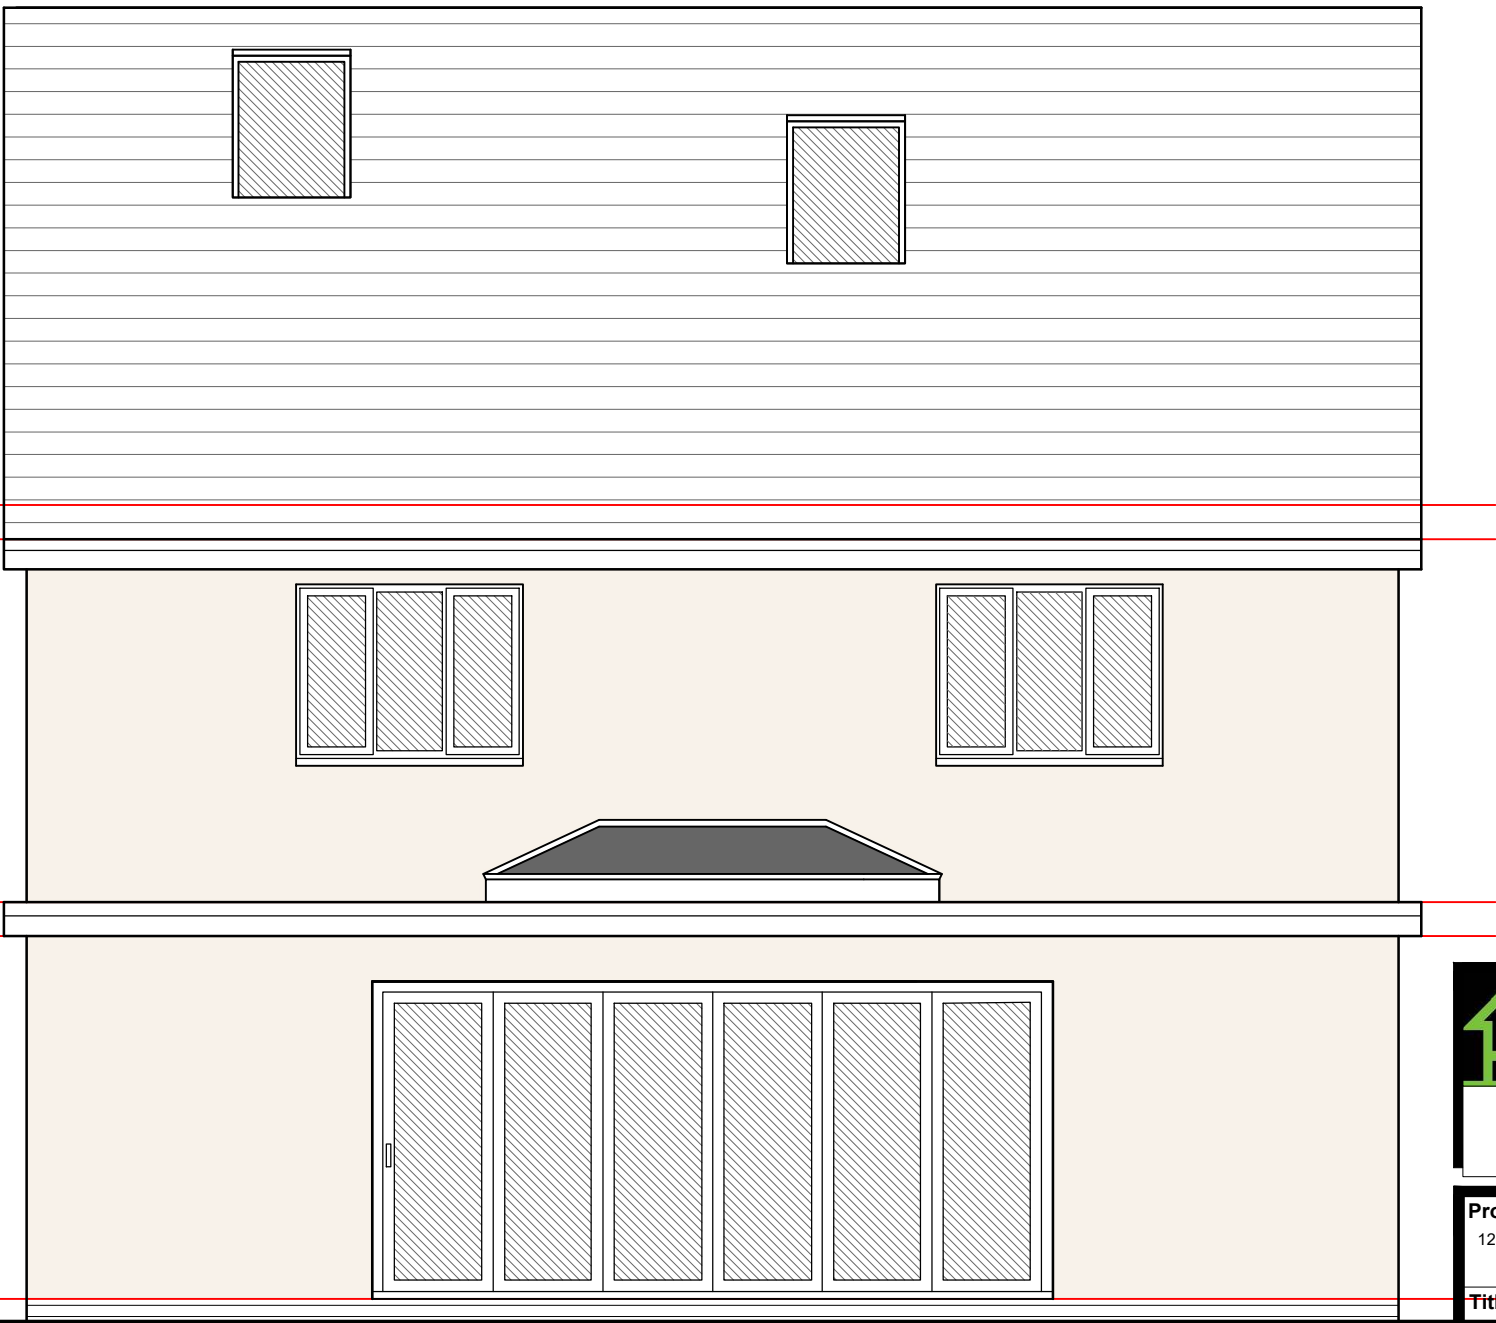

Rear Elevation



Project;

12 Flordd Kayton, Cefn Mawr, LL14 3RB

Title;

Proposed Elevations

Dwg No;

FK/PD/02

Revision;

Rev A - Drawings amended to suit clients comments (01-12-20).

Scale (A2);

1:50

Date;

November 2020

Ferndale Villa, 25 Manley Road,
Wrexham, LL13 8HD
Tel (01978) 353445
www.hdsarchitectural.co.uk

Project; 12 Flordd Kayton, Cefn Mawr, LL14 3RB	
Title; Proposed Elevations	Scale (A2); 1:50
Dwg No; FK/PD/02	Date; November 2020
Revision; Rev A - Drawings amended to suit clients comments (01-12-20).	