


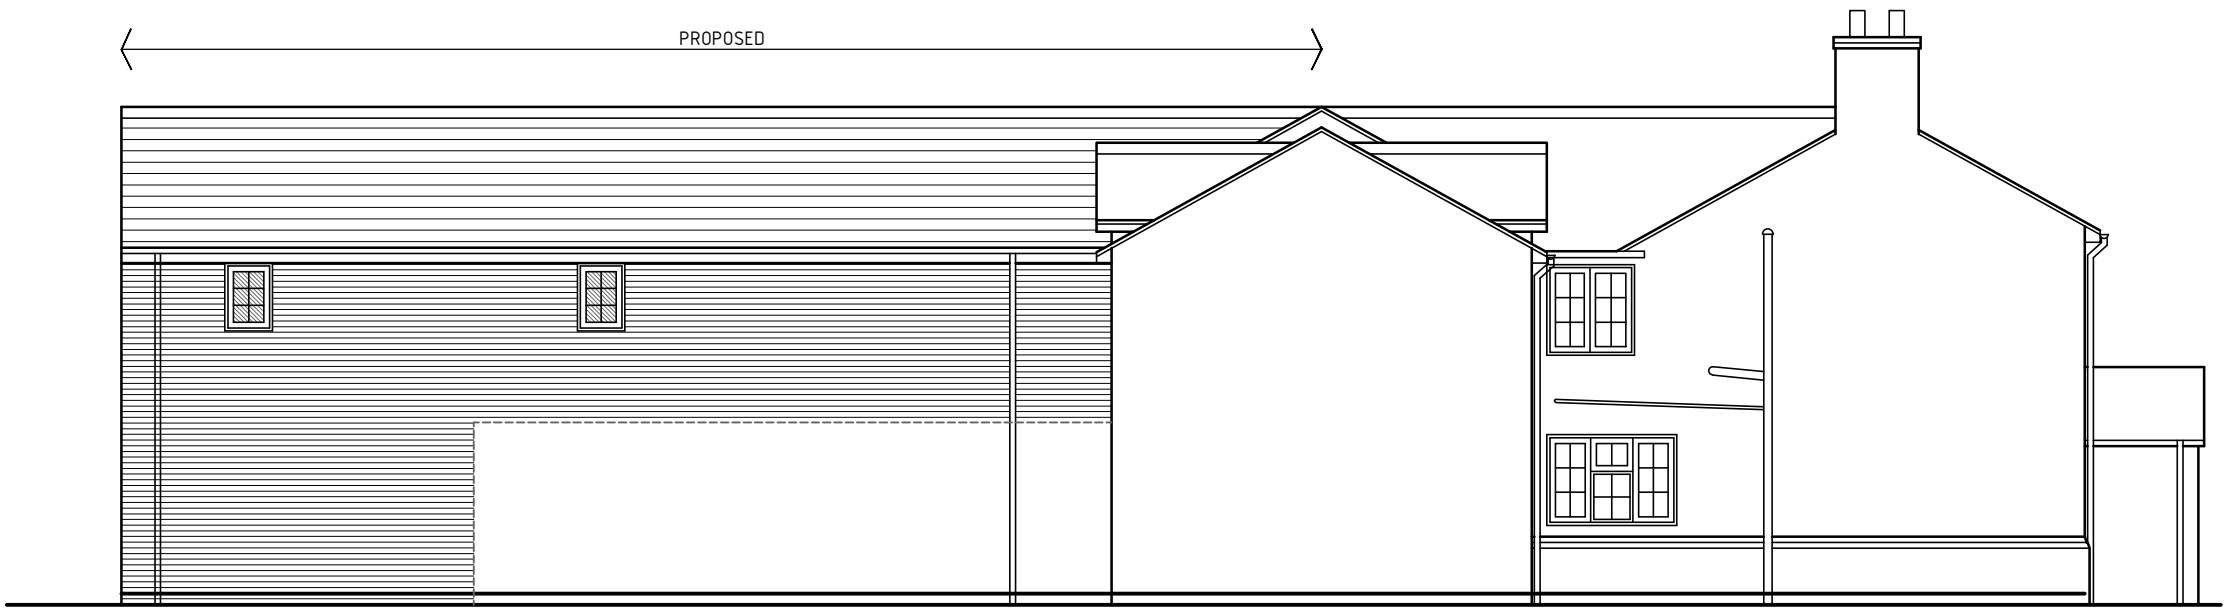

Side Elevation 01 as Proposed



Side Elevation 02 as Proposed



Rear Elevation as Proposed



HDS Architectural Services, The Foundry,
15 Yorke Street, Wrexham
LL13 8LW
Tel (01978) 345260
www.hdsarchitectural.co.uk

Project; Alynfield Cottage, Harwoods Lane, Rossett, Wrexham, LL12 0EU	
Title; Elevations as Proposed	Scale (A1); 1:100
Dwg No; AC/PD/02	Date; July 2020
Revision;	