




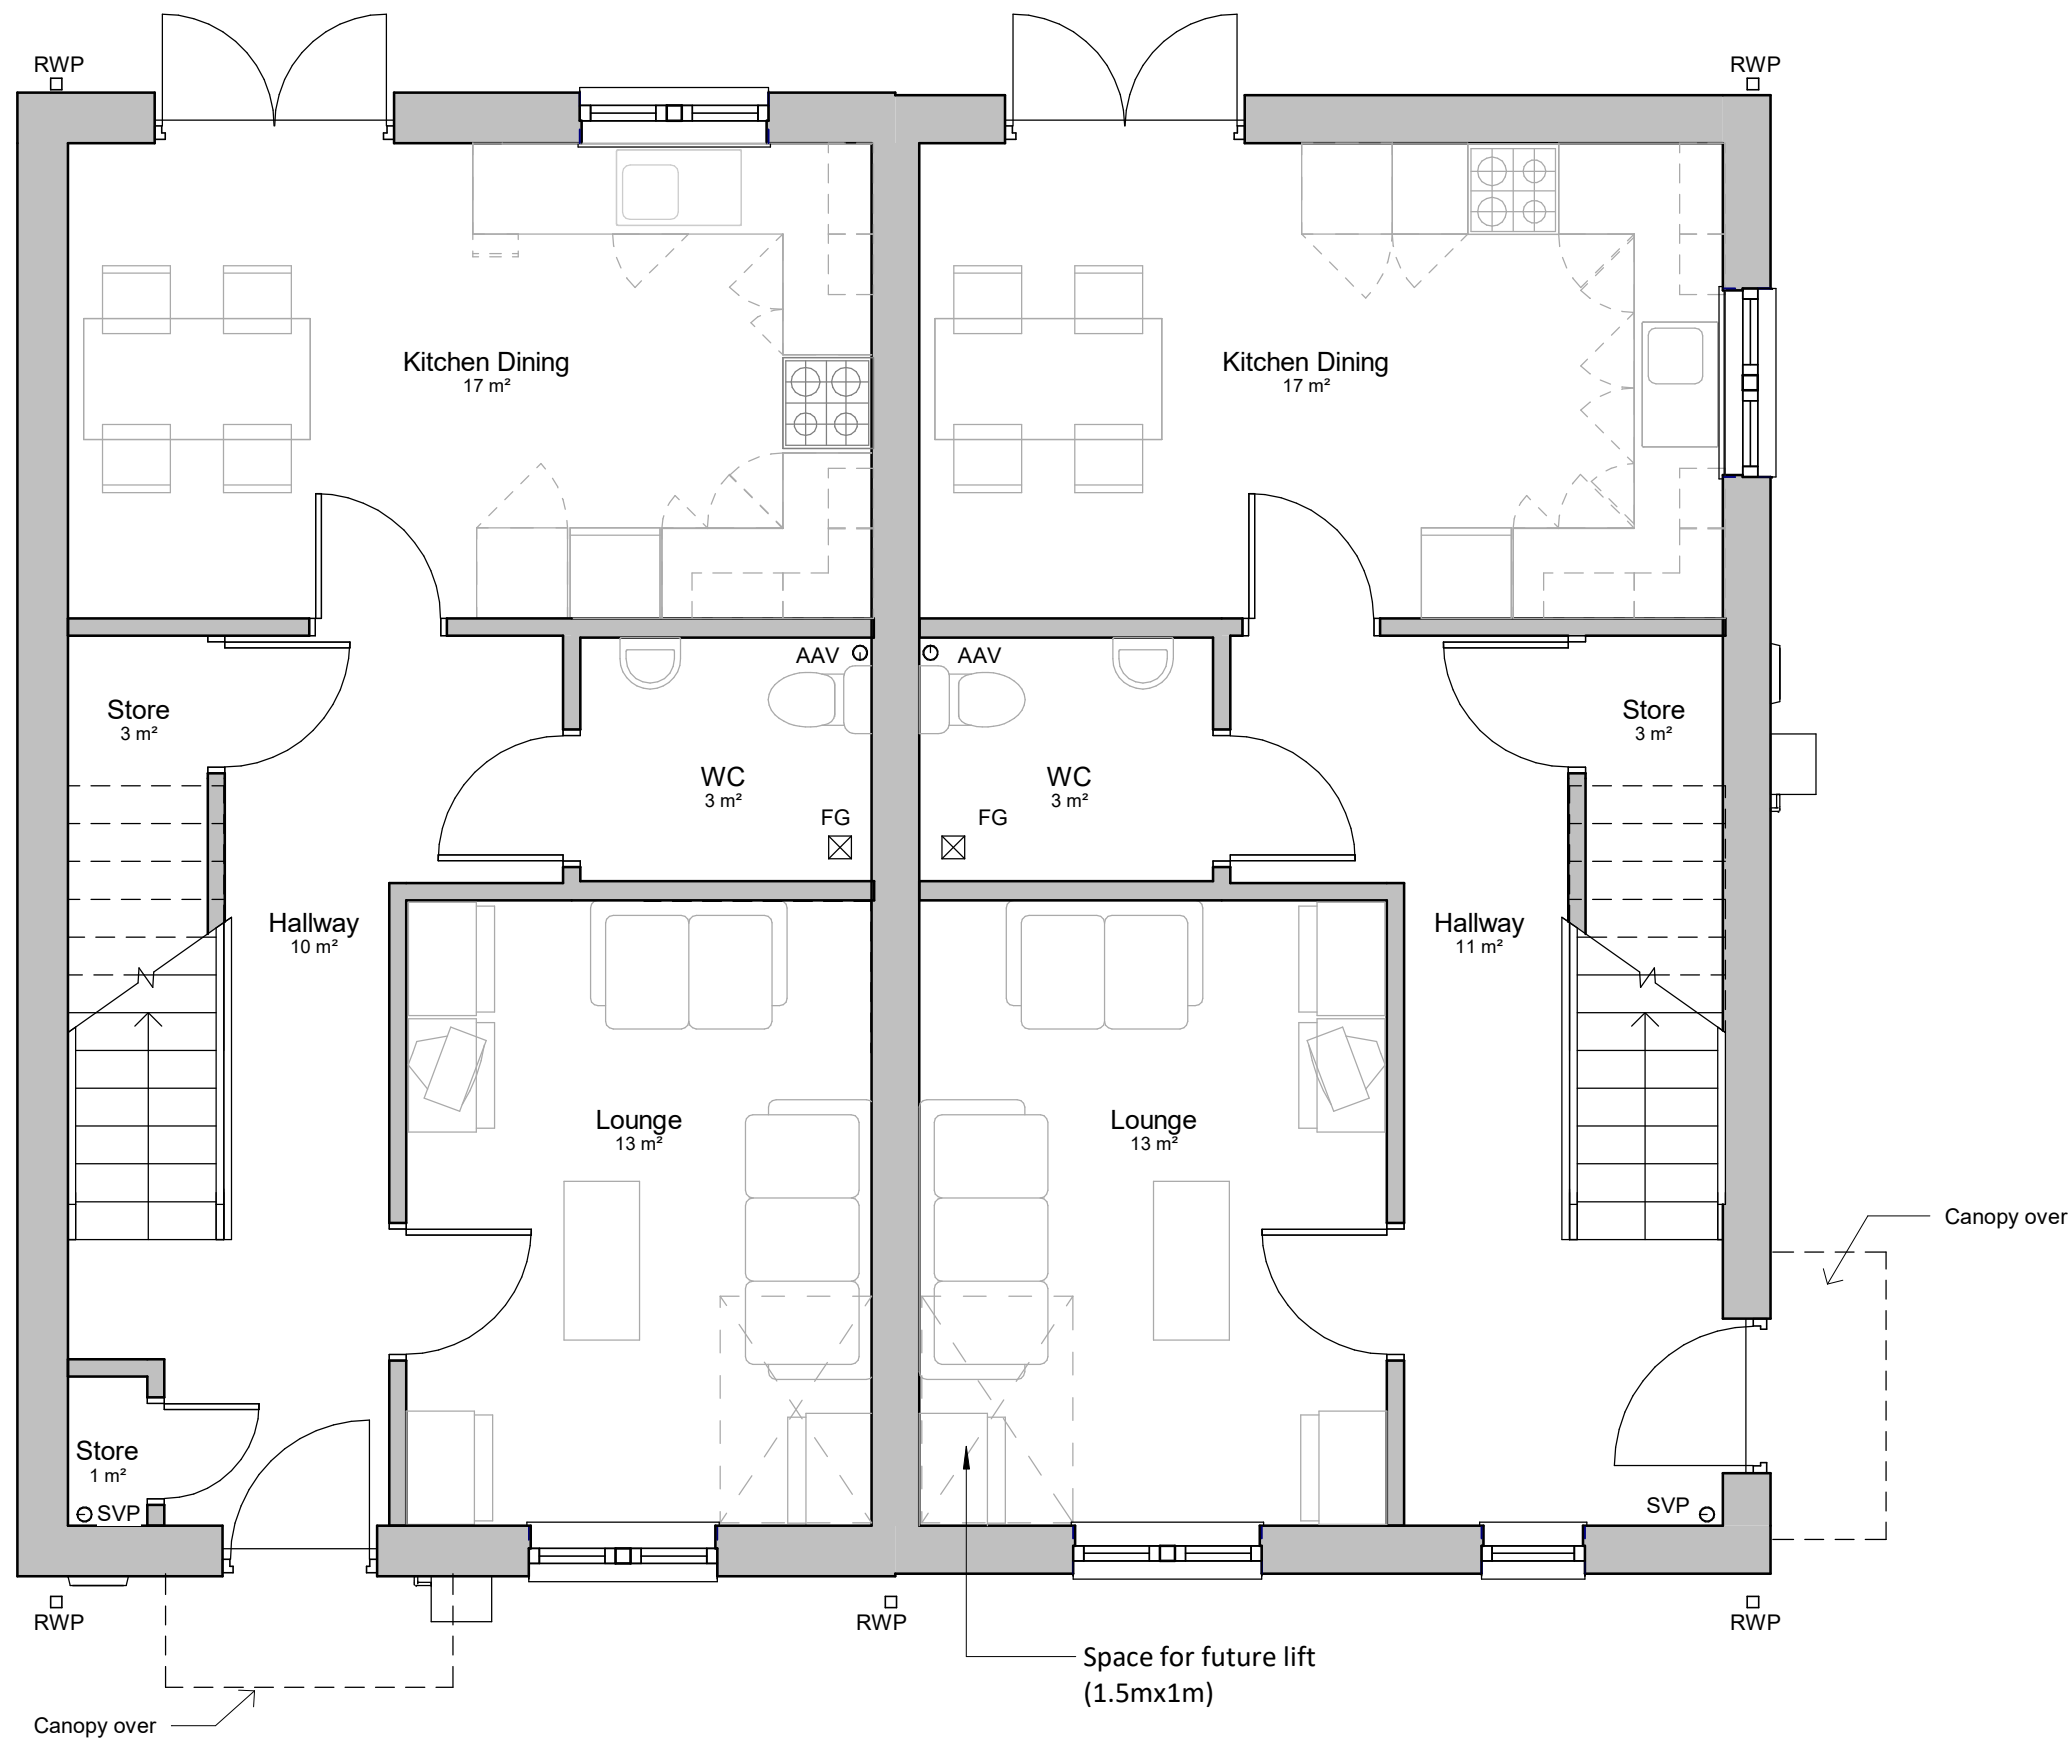

Ground Floor Plan
1 : 50

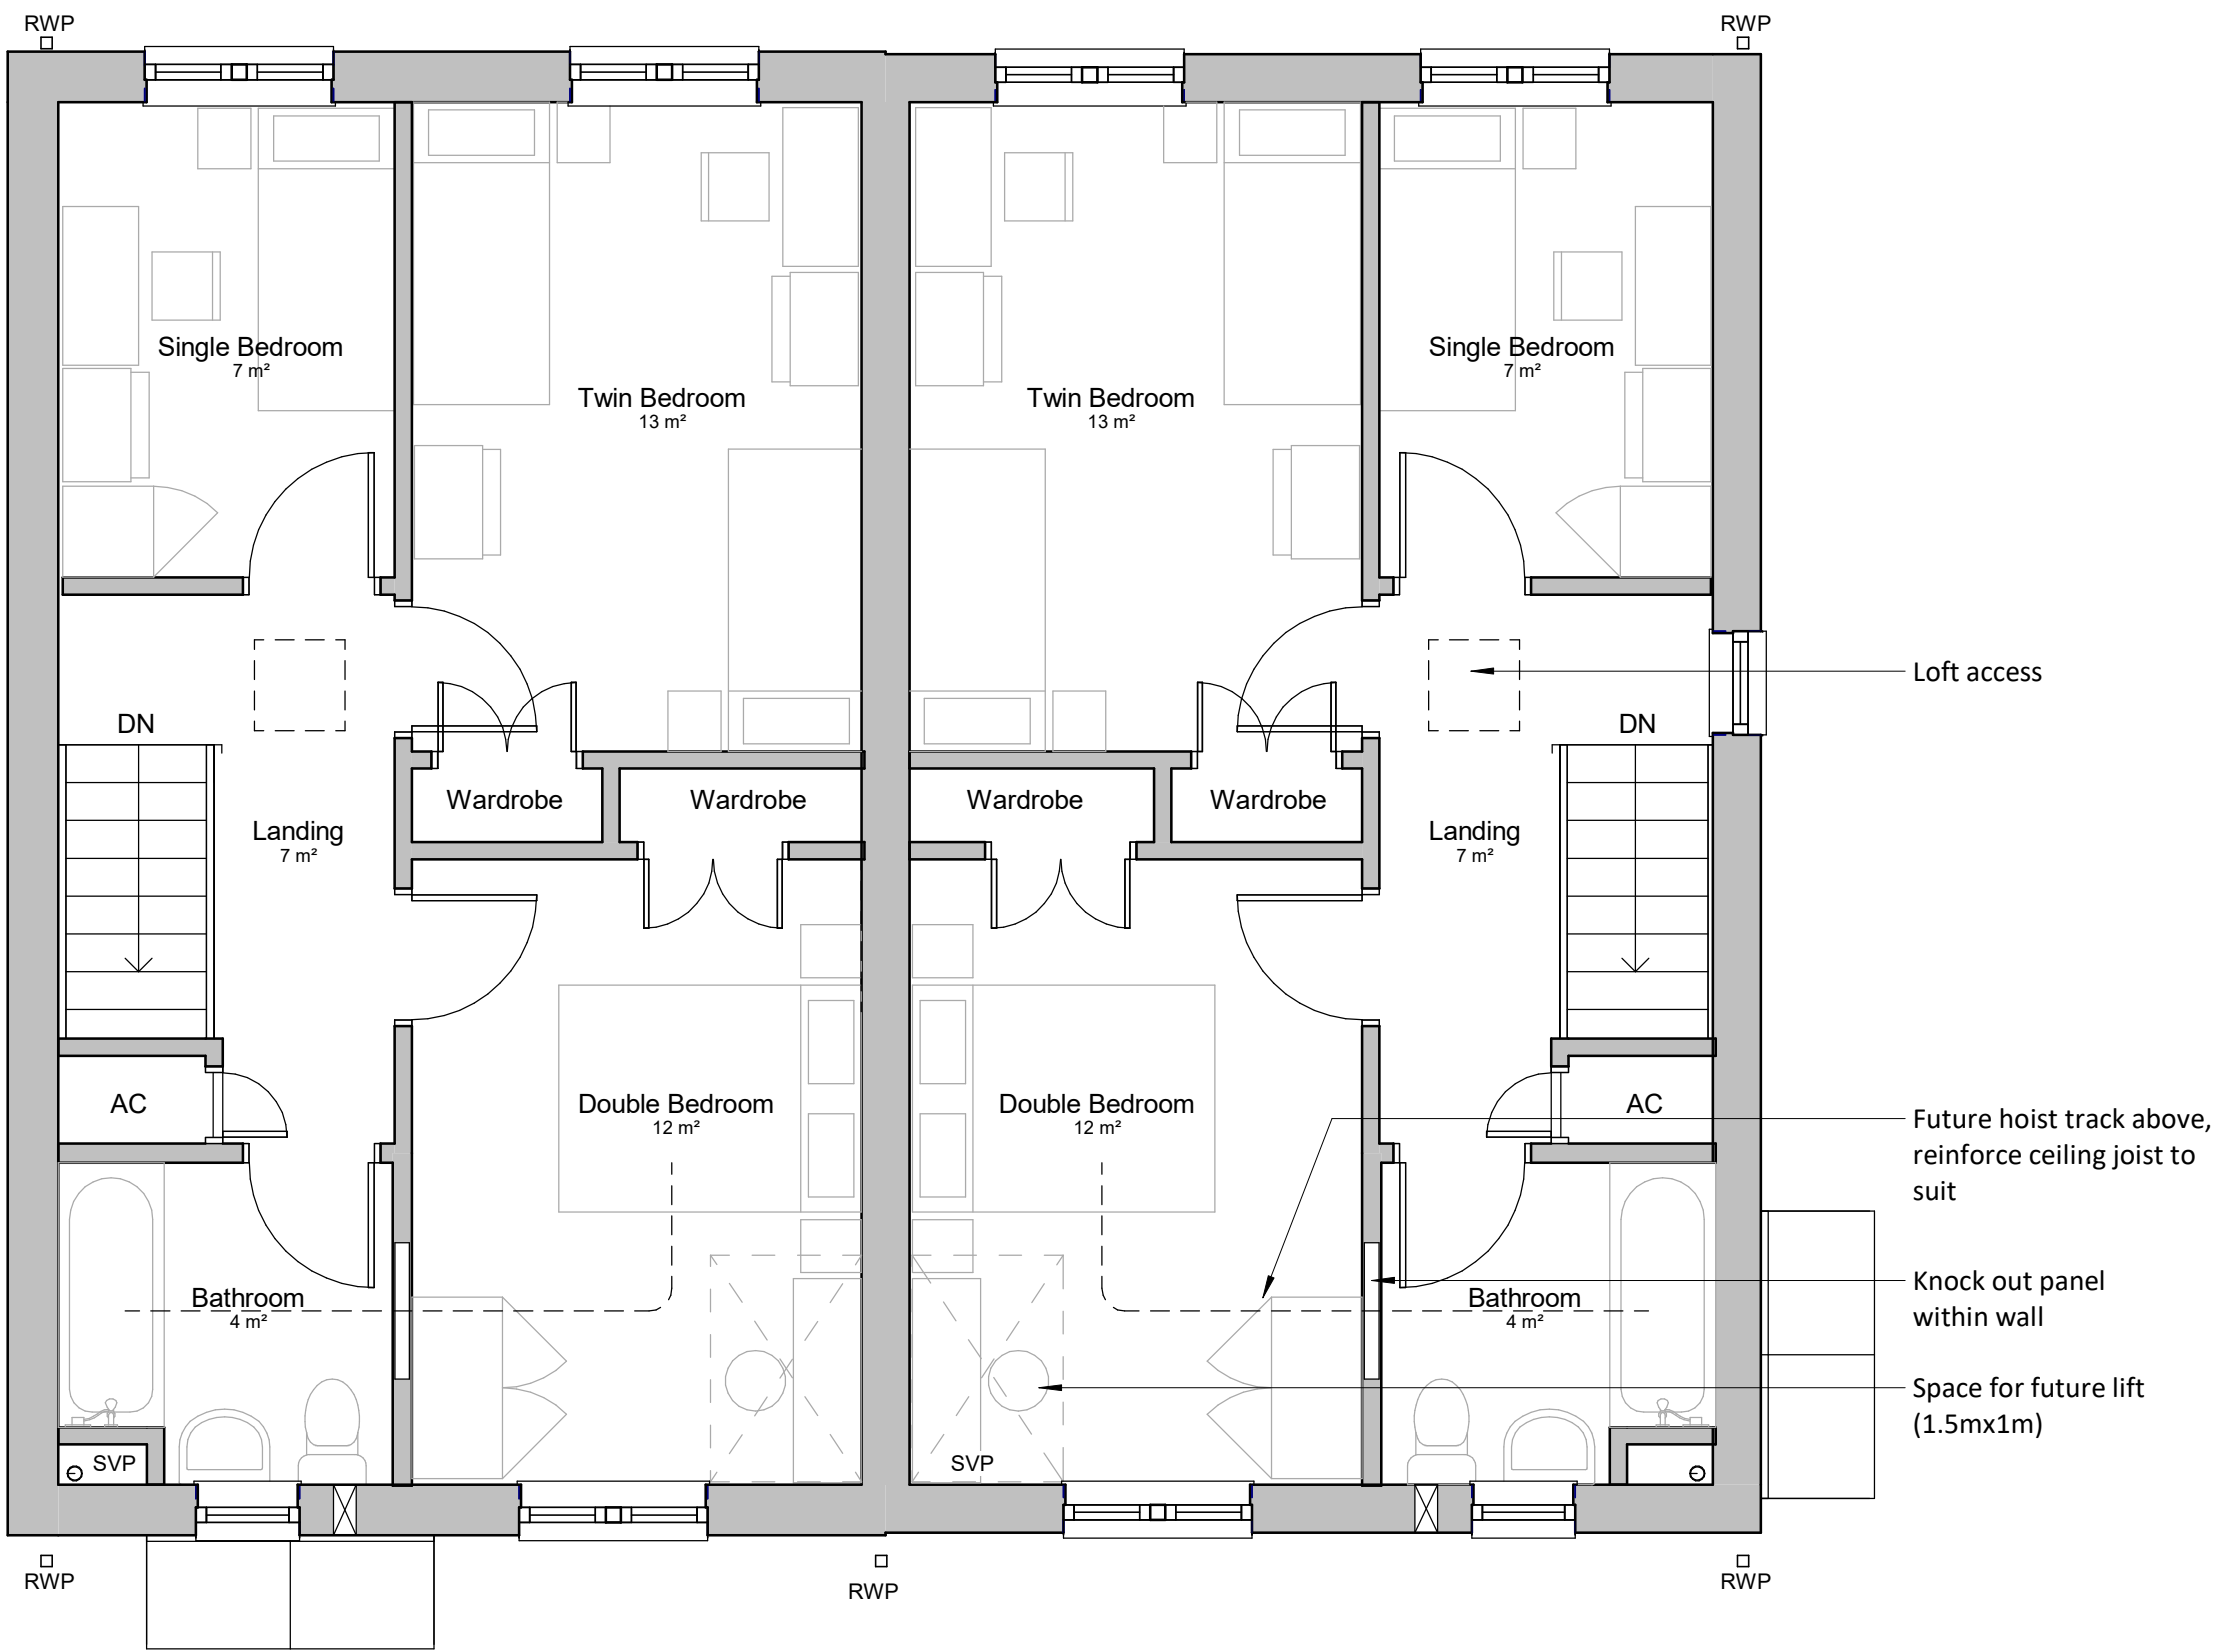

First Floor Plan
1 : 50

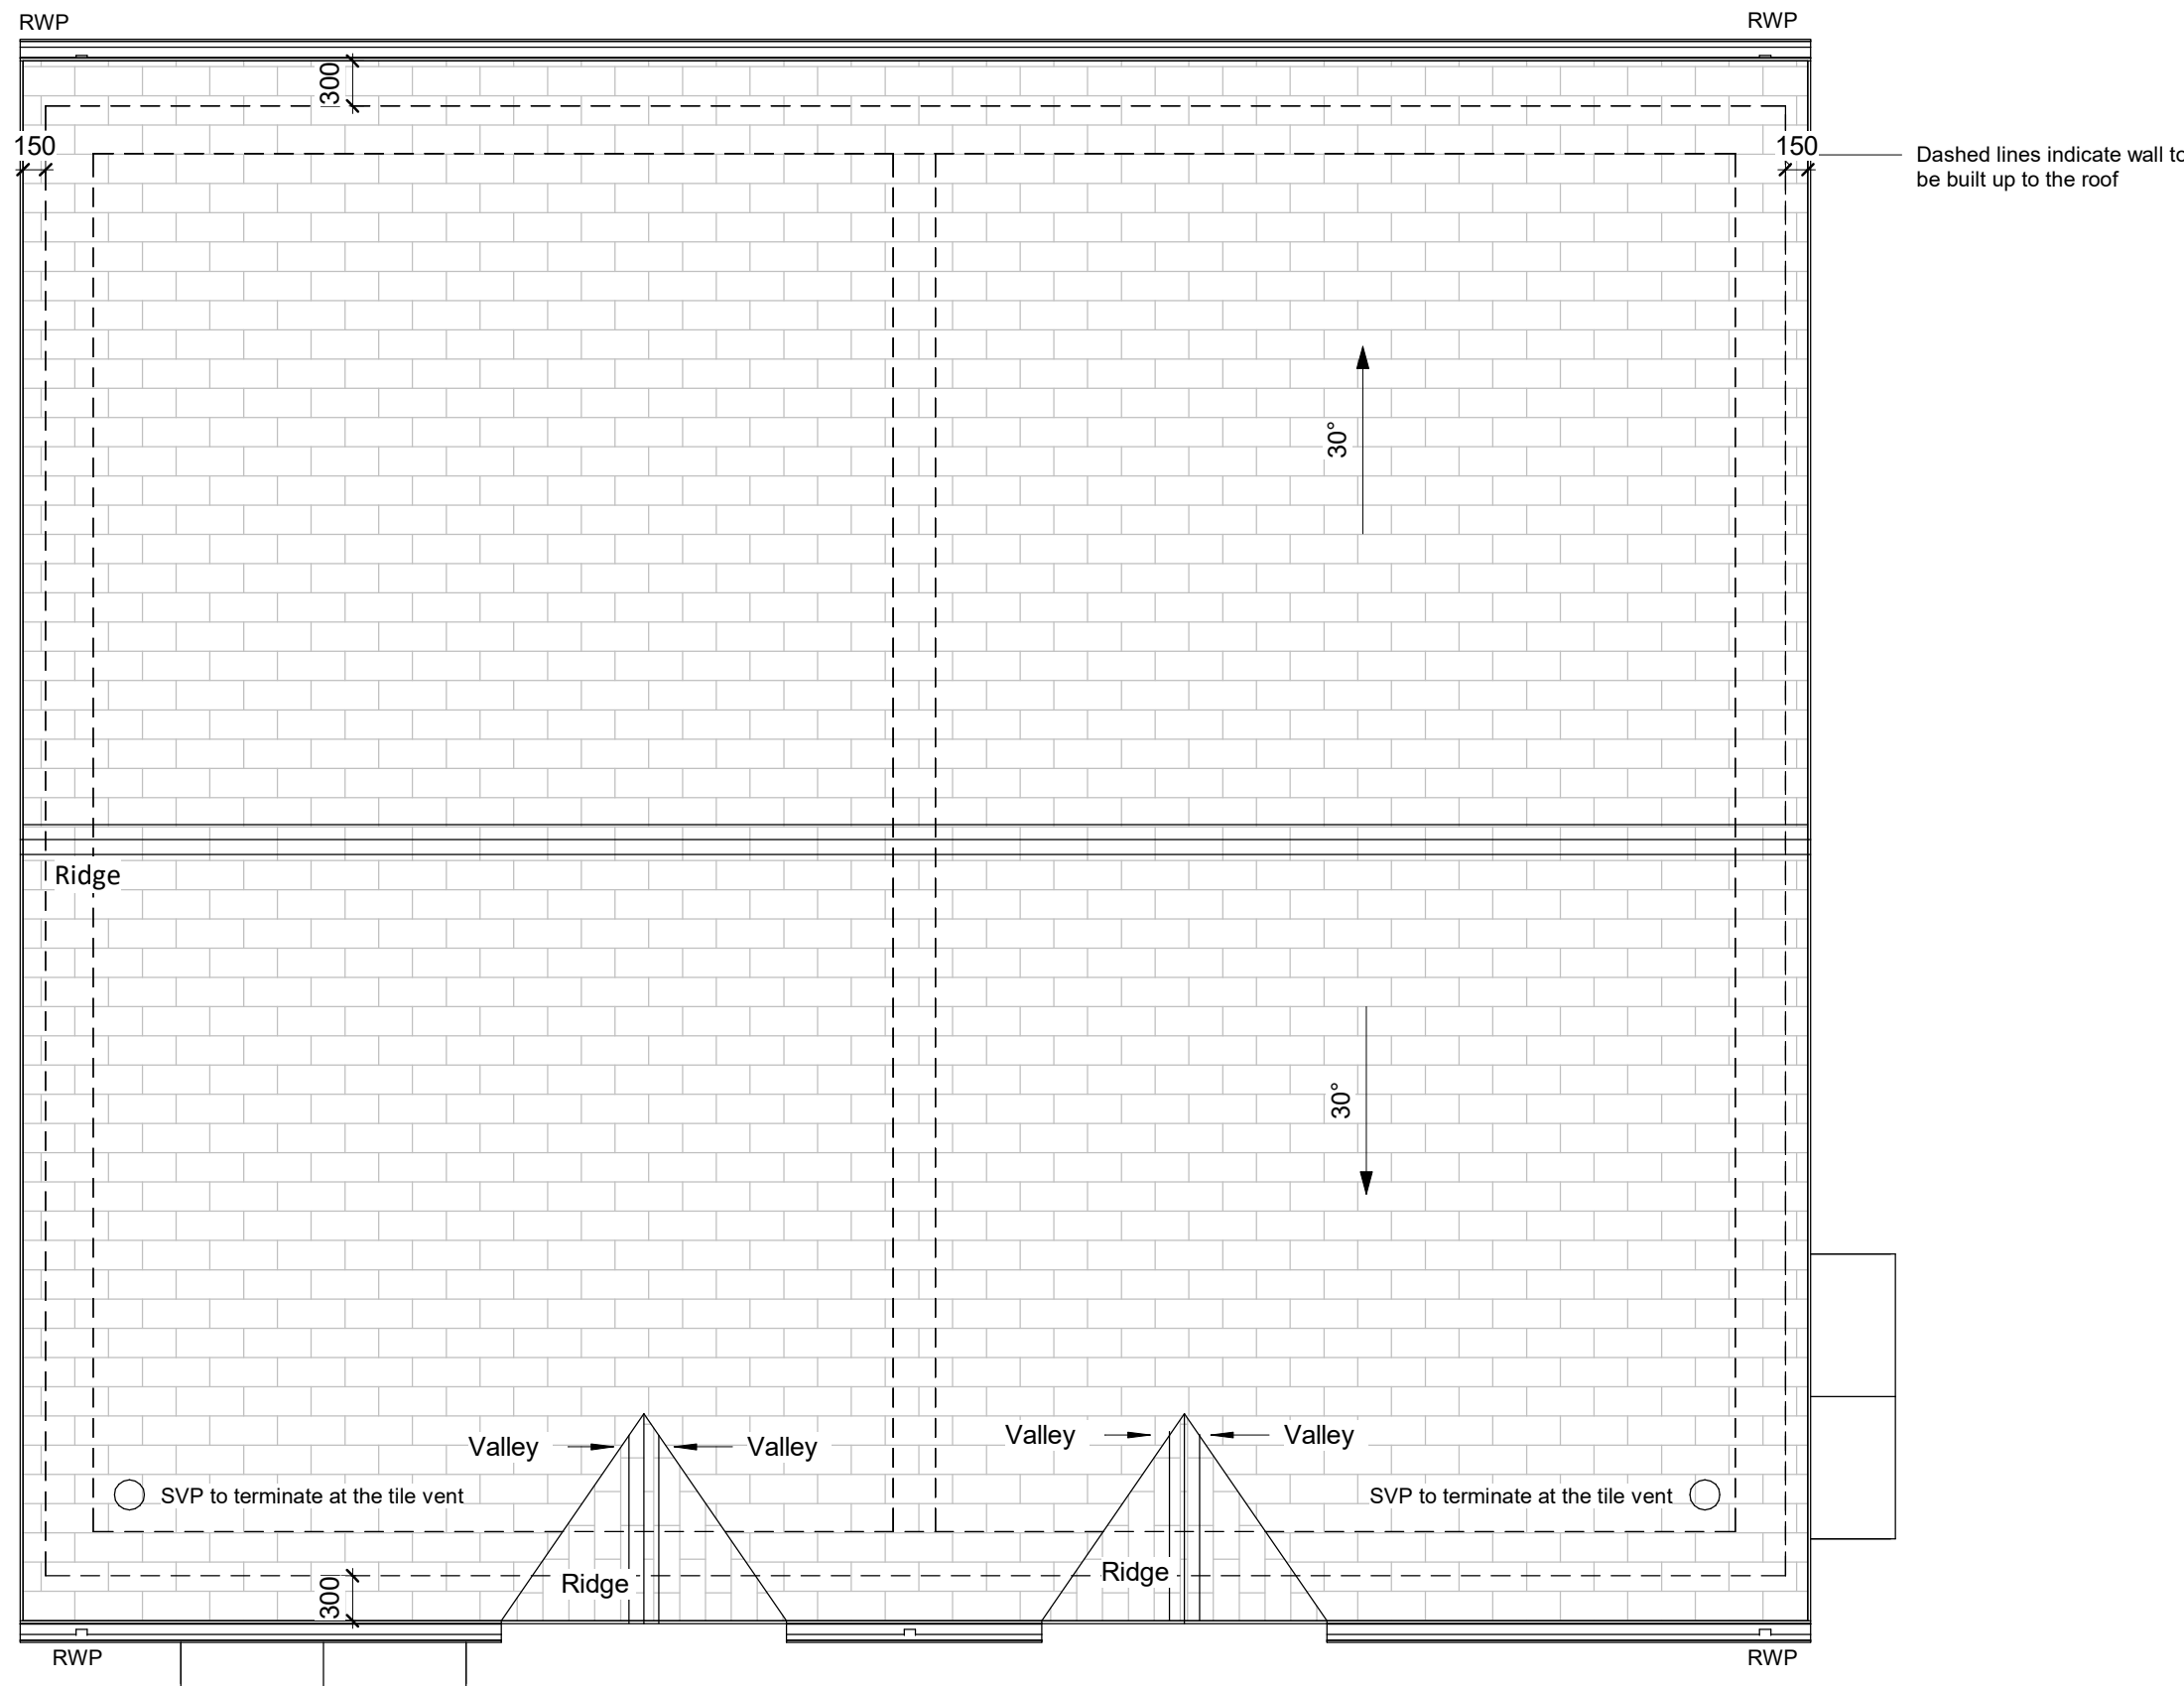

Roof Plan
1 : 50

General Notes

1. Contractor to verify all dimensions and check level datums on site
2. All of the designs are the sole property of TACP Architects Ltd and may not be used without their written agreement
3. All prints, specifications and their copyright are the property of TACP Architects Ltd
4. Do not scale off drawings
5. All dimensions shall be checked on site before commencement of shop drawings, manufacture and all discrepancies must be reported to TACP Architects Ltd

GIFA	
Name	Area
Ground Floor	49 m²
First Floor	47 m²
95 m²	

Revisions

Rev	Date	Description	By	Check

Consultants

Client

Wales & West Housing



Project Title

Heol Berwyn Cefn Mawr

Drawing Title

3B/5P Semi Foor Plans - Plots 33-34

Scale 1 : 50@A1 Date 18/02/20 ACR Drawn By MG Checked By Wrexham

Job Number 19030 Project•Originator•Zone•Level•Type•Role•Number HBCM-TACP- XX- ZZ- DR- A- 105 Revision

TACP Architects Ltd
Pembroke House
Ellice Way, Wrexham Technology Park,
Wrexham, LL13 7YT
01978 291161

admin@tacparchitects.co.uk
www.tacparchitects.co.uk



Architecture • Interior Design • Healthcare Planning • Conservation • Masterplanning • Sustainable Design

Scale 1:50

