



Construction (Design and Management) Regulations
Design risk assessments are carried out throughout the design stage of this project in accordance with company procedures and manuals. Where reasonably possible all areas of risk applicable to design and end use of the construction have been identified and then eliminated, mitigated or recorded as a residual risk. Note that general risks of which a competent designer or contractor should be aware are not included. This drawing is to be read in conjunction with the Pre-construction Information and all related documents prepared in accordance with the current Construction (Design and Management) Regulations 2015 and all applicable Health and Safety legislation as currently amended.

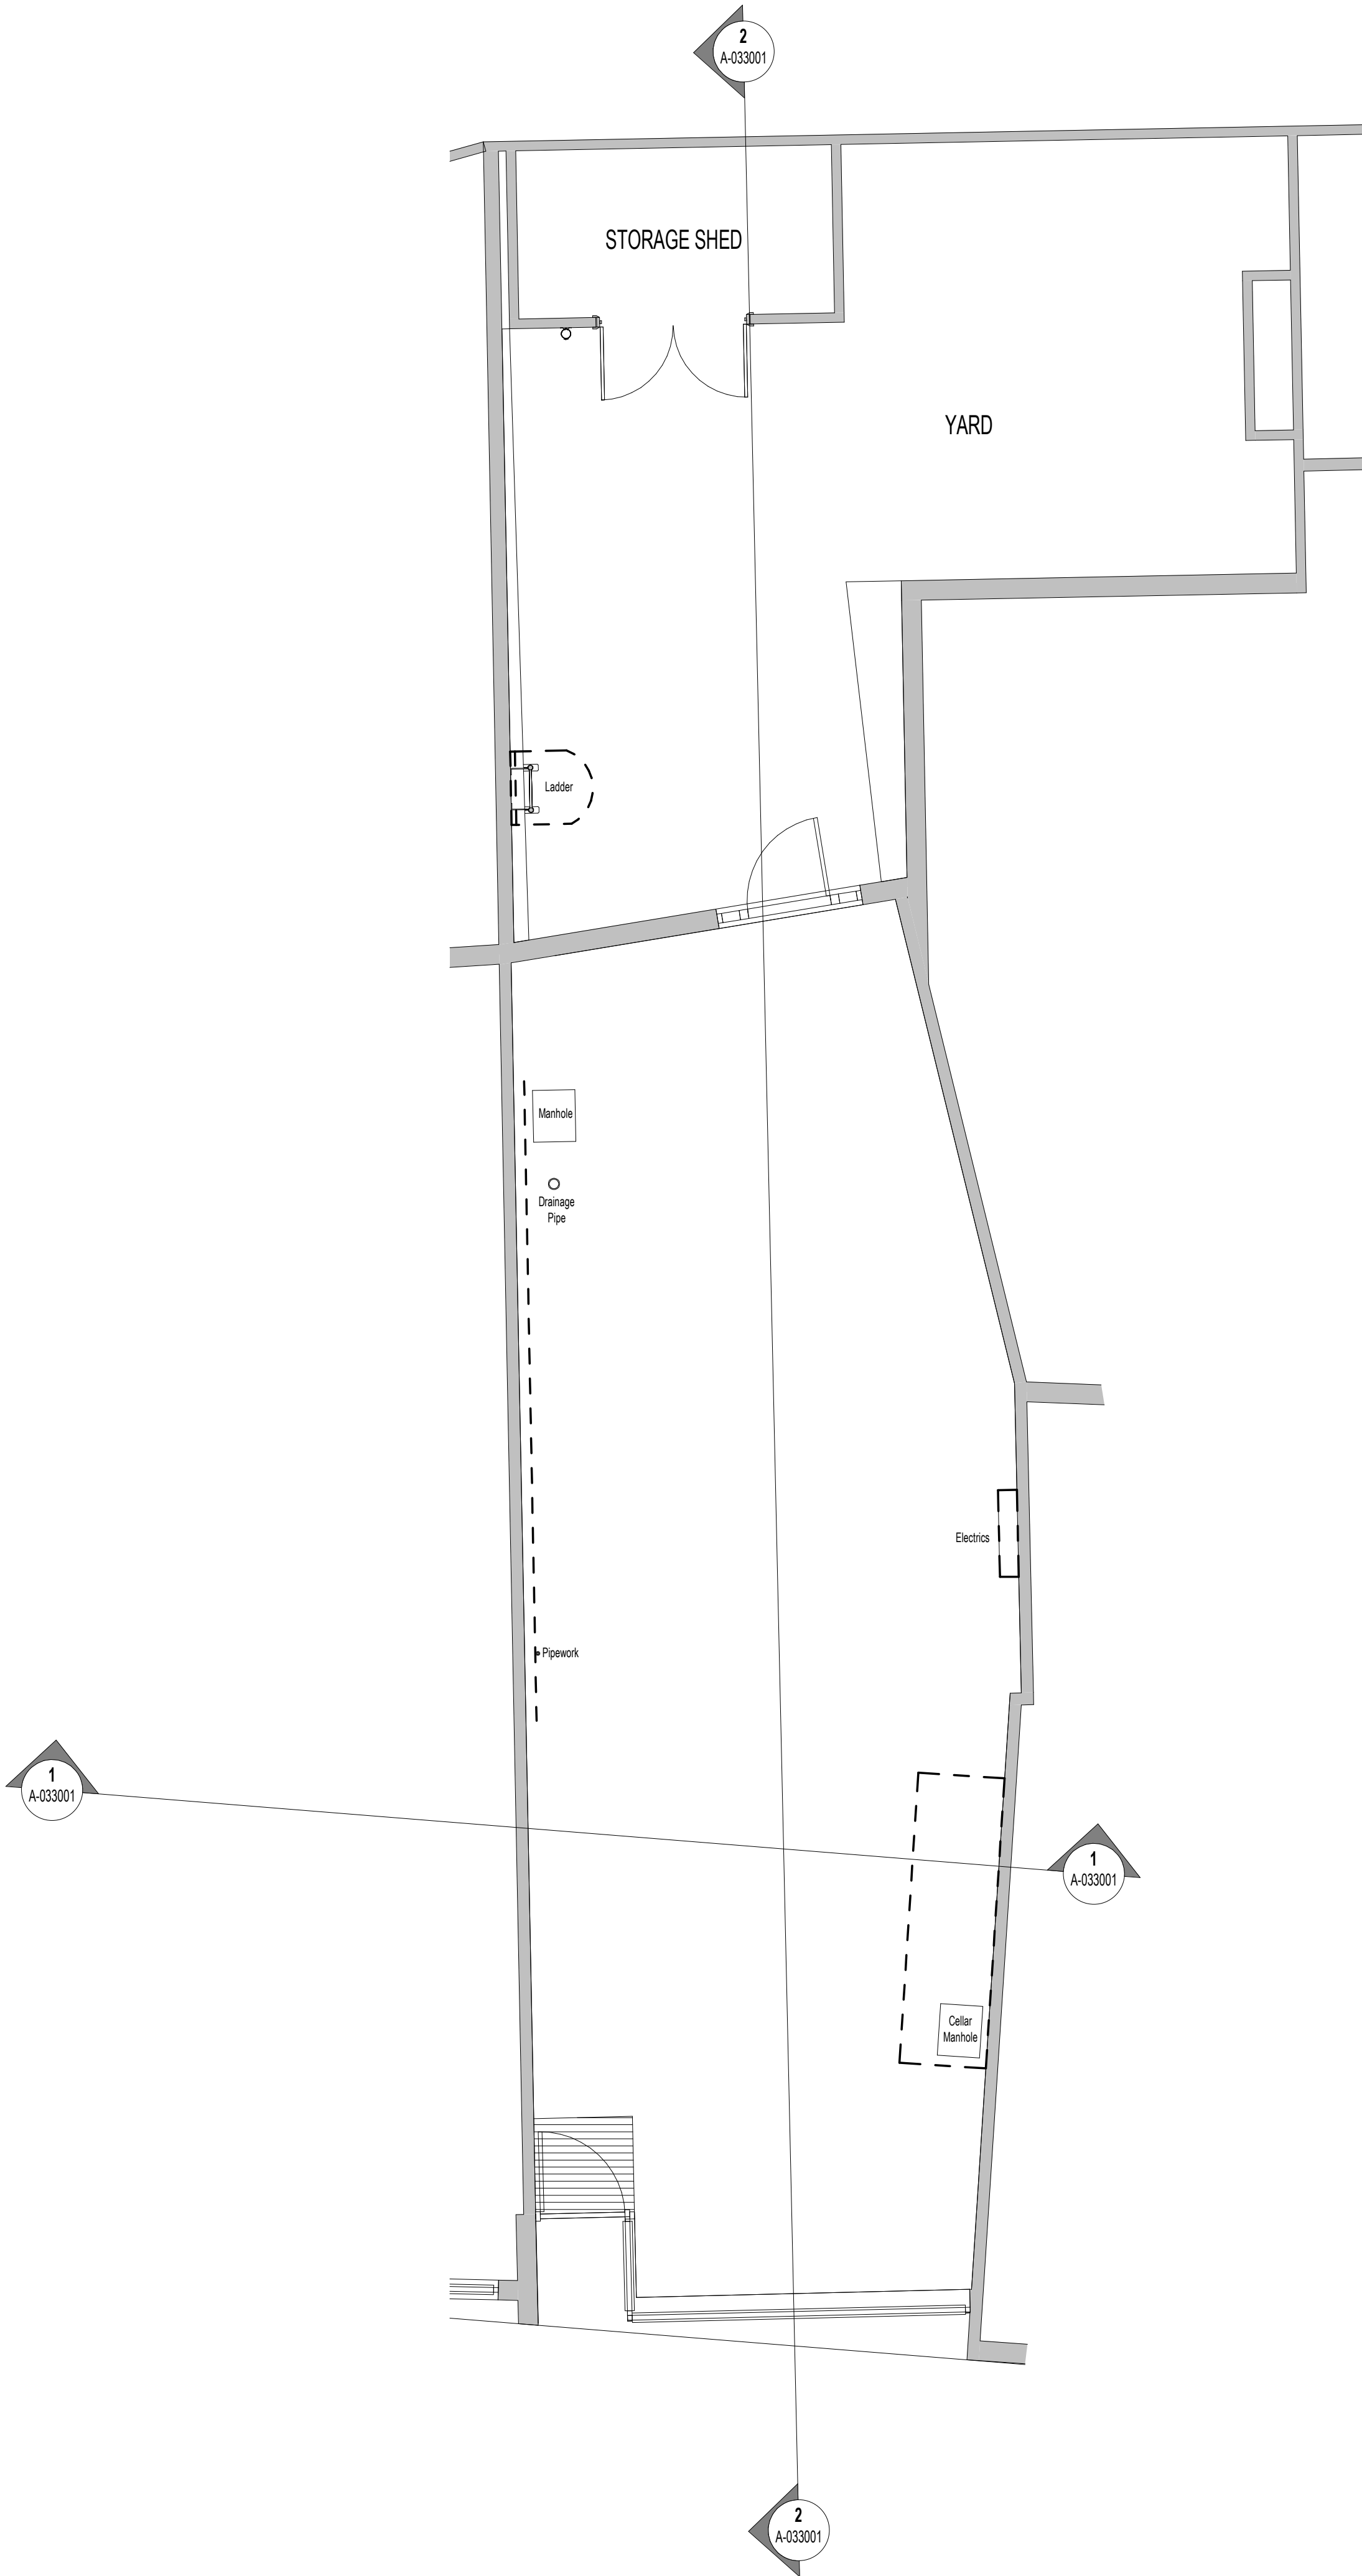

EXISTING GROUND FLOOR PLAN 1:50

 

P01	Initial Issue	[AJ]	[KOT]	27/11/2020	
REV	DESCRIPTION	[DRAWN BY]	[CHECKED BY]	[APPROVED BY]	DATE
RIBA PLAN OF WORK 2013 WORKSTAGE			LEVEL OF MODEL DEFINITION (LoD)		
Stage 3 - Developed Design			LoD 3 - Approximate Model		
PURPOSE OF ISSUE - SUITABLE FOR ...			BS1192 STATUS		
Planning Submission			Status A - Approved		



CARDIFF 029 2052 8140
LONDON 0207 138 3560
WREXHAM 01978 357 887

www.lawray.co.uk

CLIENT
MORROCTAILS

PROJECT TITLE
7 HIGH STREET WREXHAM

DRAWING TITLE
EXISTING GROUND FLOOR PLAN

PROJECT No 0001 SCALE @ A1 1:50

DRAWING No	PROJECT	ORIGINATOR	VOLUME	LEVEL	TYPE	ROLE	NUMBER	REVISION
001/02/001	WHS-LAW-X-G00-DR-	A-031001	P01					

DO NOT SCALE Any discrepancy or query concerning this drawing should be referred to the Architect
Copyright © LAWRAIR LIMITED
Registered Office: Greenmeadow Springs, 1 Cae Gwynedd, Trefyniwl, CARDIFF CF15 7AB
Reg. Co. No. 2724178, VAT Reg. No. 134 2148 06