



This drawing is COPYRIGHT. It must not be reproduced or disclosed to third parties without our prior permission. Do not scale from this drawing, or, interrogate and use electronic information.

Any discrepancies should be reported immediately.

Any surveyed information incorporated within this drawing cannot be guaranteed as accurate unless confirmed by a fixed dimension. All dimensions are in millimeters unless noted otherwise.

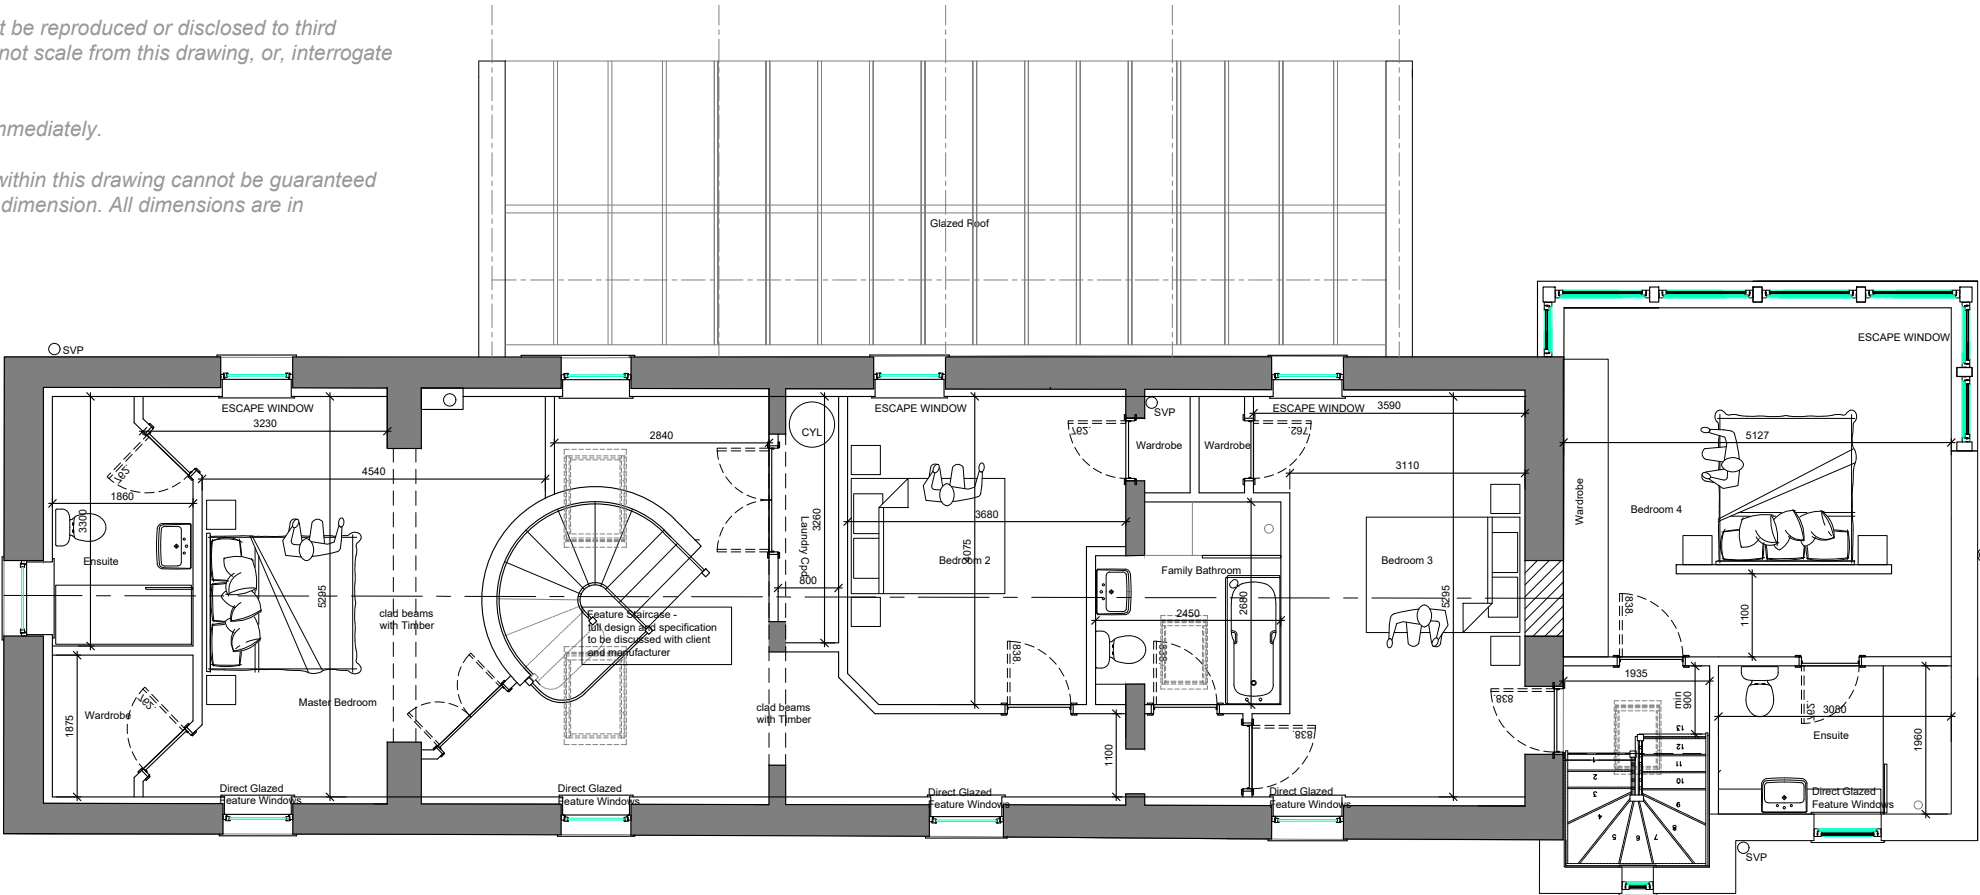

FIRST FLOOR PLAN

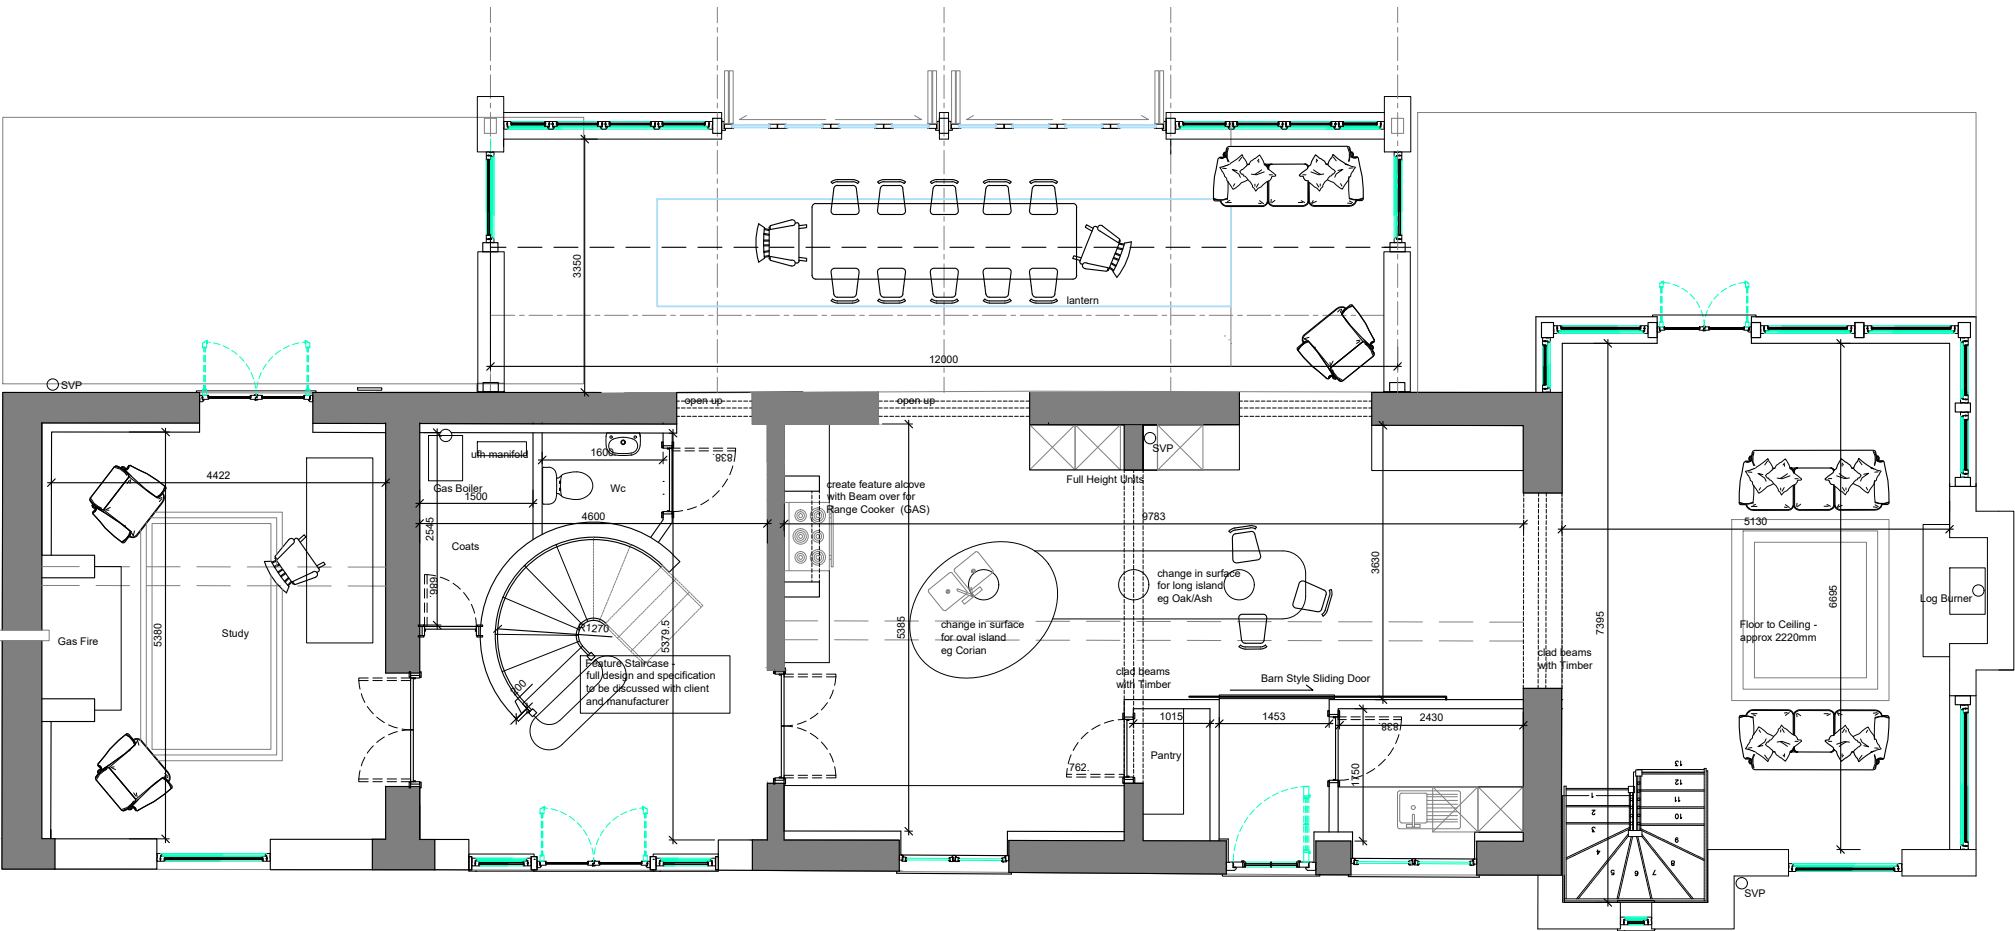

GROUND FLOOR PLAN

Chrysalis
INSPIRED SPACES ARCHITECTURAL DESIGN

THE OLD DAIRY
MEIFOD
POWYS
SY22 6DW


07900 254622
STUDIO@CHRYSLIS-ARCHITECTURE.CO.UK



CLIENT
Judith
Cole/Knights
Construction

PROJECT
Barn Conversion
and External Works
at
The Pikey
Gresford

COACH HOUSE
PLANNING STAGE

 

DRAWING TITLE

PROPOSED
FLOOR PLANS

SCALE
1/100@ A3

DRAWING NUMBER
KNTS03.1.3.112-0

REVISION
D 2020.09.28

DATE
MARCH 2020

SIGNATURE
JEE