


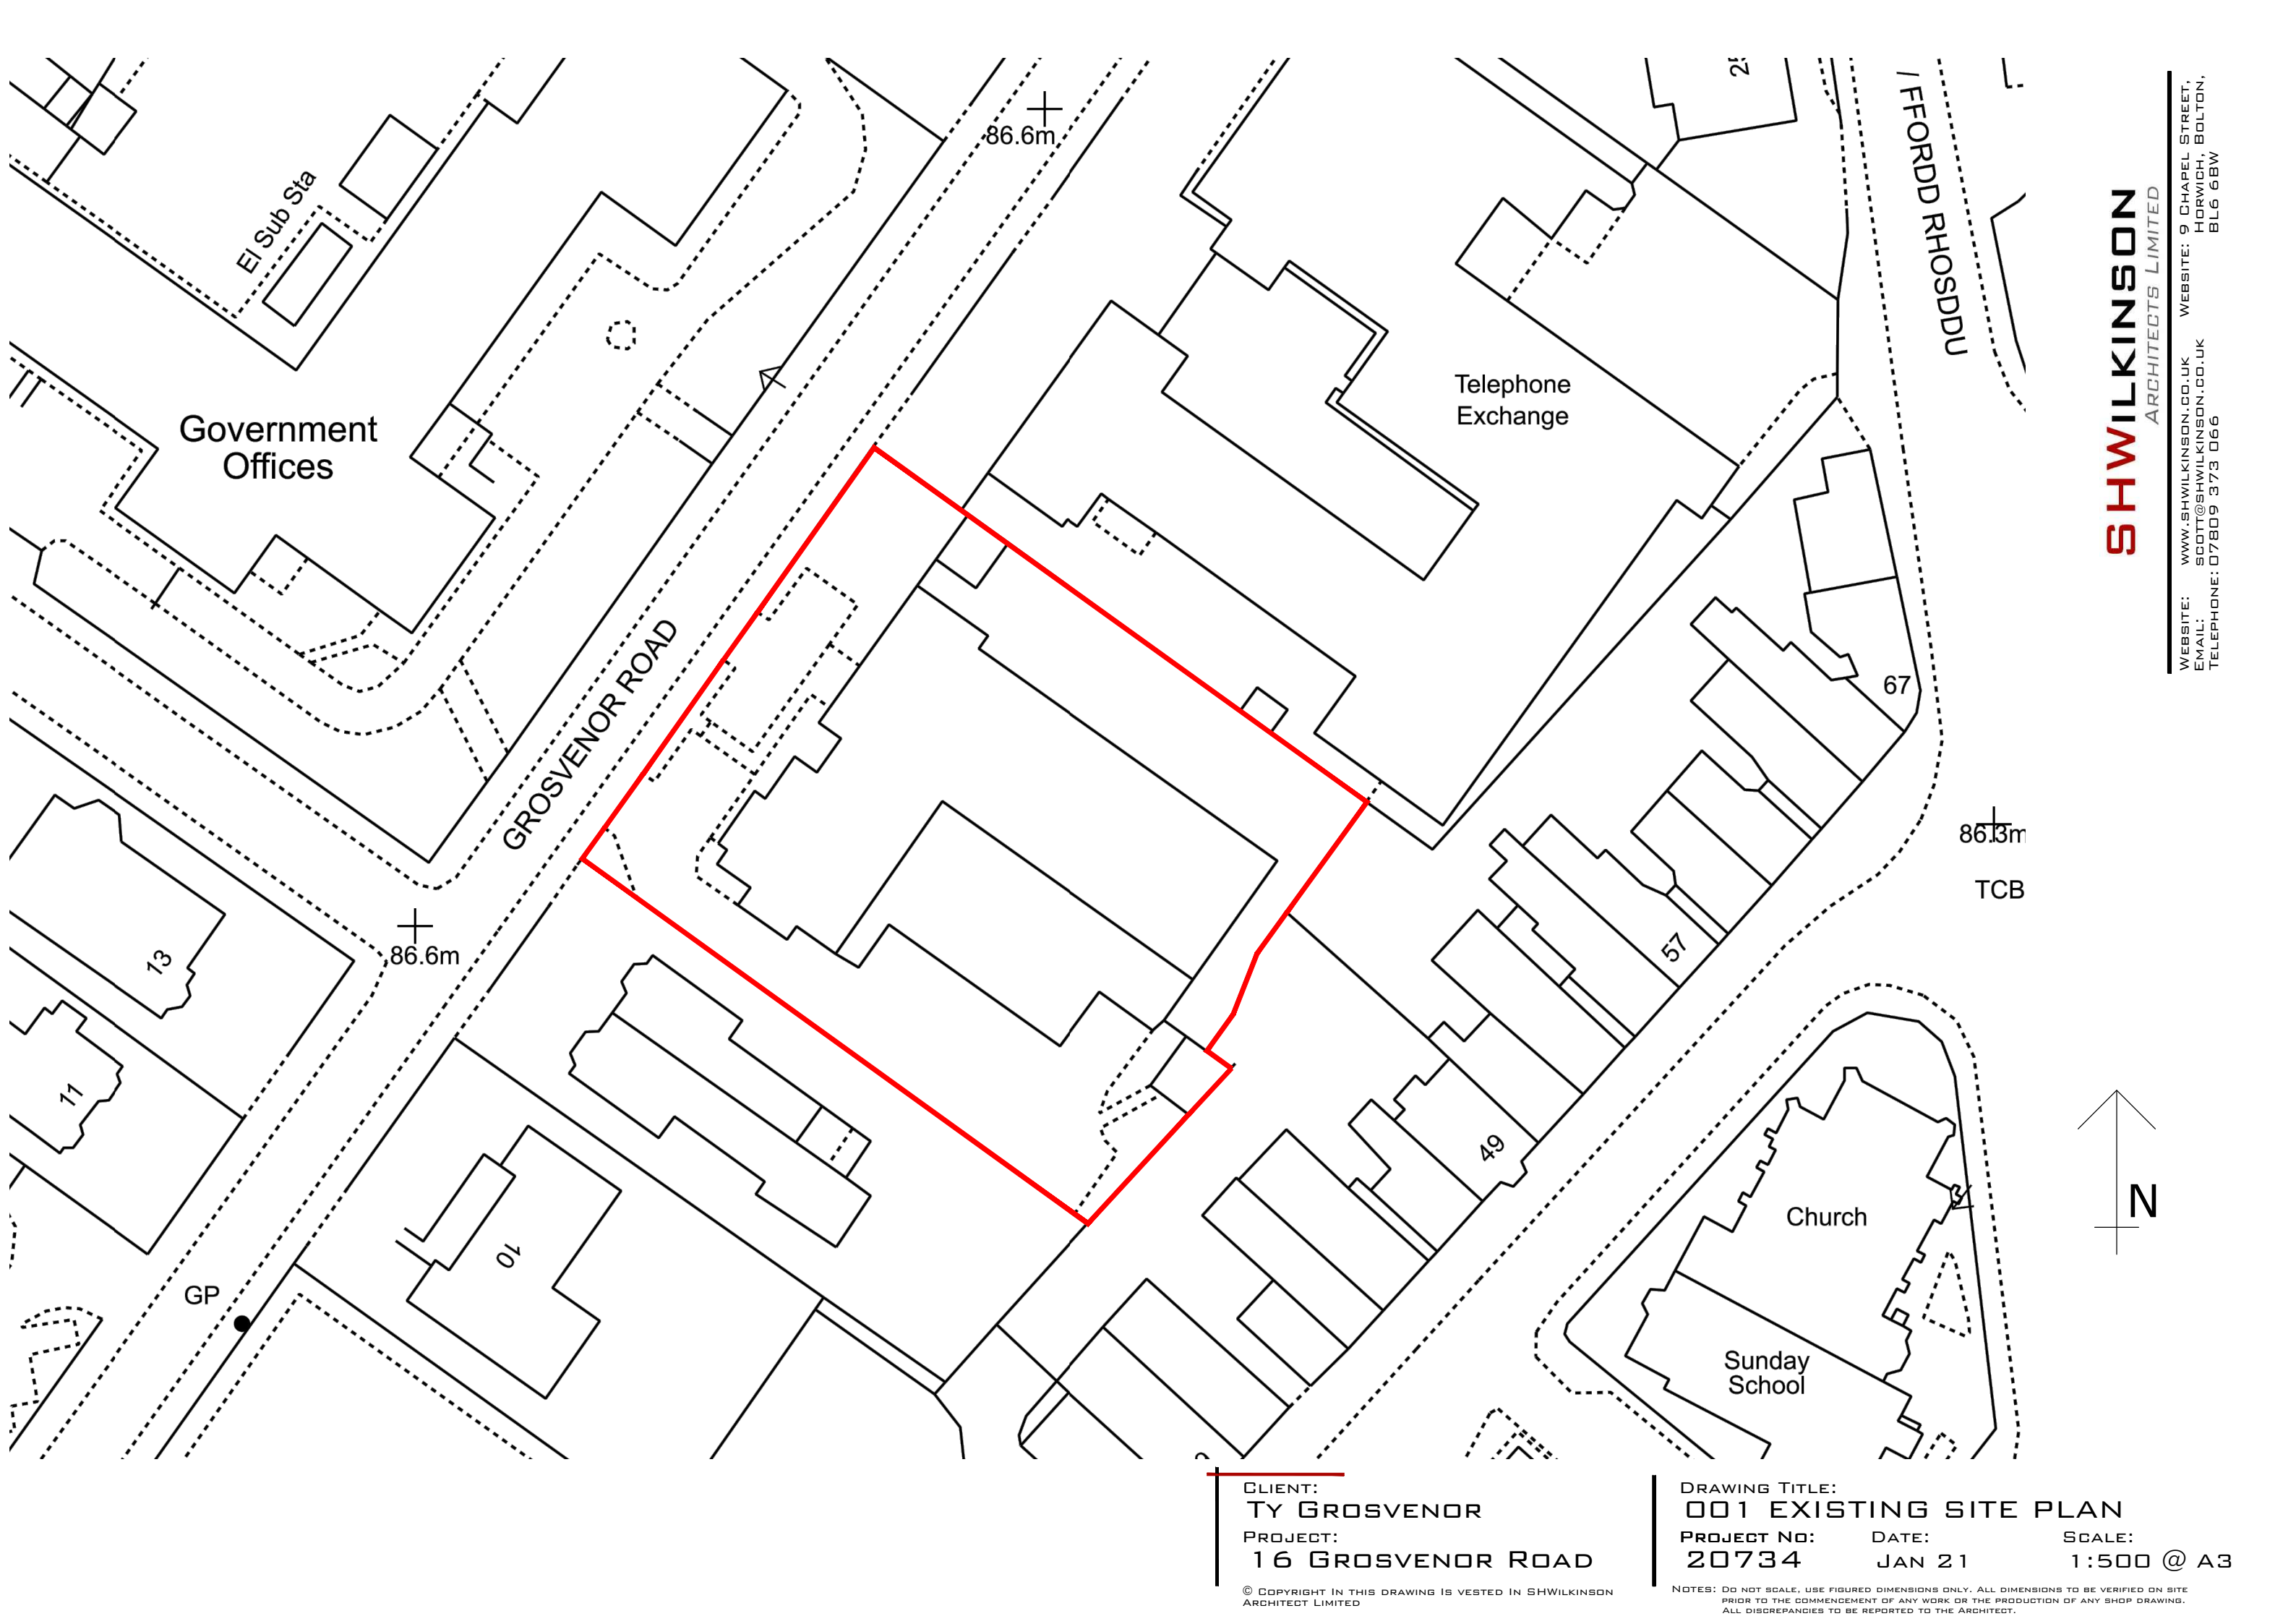

CLIENT:  
**TY GROSVENOR**  
PROJECT:  
**16 GROSVENOR ROAD**

DRAWING TITLE:  
**001 EXISTING SITE PLAN**  
PROJECT NO: **20734** DATE: **JAN 21** SCALE: **1:500 @ A3**

© COPYRIGHT IN THIS DRAWING IS VESTED IN SHWILKINSON ARCHITECT LIMITED  
NOTES: DO NOT SCALE, USE FIGURED DIMENSIONS ONLY. ALL DIMENSIONS TO BE VERIFIED ON SITE PRIOR TO THE COMMENCEMENT OF ANY WORK OR THE PRODUCTION OF ANY SHOP DRAWING. ALL DISCREPANCIES TO BE REPORTED TO THE ARCHITECT.