




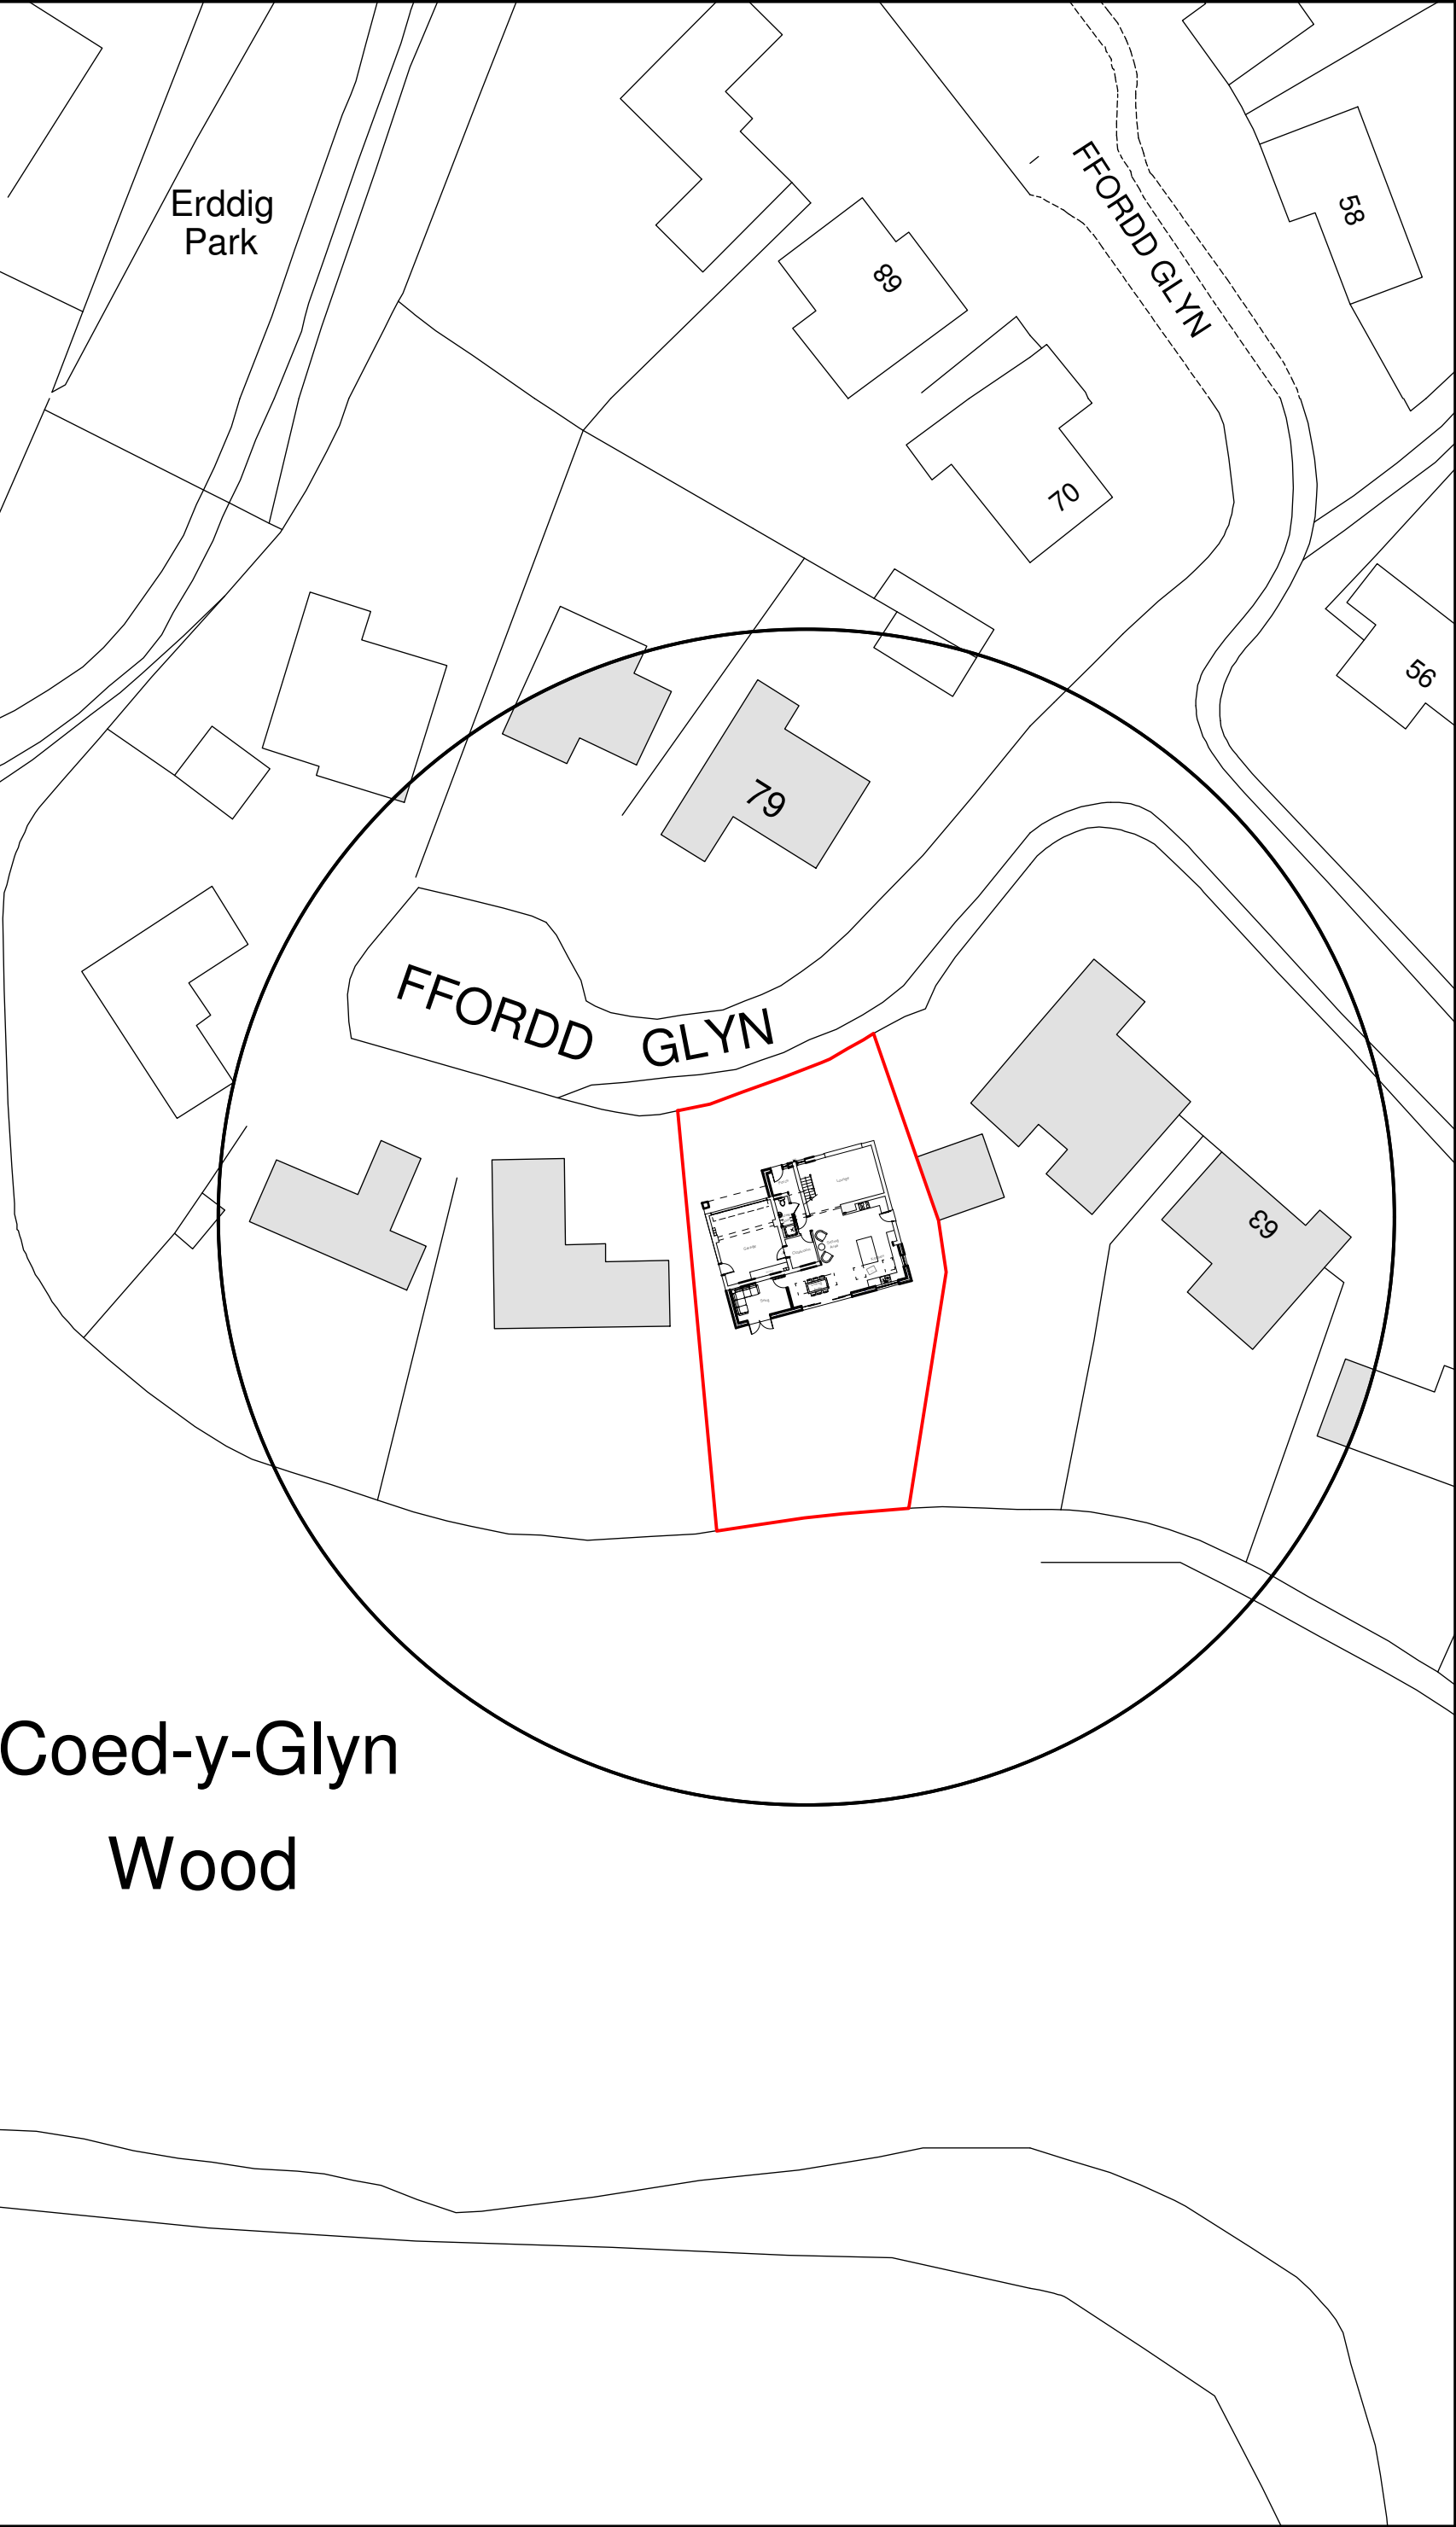

Site Plan 1:500

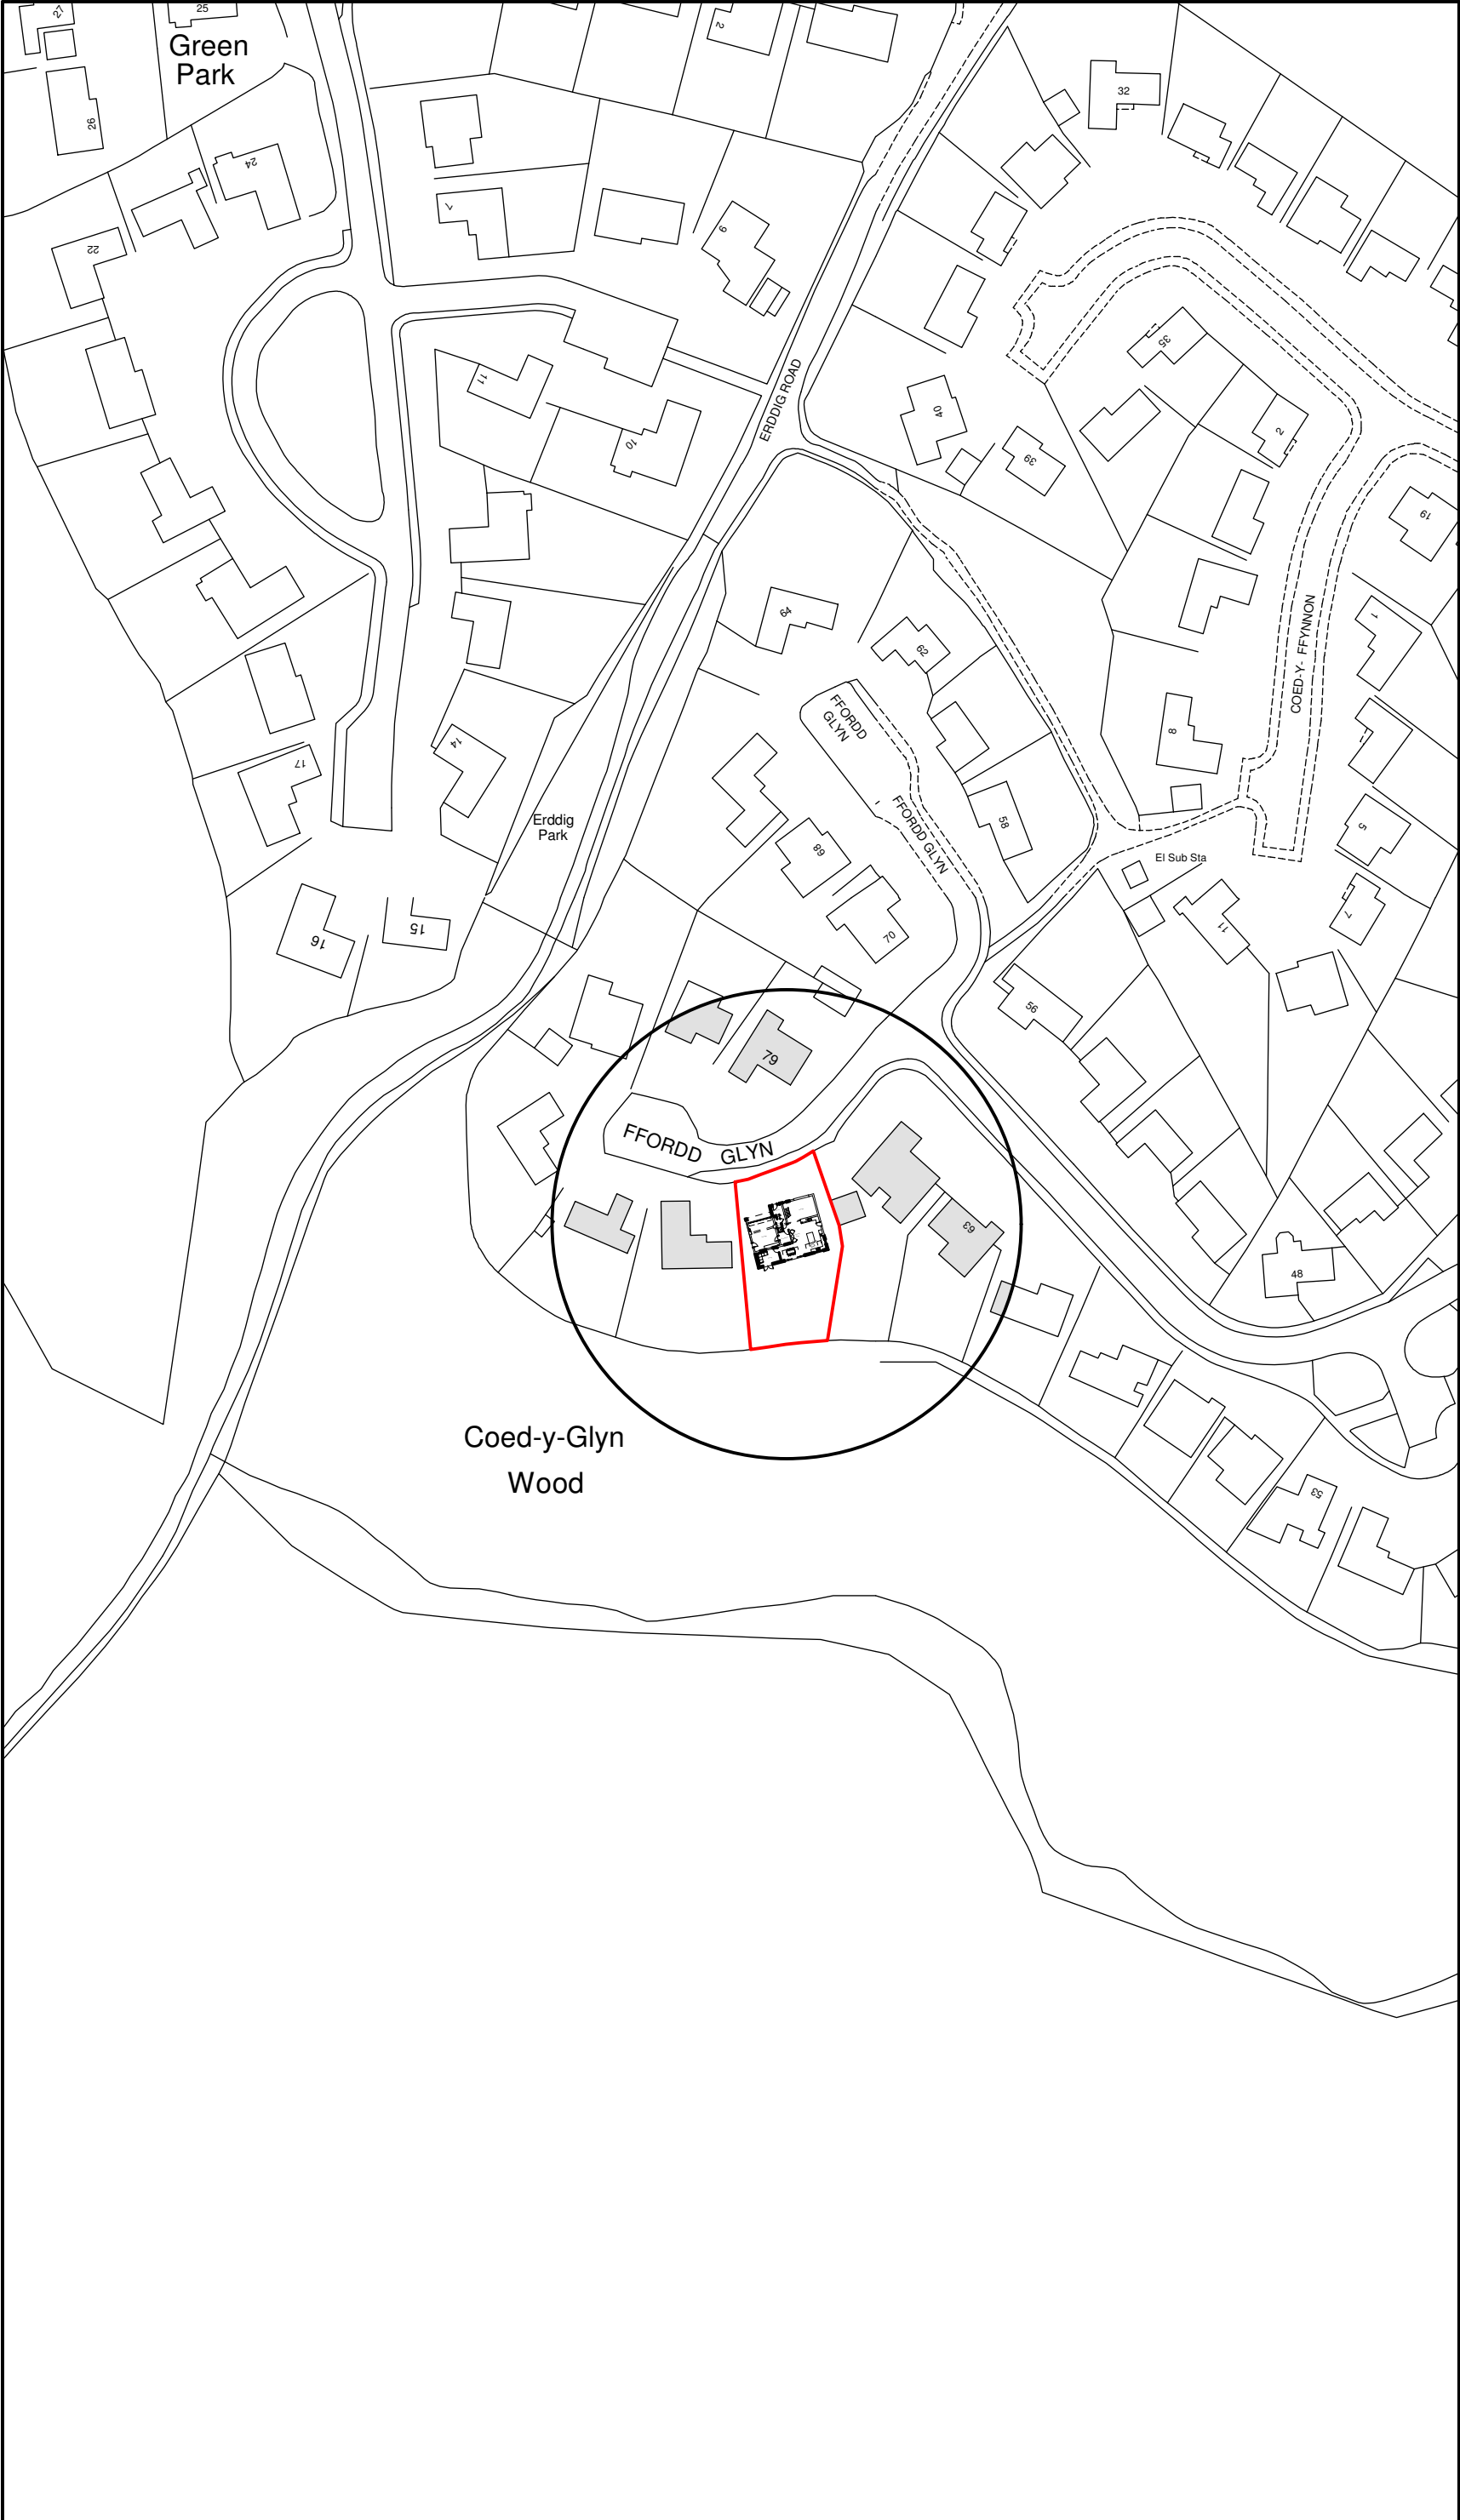

Location Plan 1:1250

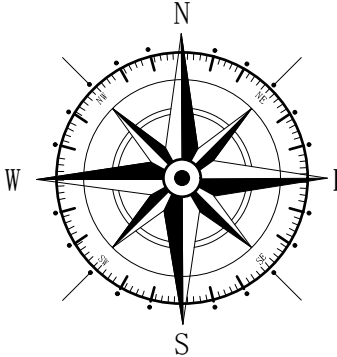

Key

- Surrounding Buildings
- Application Site

Rev	Date	Detail	Initial

Project:

Proposed Alterations at,
67 Ffordd Glyn,
Coed-y-Glyn, Wrexham,
LL13 7QW

Title:	Scale: (A2)
Planning:Site & Location Plan	1:50 & 1:100

Drawn By:	Date:
E.M.Jackson	Sep 2020

Drawing No:	Sheet:
T074/006	1 of 1




Office 3K4,
Redwither Business Tower,
Wrexham. LL13 9XT
Tel: 01978 356500
www.blueprintarchitectural.com
© copyright all rights reserved