


GENERAL NOTES:

- ALL DIMENSIONS ARE IN MILLIMETRES UNLESS NOTED OTHERWISE.
- DIMENSIONS SHALL NOT BE SCALED FROM THIS DRAWING. ANY DIMS NOT SHOWN SHOULD BE CHECKED ON SITE.
- DRAWING SHALL BE READ IN CONJUNCTION WITH ALL RELEVANT ENGINEERS DRAWINGS (LATEST REVISIONS)

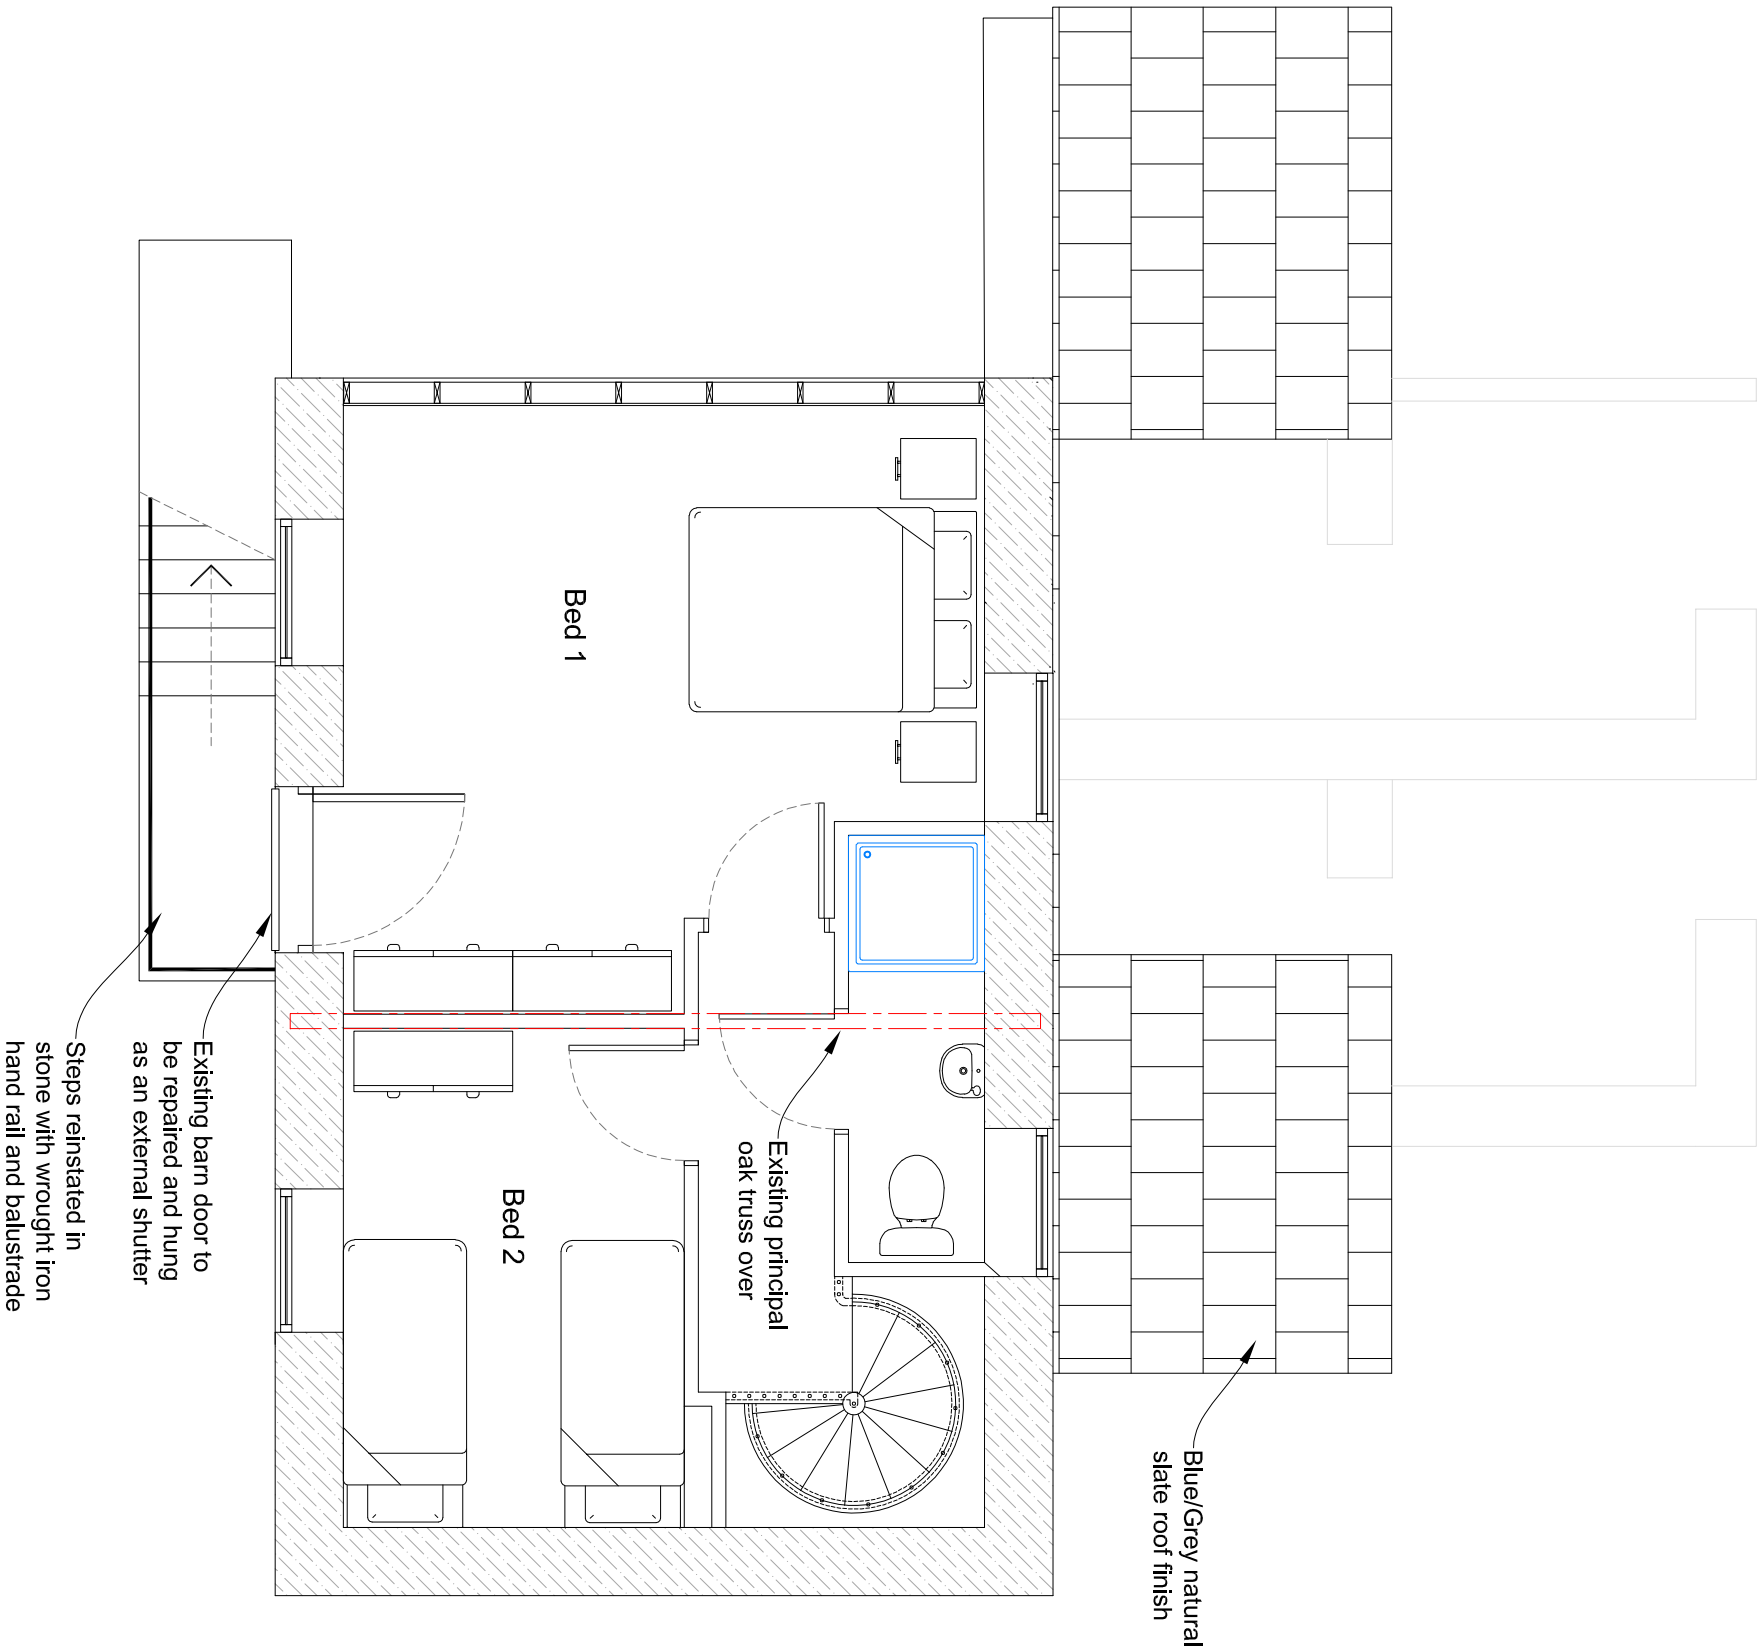

Proposed First Floor Plan

Scale 1:50 @ A3

Rev.	Date	Description	Drawn
Client:			
Mr & Mrs Little			
Project:			
Barn Conversion at Wern Tower Cottage, Pontfadog LL20 7AT			
Drawing			
Title: Proposed First Floor Plan			
Drawn	DB	Checked	Status
		P.P.	
Date:	28-11-20		Scale: 1:50 @ A3
Drg No:	FFPLAN		Rev: /