



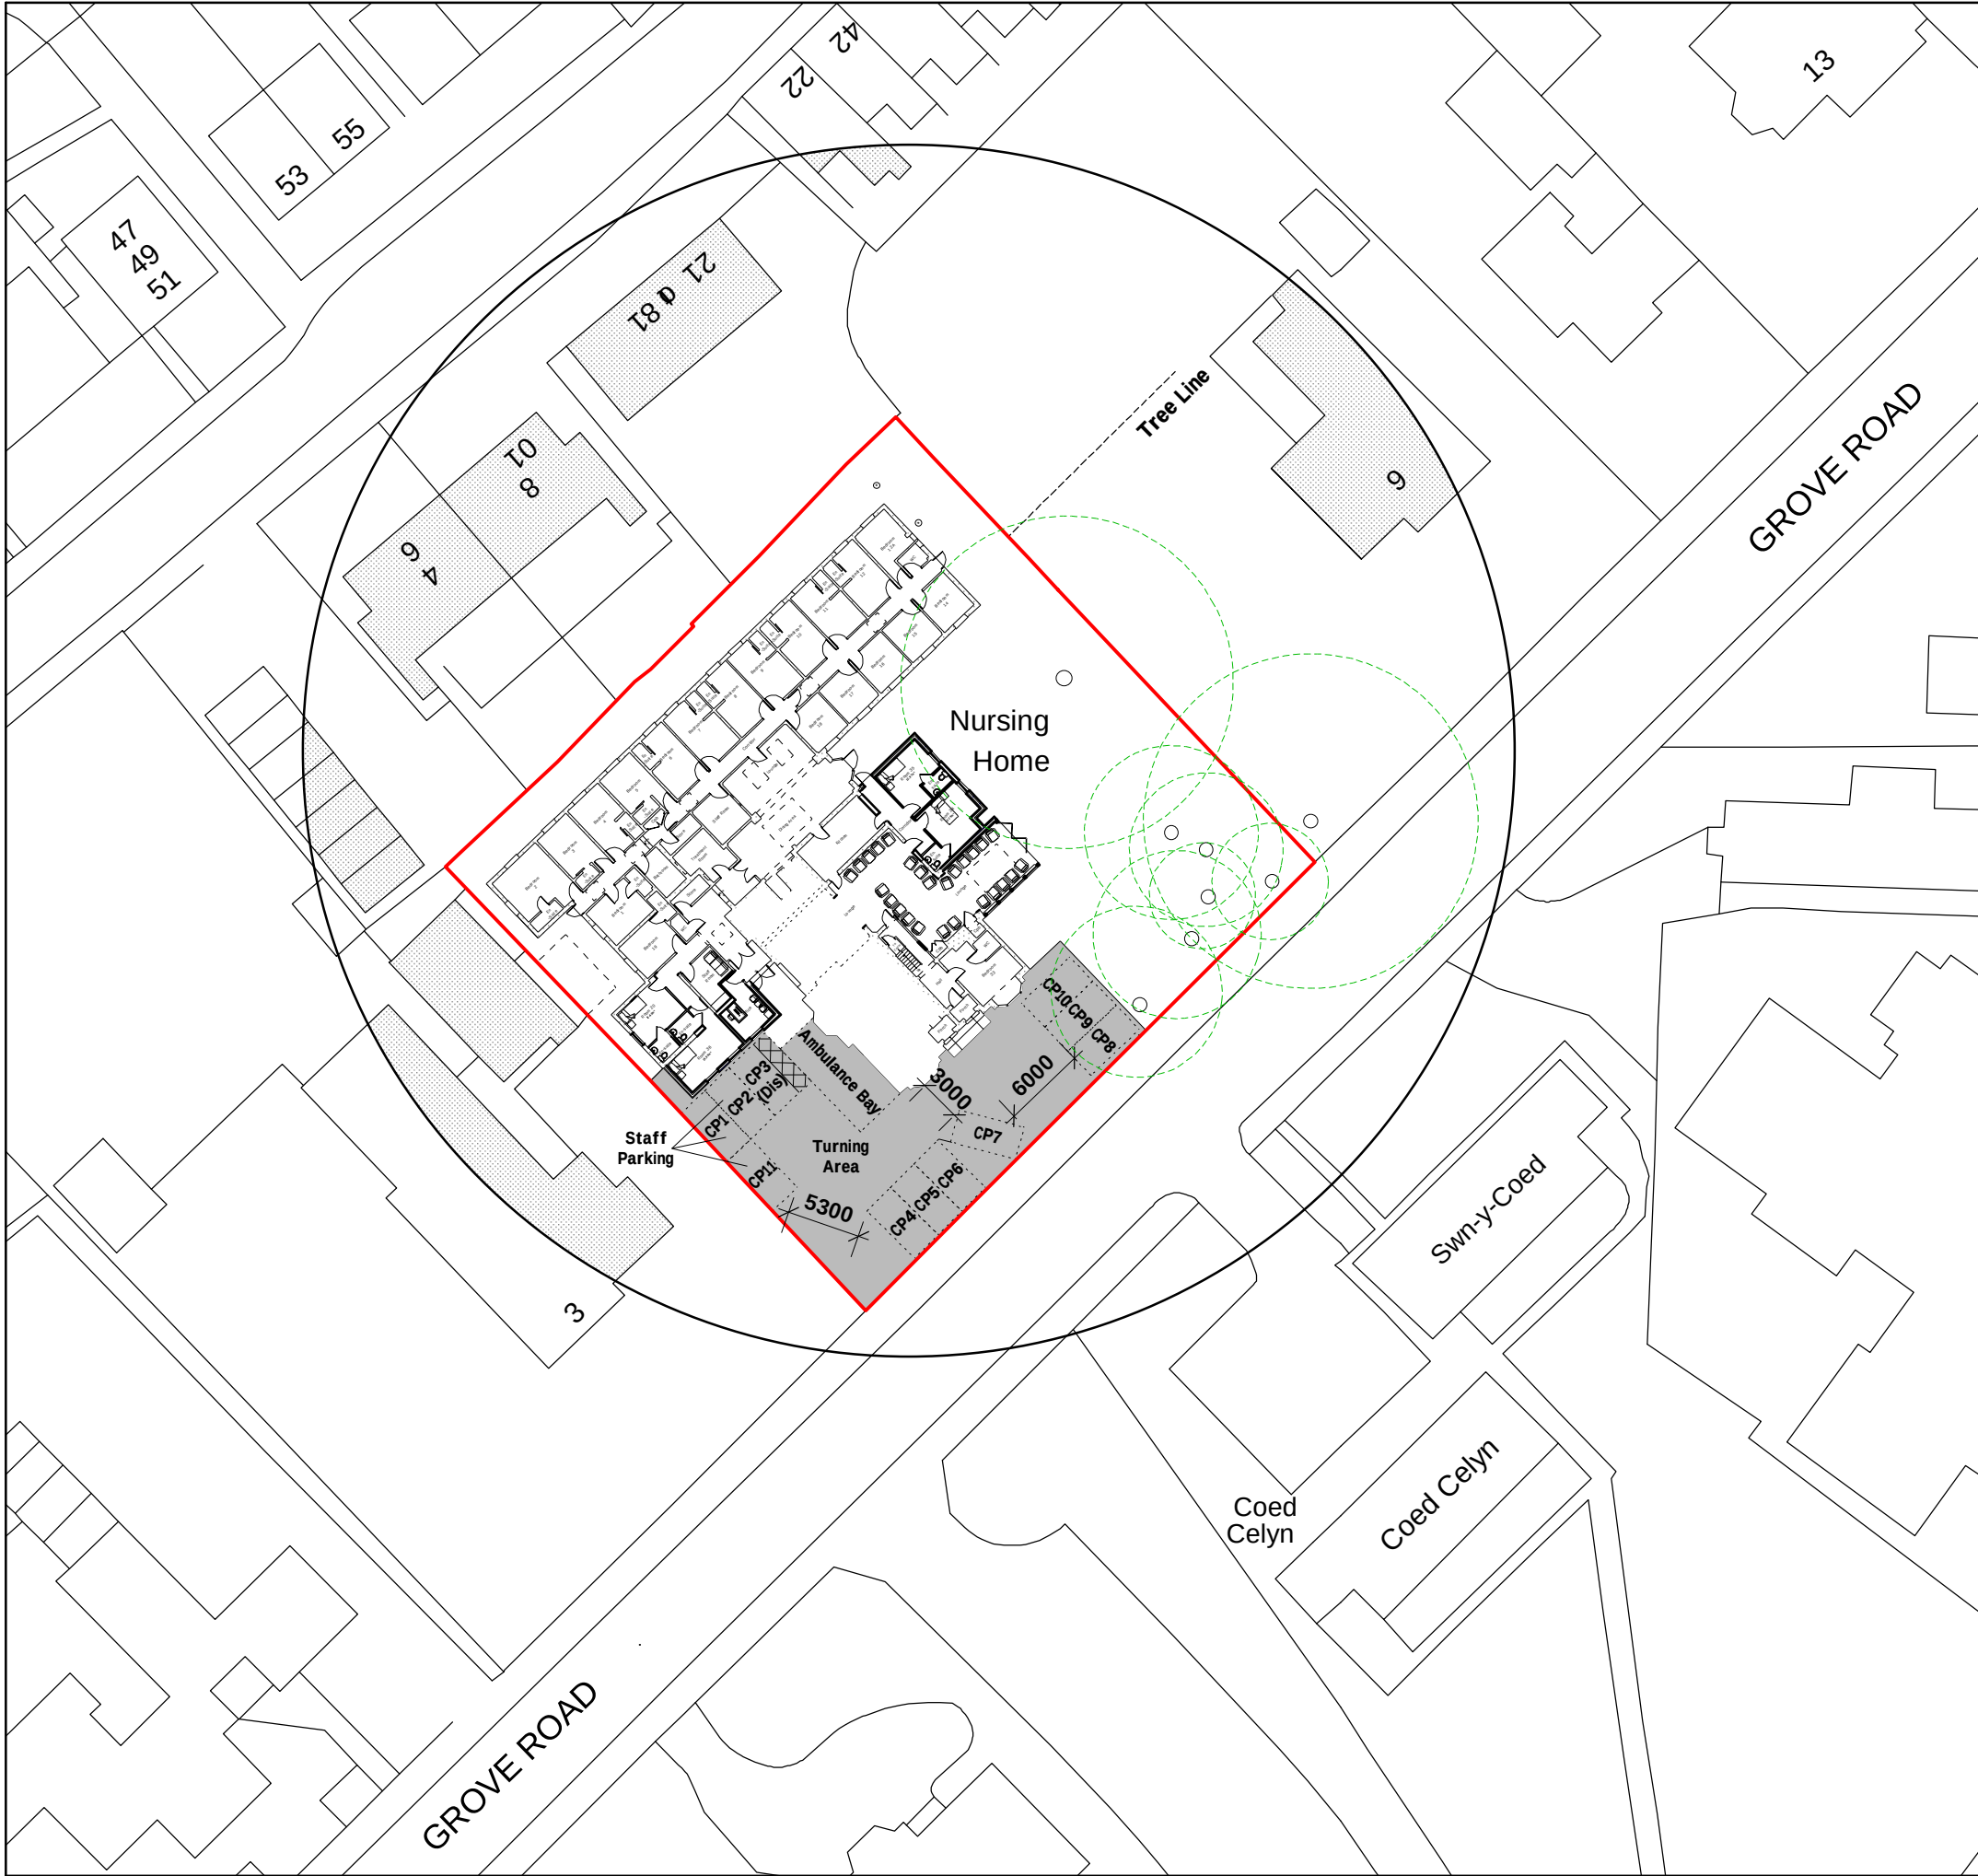


Site Plan 1:500

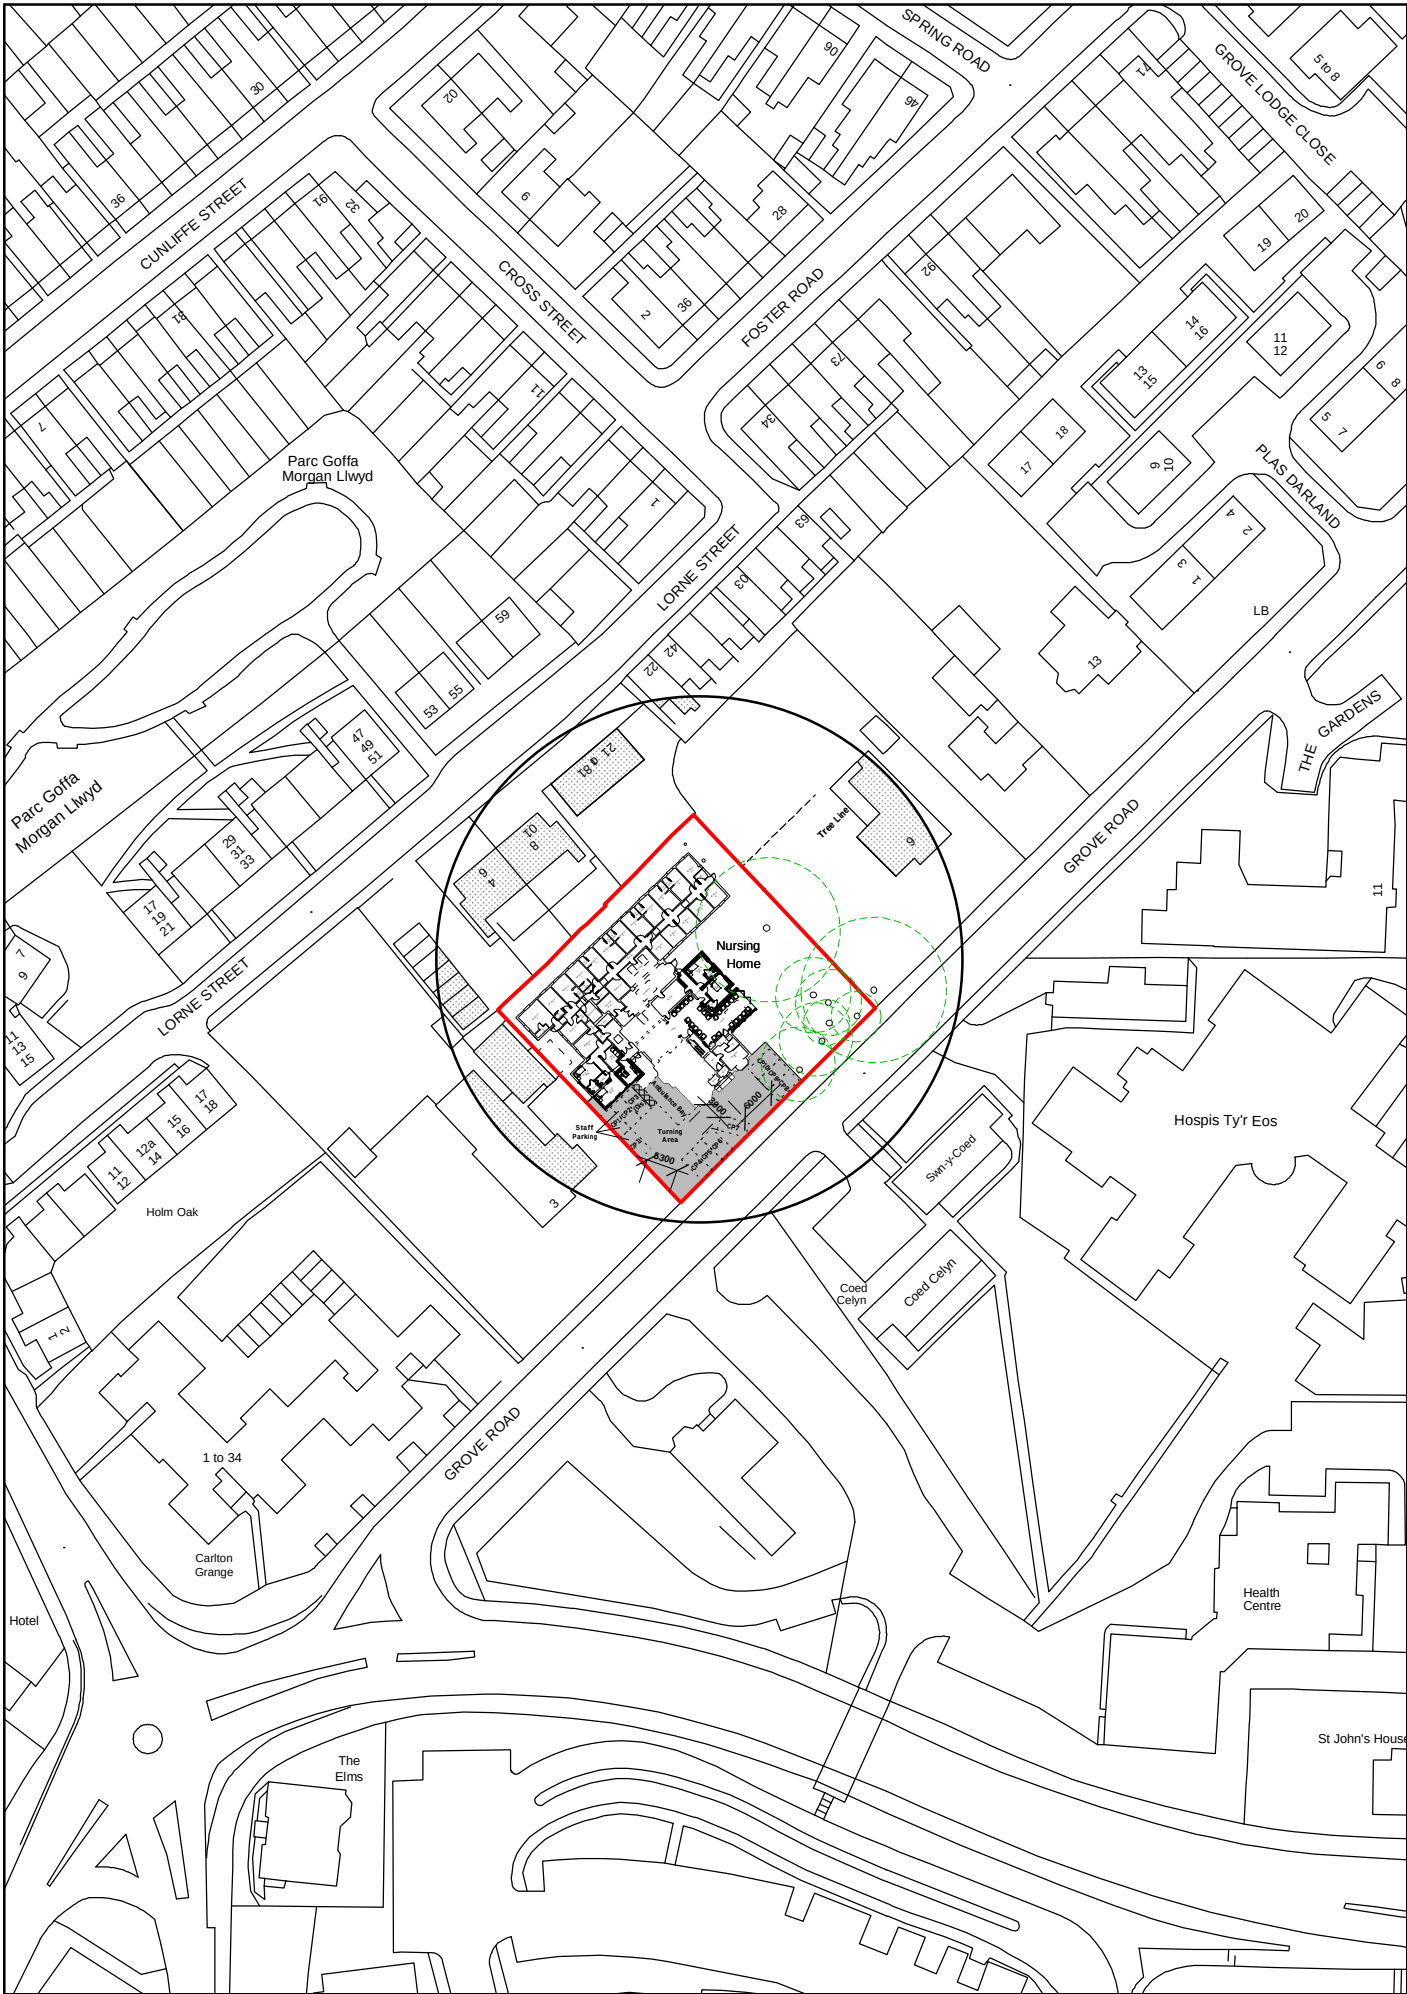

Location Plan 1:1250

Key

- Proposed Site
- Land owned by Client
- Surrounding Buildings
- RPA (Root Protection Area)

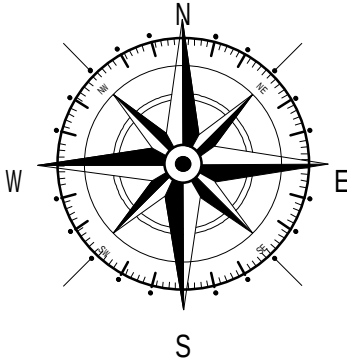

Rev	Date	Detail	Initial
D	11/19	Planning Amends	S.M.E.
C	10/19	Planning Amends	S.M.E.
B	07/19	Design Amends	E.M.J
A	07/19	Design Amends	S.M.E.

Project:
Proposed alterations at
The White House,
Grove Road, Wrexham.
LL11 1DY

Title: Site Plan & Location Plan	Scale: (A2) 1:500 & 1:1250
--	----------------------------------

Drawn By: S M Eltham	Date: Jul 2019
-------------------------	-------------------

Drawing No: T071/004	Sheet: 1 of 1
-------------------------	------------------

blueprint
architectural services

 Office 3K4,
Redwither Business Tower,
Wrexham. LL13 9XT
Tel: 01978 356500
www.blueprintarchitectural.com
© copyright all rights reserved