




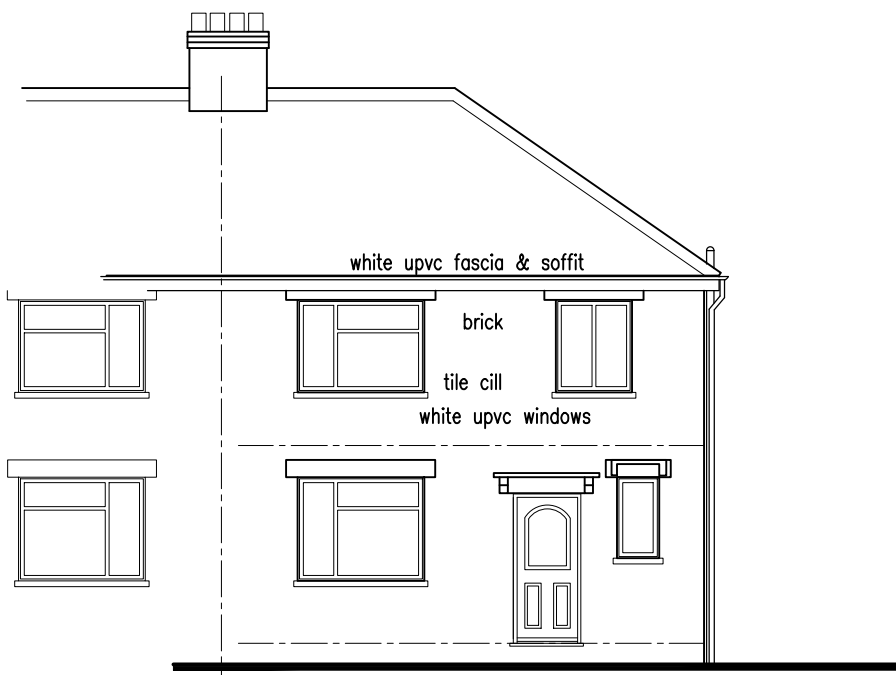


Proposed Front Elevation
Scale 1:100

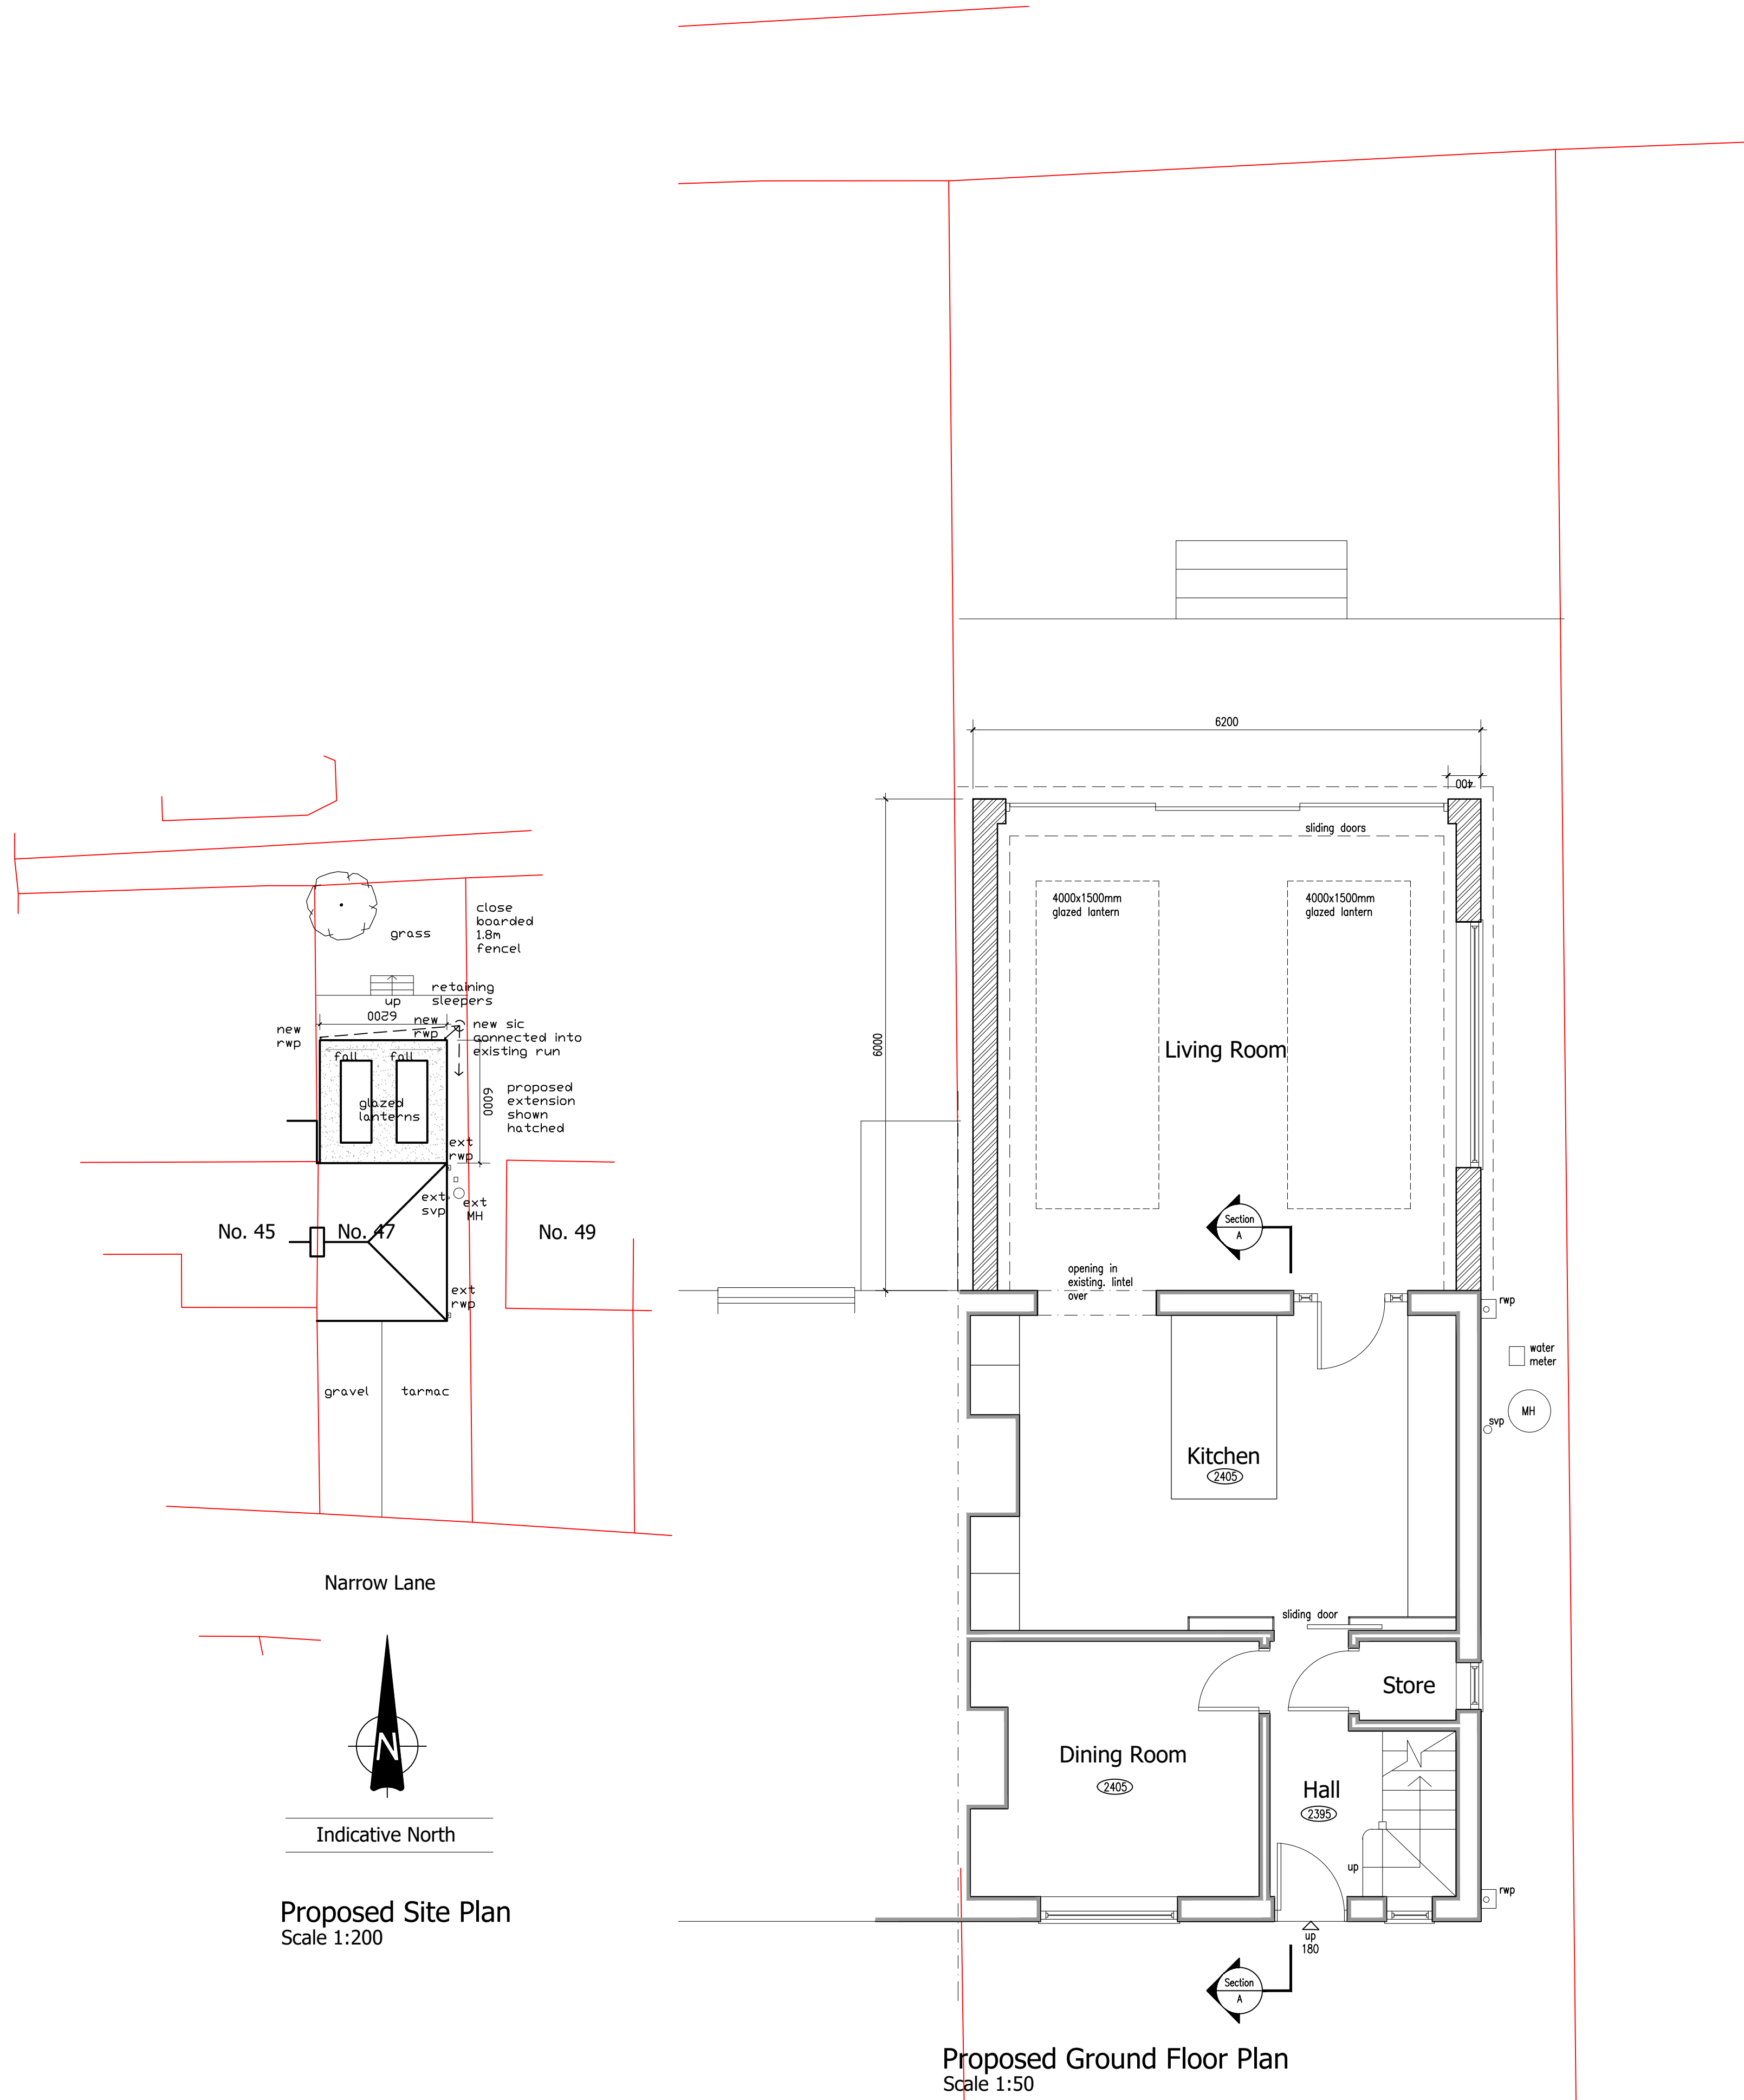

Proposed Side Elevation
Scale 1:100

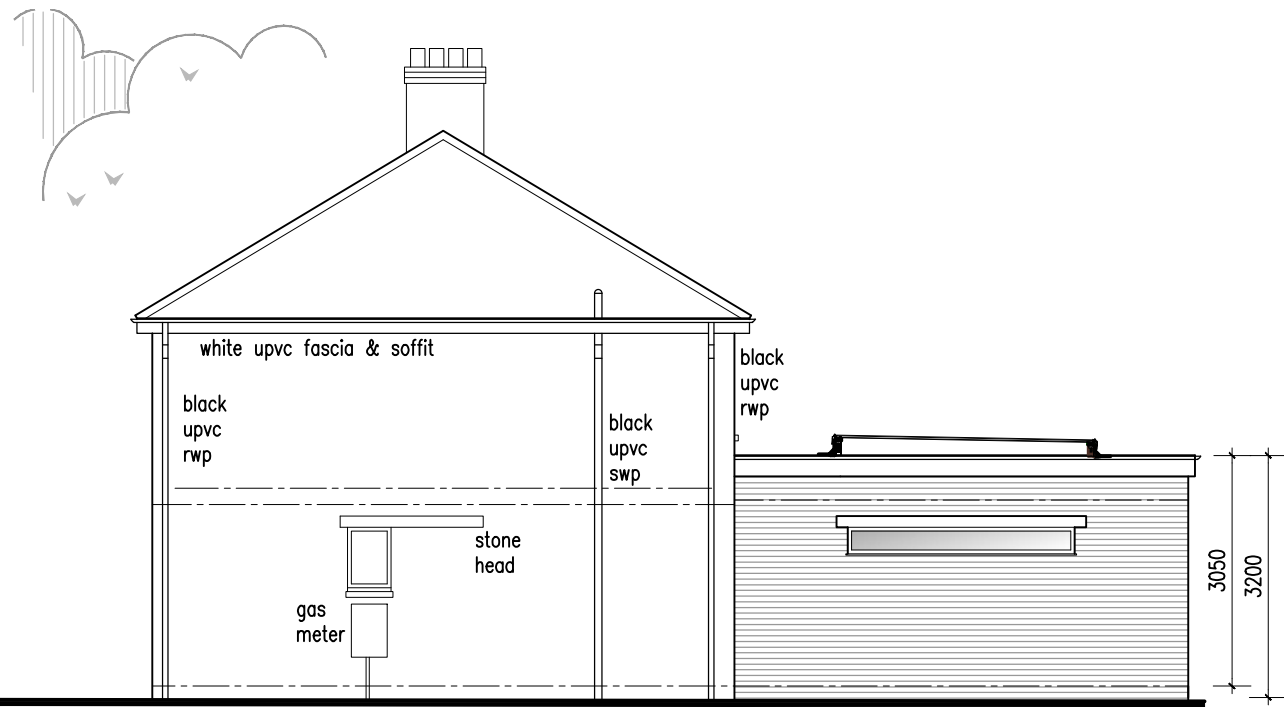


Proposed Rear Elevation
Scale 1:100

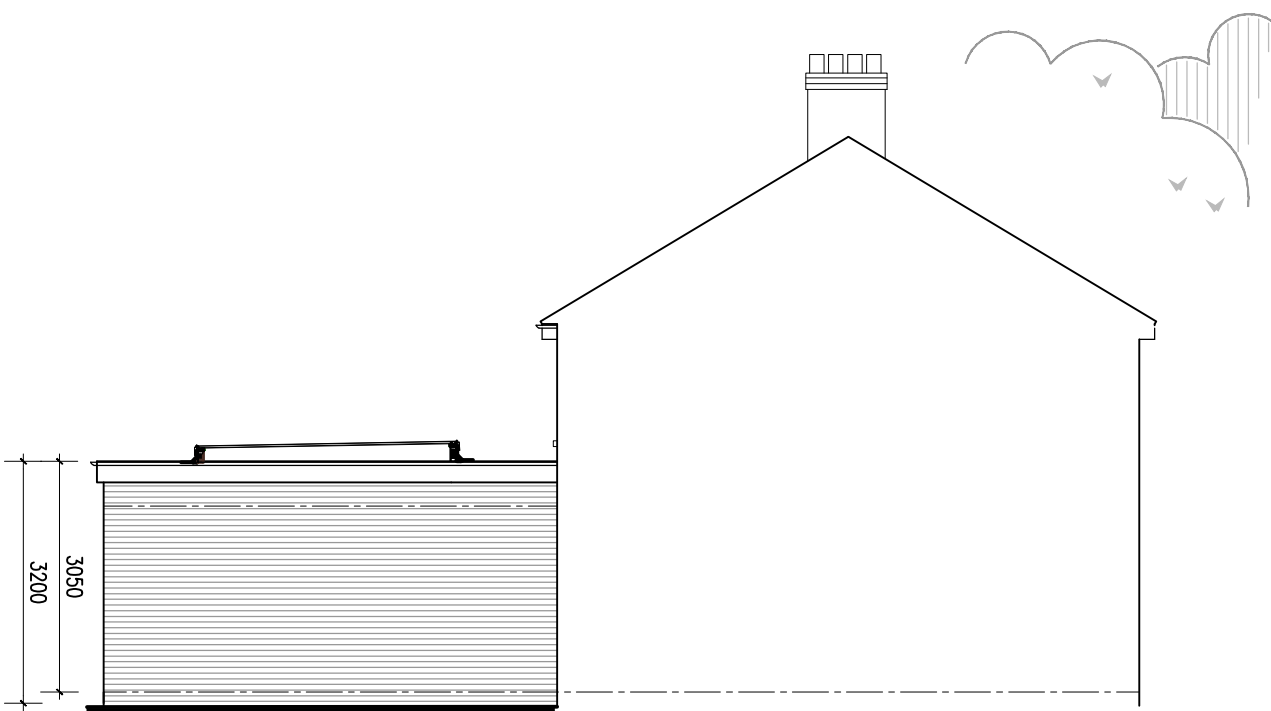

Proposed Side Elevation
Scale 1:100

PROPOSED DRAWINGS

47 NARROW LANE ~ GRESFORD ~ WREXHAM ~ LL12 8EN

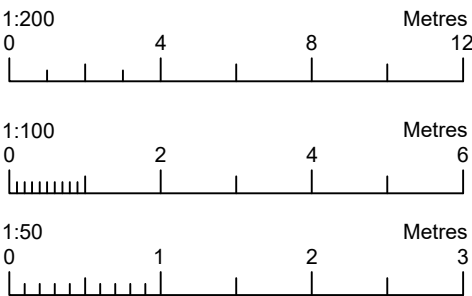

Rv: A West elevation added
Address: 47 Narrow Lane Gresford Wrexham LL12 8EN
Proposed Drawings Sheet: 1 of 1
Client: Mr R I Williams
Date: October 2020
Scale: As Shown