



51 FFORDD GLYN, WREXHAM.

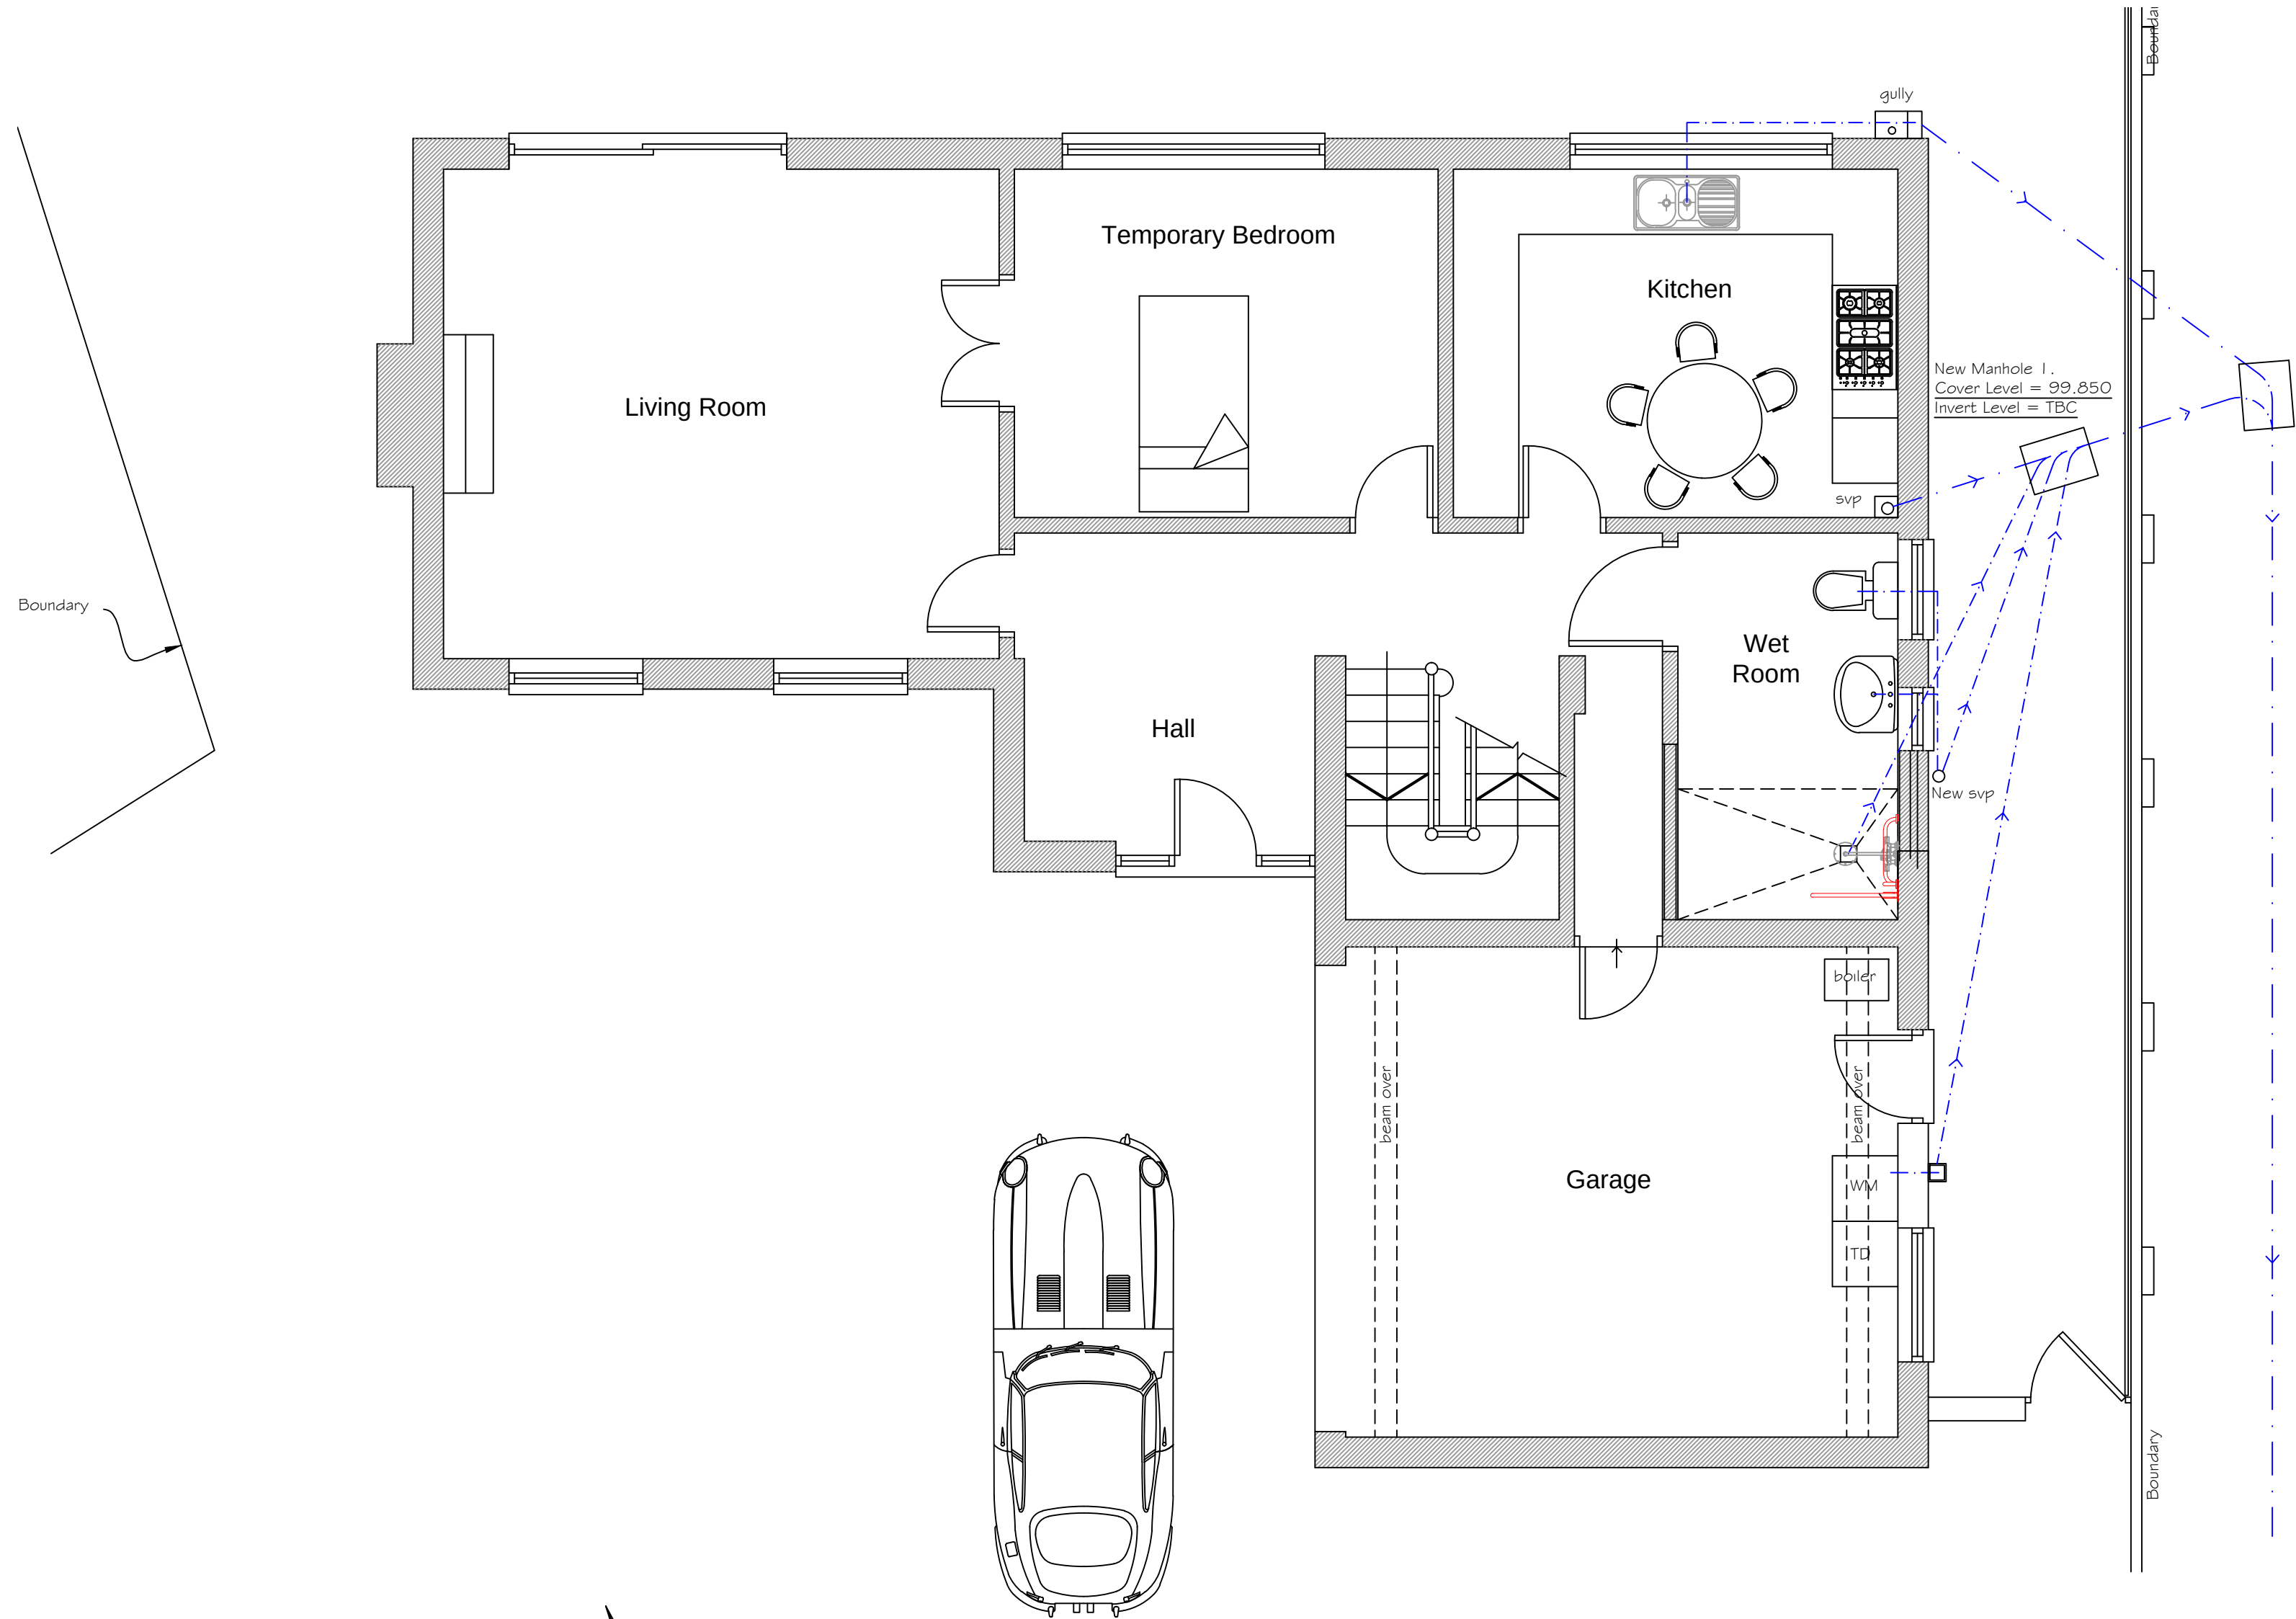


Existing Ground Floor Plan

1:50

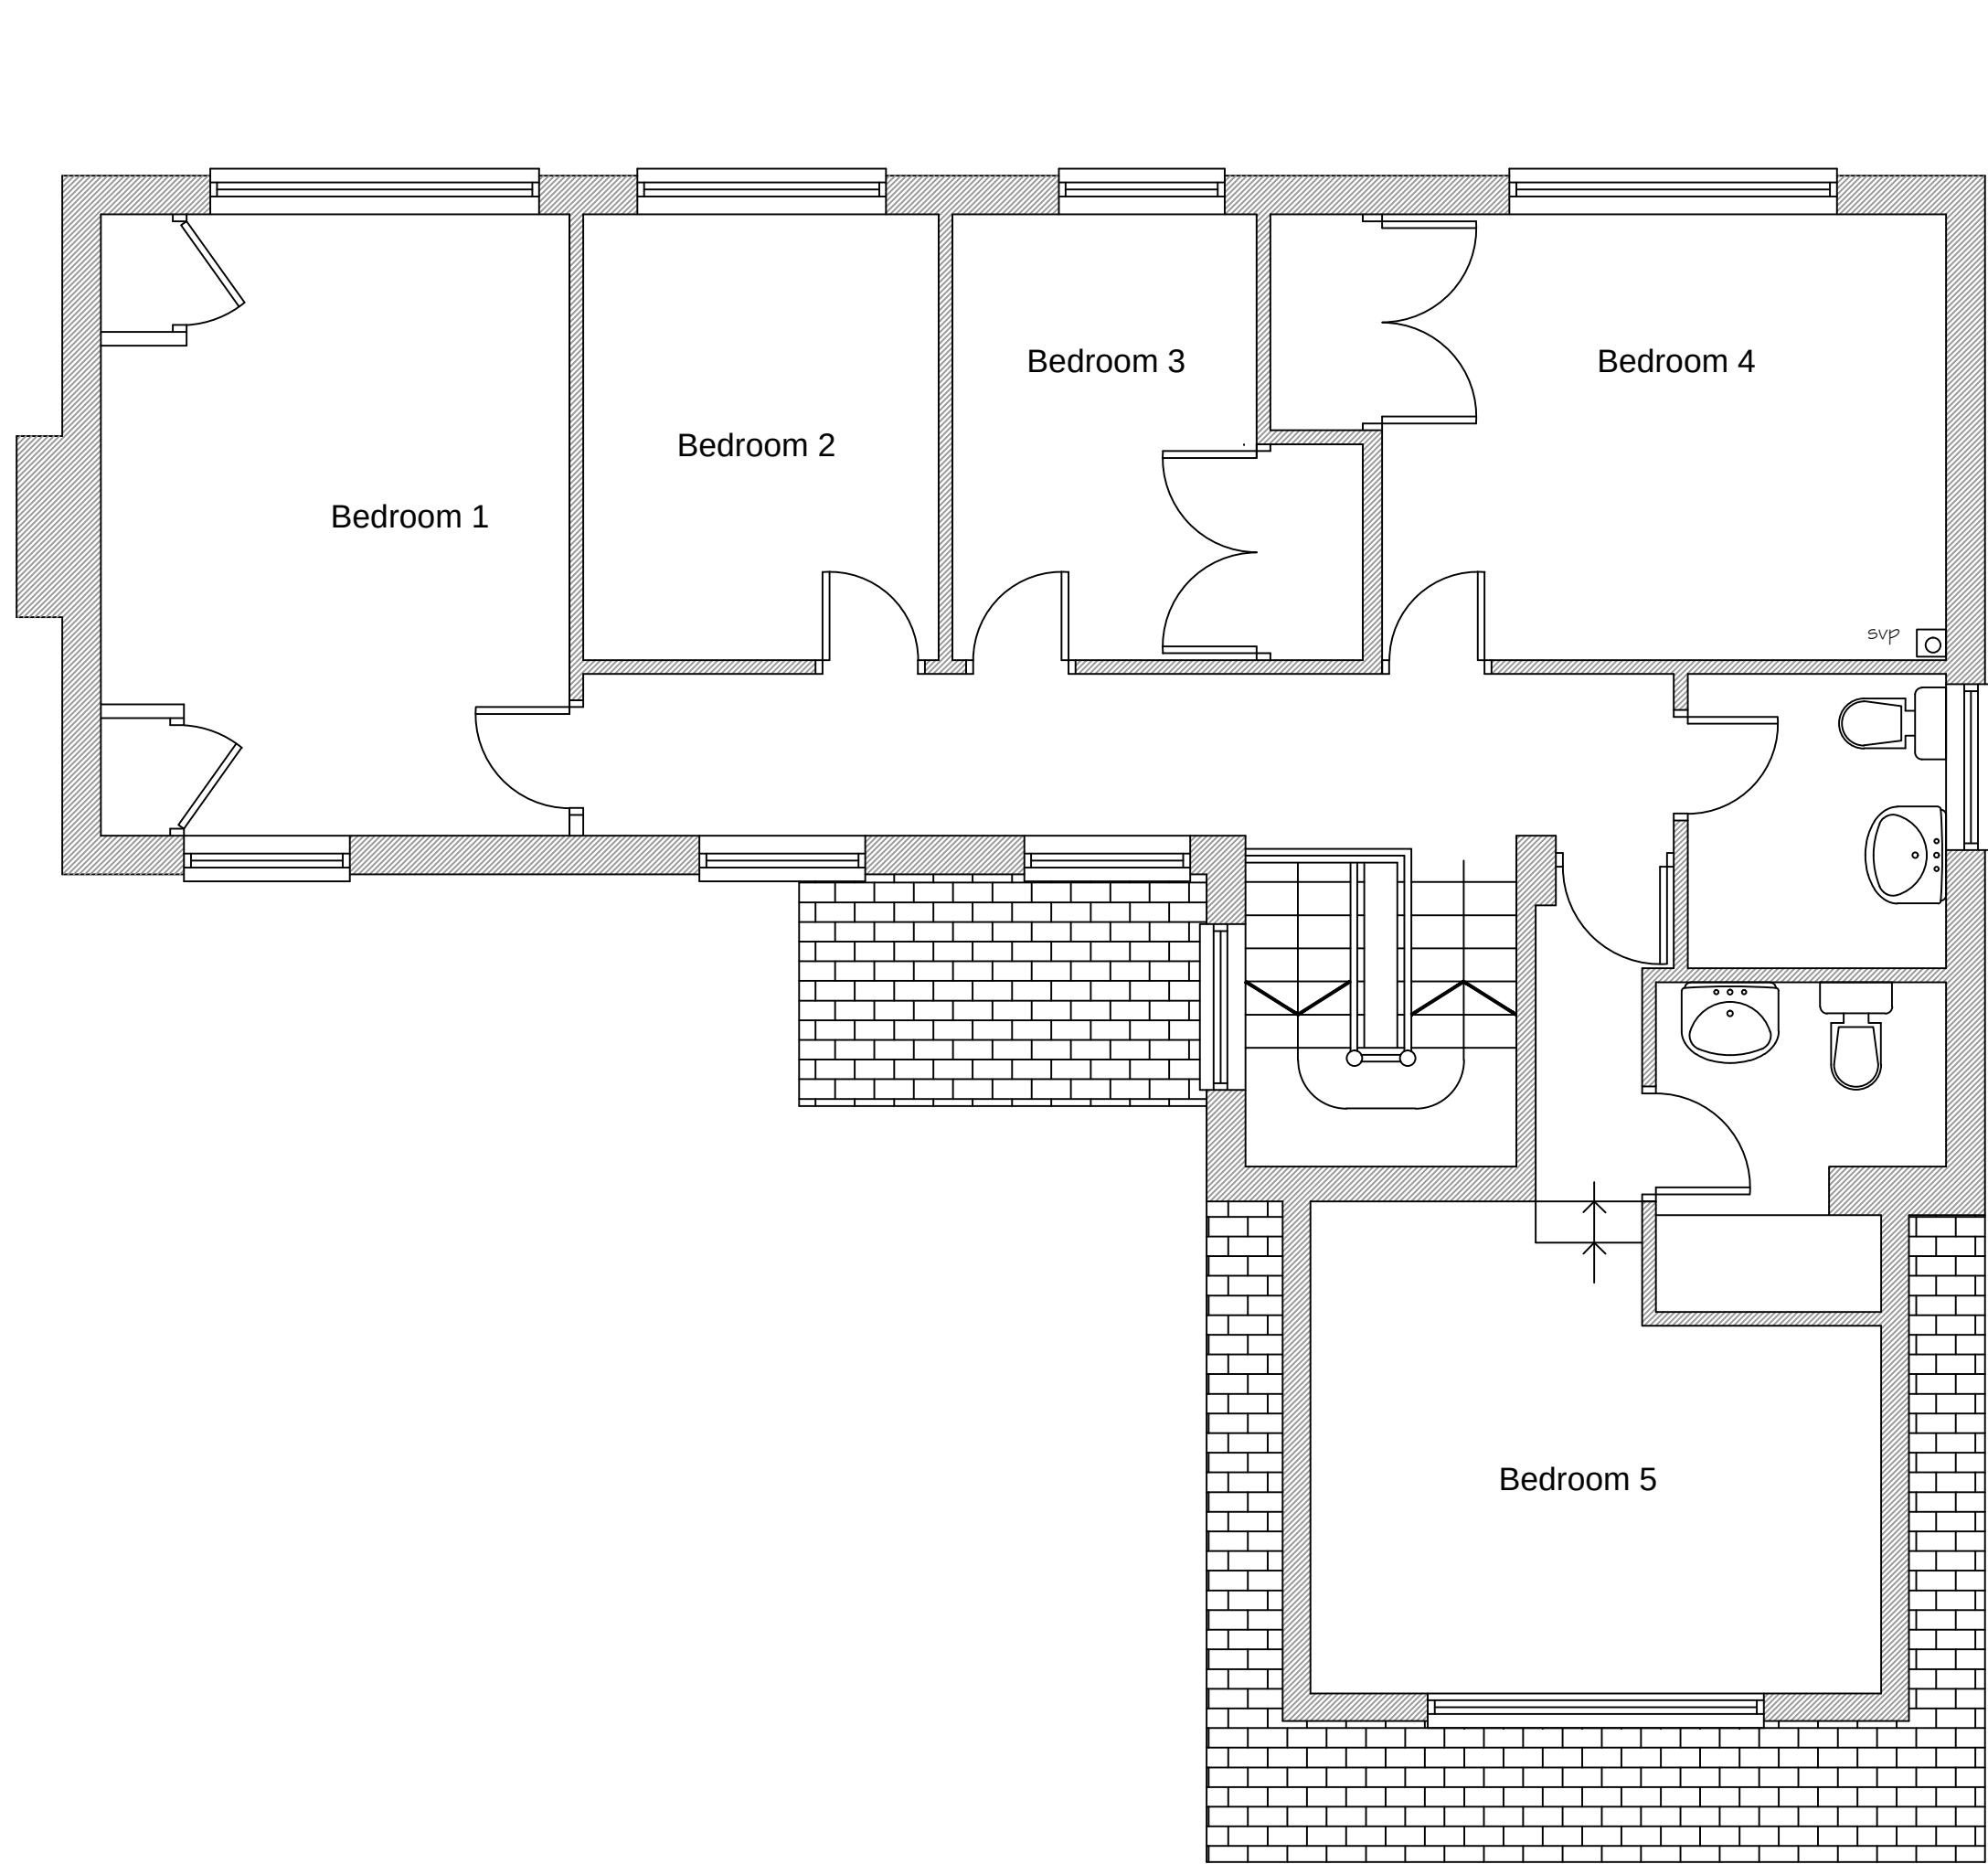

Existing First Floor Plan

1:50

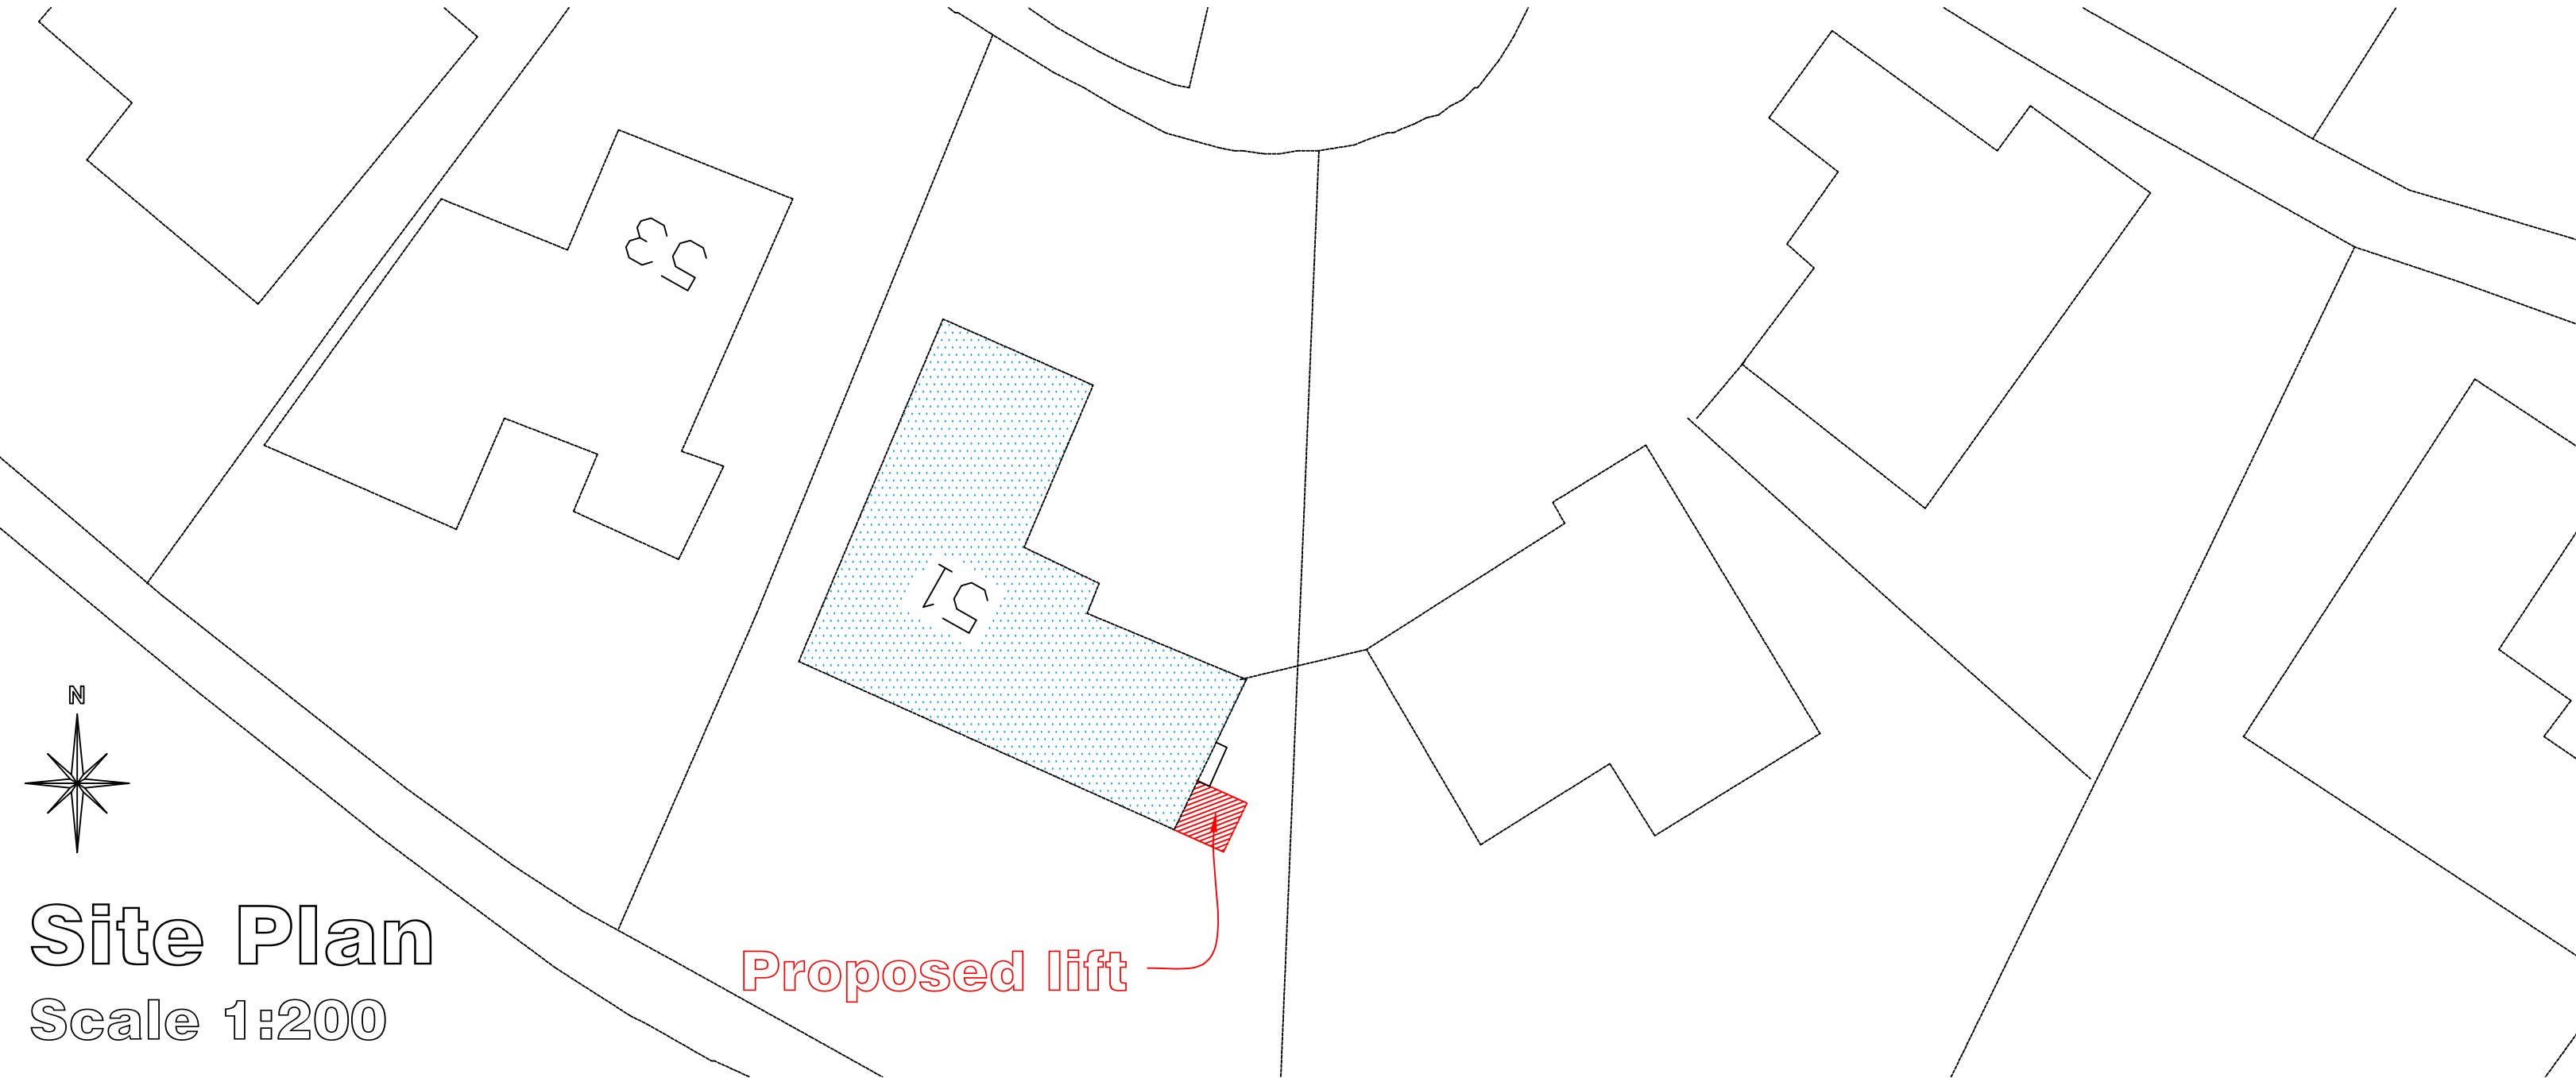

Site Plan
Scale 1:200



Location Plan
Scale 1:2500

 CULLES-ARCHITECTURAL-DESIGN 25 Sunningdale Close Wrexham North Wales LL13 9QU T 01978 264376 M 07791 480768 E ajones540@btinternet.com		Client: Mr. & Mrs. Pierce.		
		Drawing Title: Existing Plans.		
		Job Title: Proposed Alterations to 51 Ffordd Flyn, Wrexham.		
		Date: July 2020	Scale: 1:50 at A1	Rev: 01
		Draw No: 01		