




DRAWING TITLE:	
Proposed Plans	
Scale: 1:200/50@A1	
JOB No. 2073	
DRAWING No.2073-PL-101	
STATUS: PLANNING	
REVISION	DATE
0	29.10.20

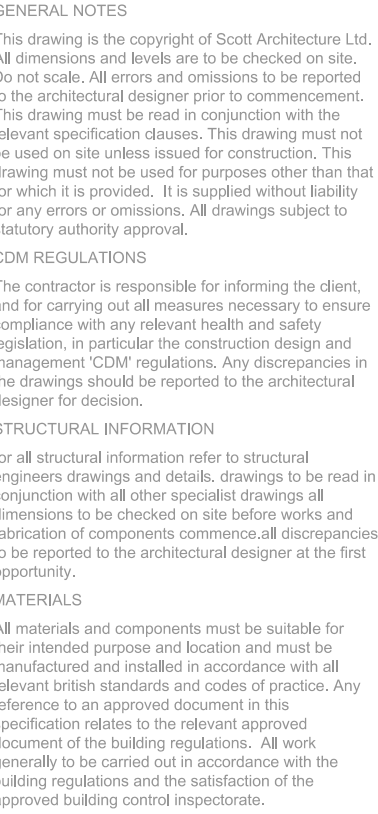

All Dimensions and Levels
to be checked on site
Impact on neighbouring
property Right of Light
advised to be assessed
before commencement of
proposed work

Community
Infrastructure Levy
Forms to be
completed and
confirmation
received from
Council prior to
commencement that
all required
information has
been received. If
these forms are not
completed prior to
commencement
then the Levy will
become due and no
relief will be
possible.



Ground Floor Plan
(1:50)