



AS PROPOSED

FOR PLANNING APPLICATION PURPOSES ONLY


SCALE @ 1:100

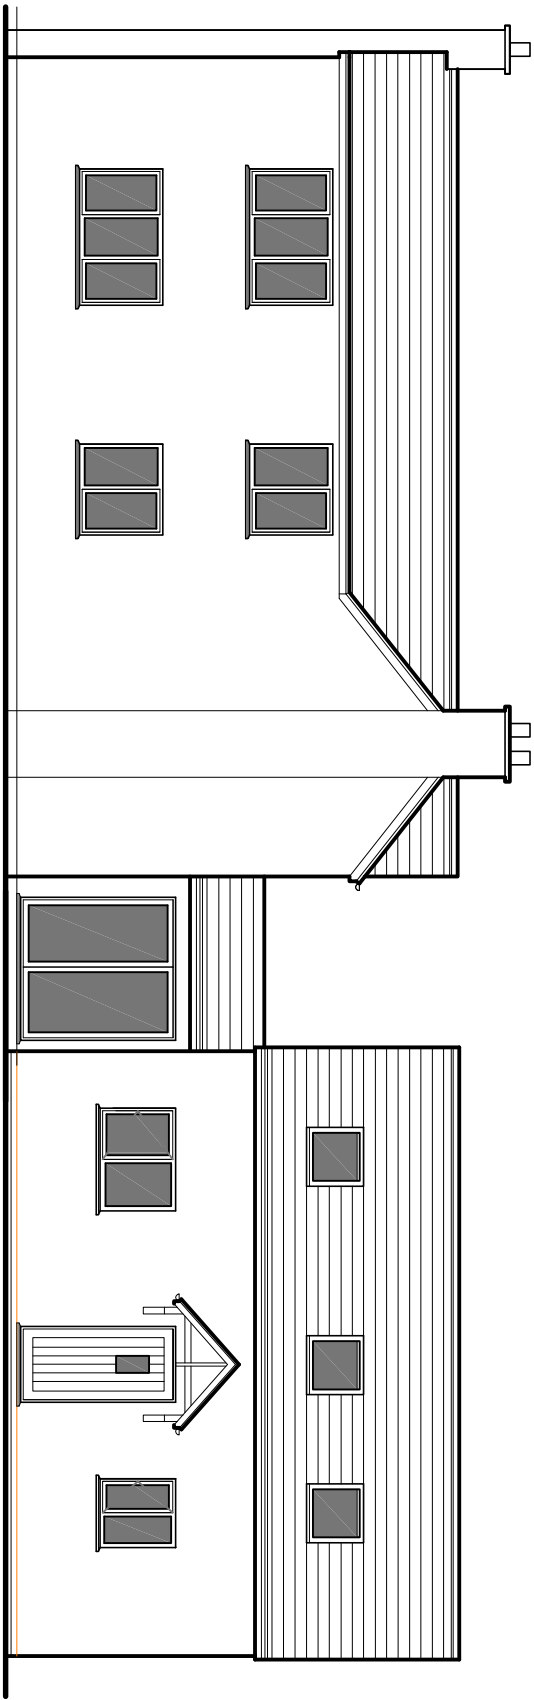


3 FRONT ELEVATION

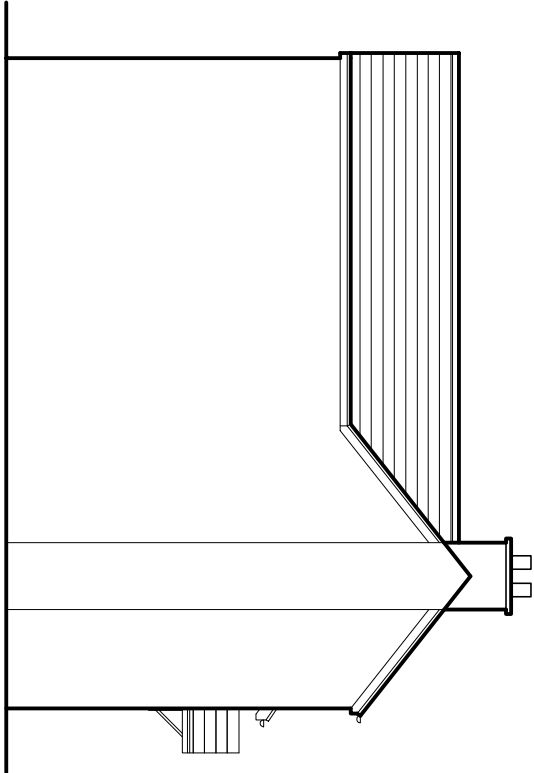

2 SIDE ELEVATION

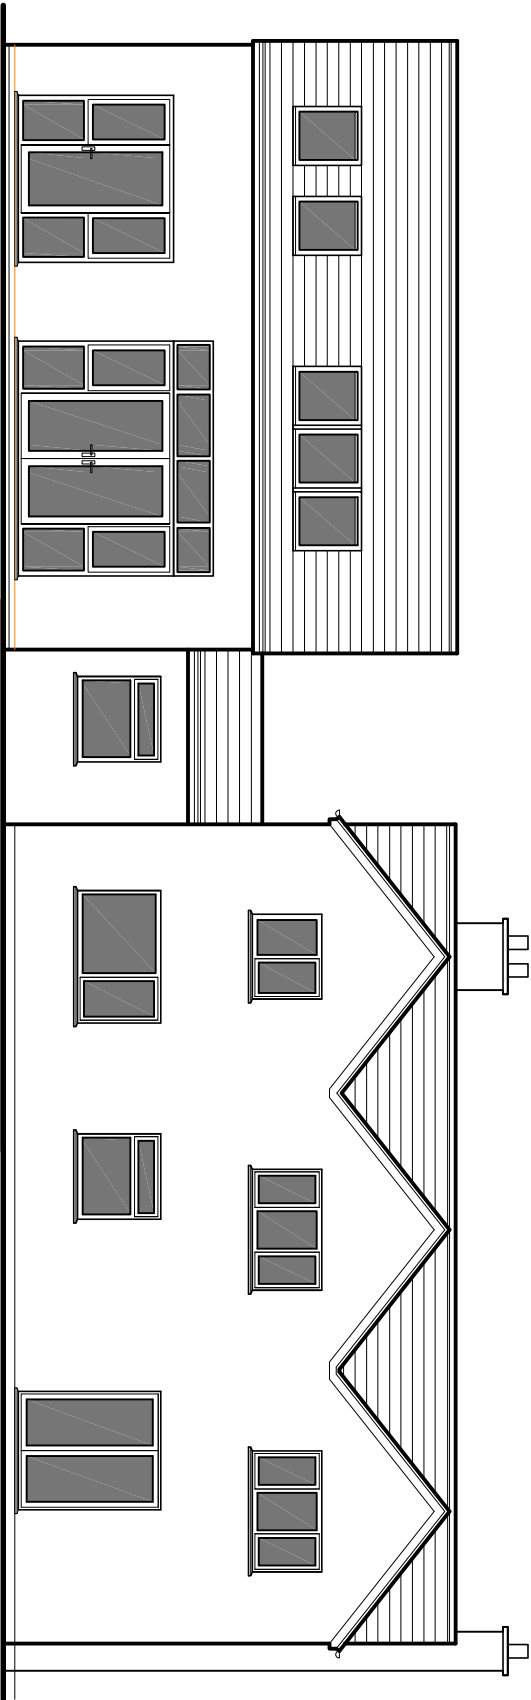

3 REAR ELEVATION

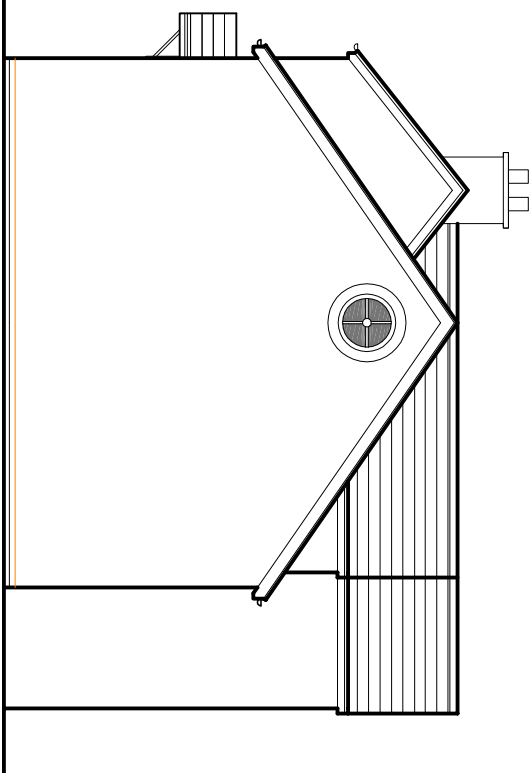

4 SIDE ELEVATION

A - 24 JAN. 21 - FIRST ISSUE

Insite
ARCHITECTURE

4 OLD PORT SQUARE
CHESTER
CH1 4JP
t. 01244 374501
mail@insitearchitecture.co.uk

OVERLEIGH FARM, LL14 3UD

PROPOSED ANNEX

PROPOSED
ELEVATIONS

SCALE 1:100 @ A3

dwg : ISA 432 P 202

revision:
A

WARNING: DO NOT SCALE FROM PRINTS - WORK FROM FIGURED DIMENSIONS ONLY
THIS DRAWING REMAINS THE LEGAL PROPERTY OF INSITE ARCHITECTURE AND UNAUTHORISED USE OR
REPRODUCTION OF IT EITHER PHYSICALLY OR DIGITALLY OR ANY USE OF IT FOR STATUTORY APPLICATIONS IS
EXPRESSLY FORBIDDEN WITHOUT PRIOR CONSENT. ALL DRAWINGS ARE SUBJECT TO COPYRIGHT LAW.