



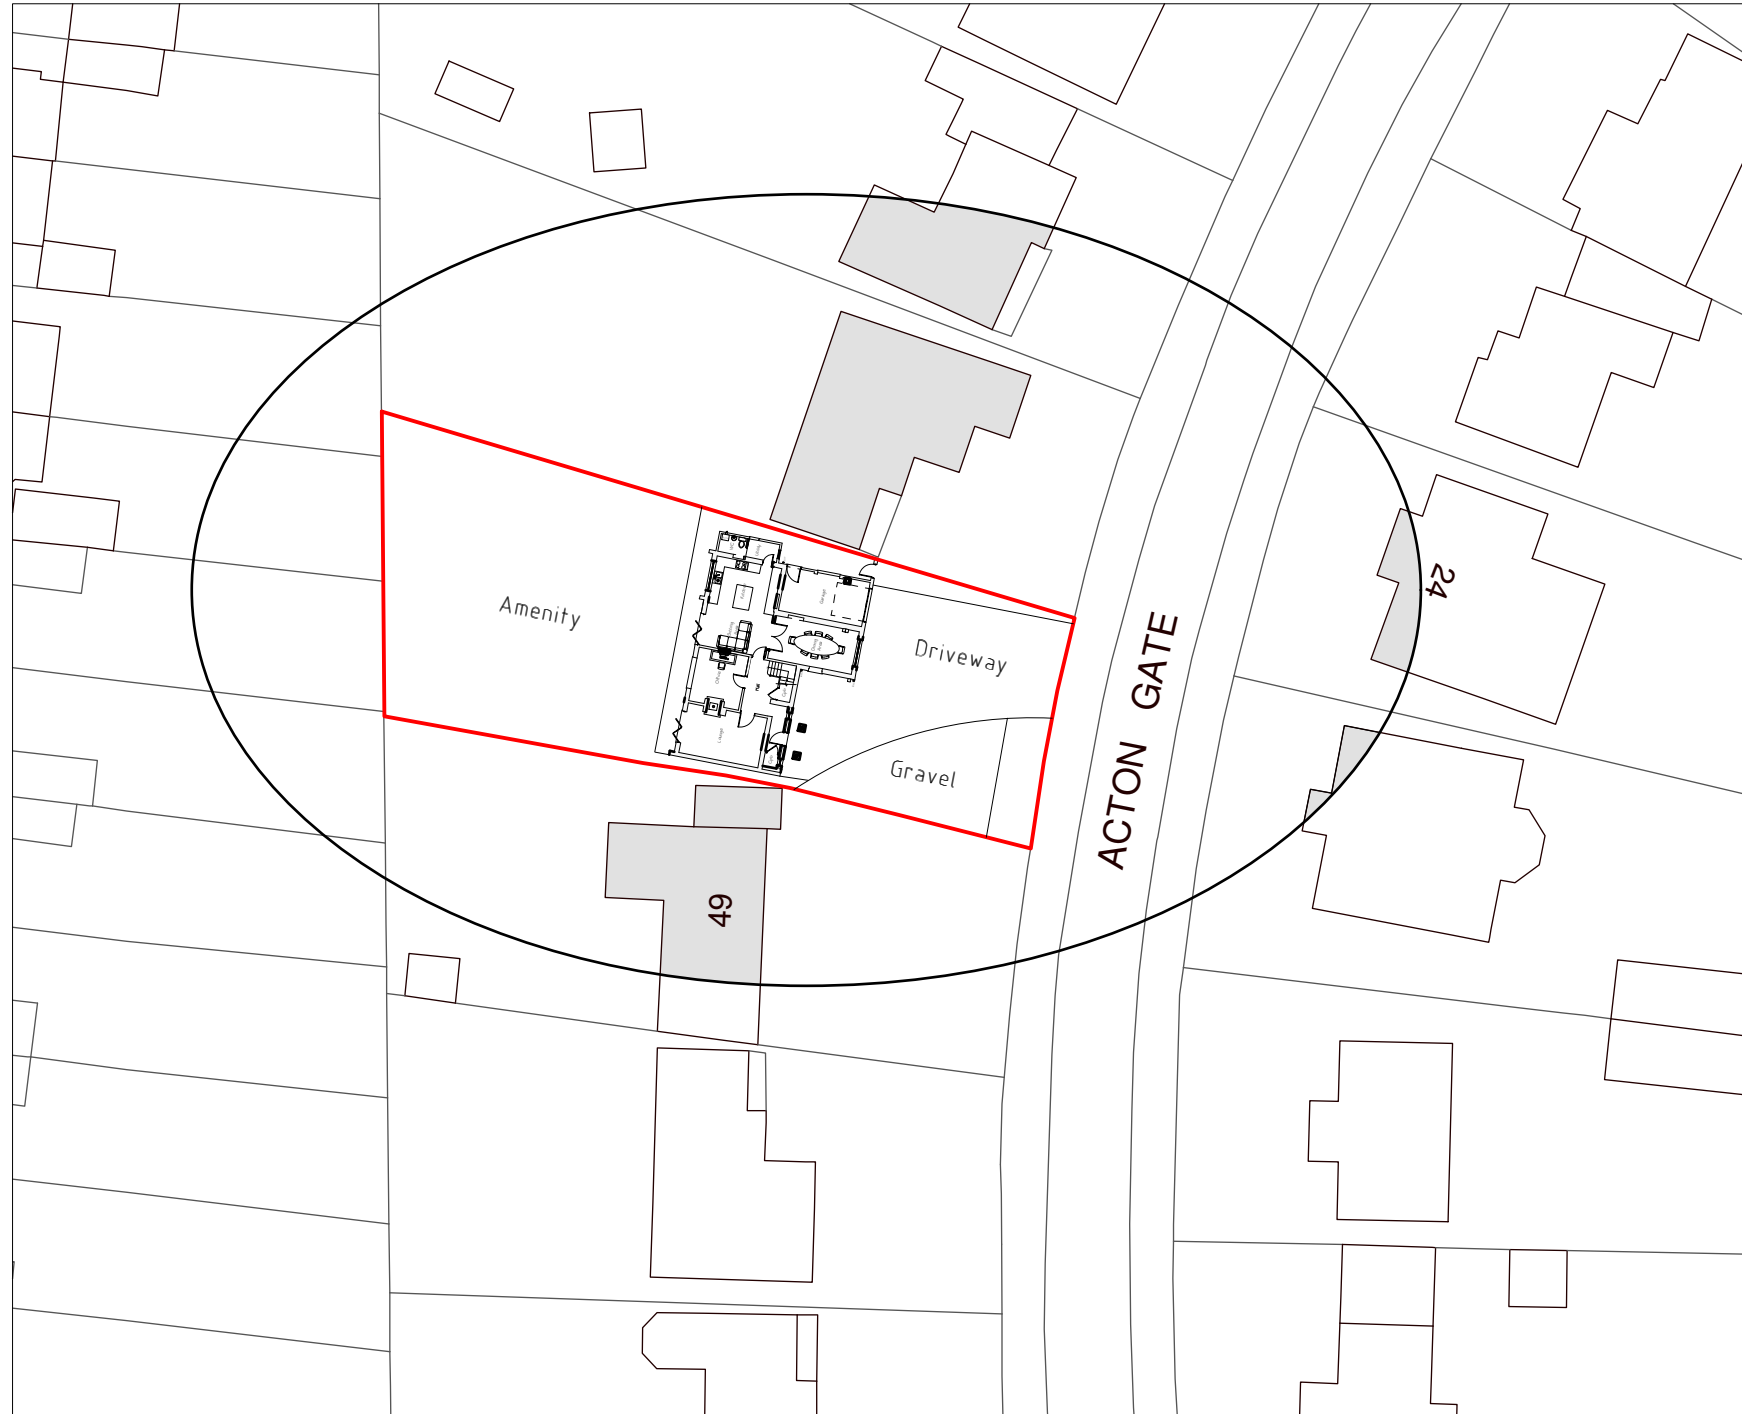

Site Plan 1:500

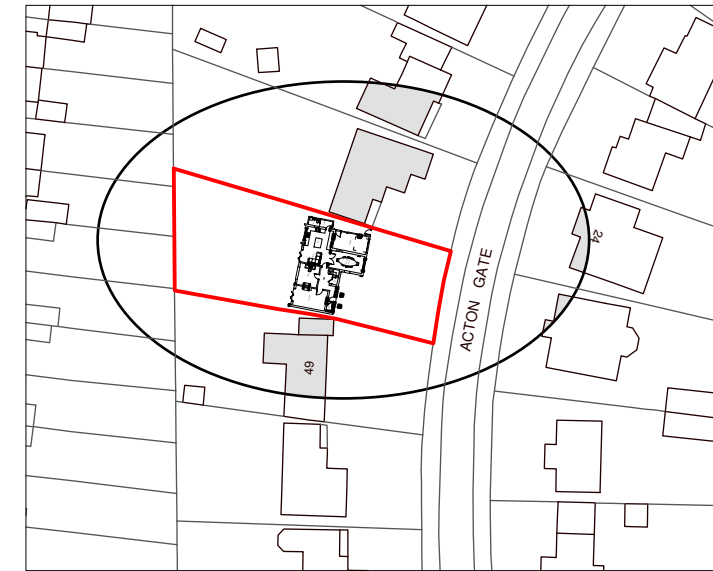

Location Plan
1:1250

A	11/20	Design Amends	D.J.E.
Rev	Date	Detail	Initial

Project:

Proposed Alterations to,
51 Acton Gate,
Acton, Wrexham,
LL11 2PW.

Title:
Site & Location
Plan

Scale: (A3)
1:500 &
1:1250

Drawn By:
D.J.Edwards

Date: Nov
2020

Drawing No:
P136/005

Sheet:
1 of 1

blueprint
architectural services



Office 3K4,
Redwither Business Tower,
Wrexham. LL13 9XT

Tel: 01978 356500
www.blueprintarchitectural.com

© copyright all rights reserved