



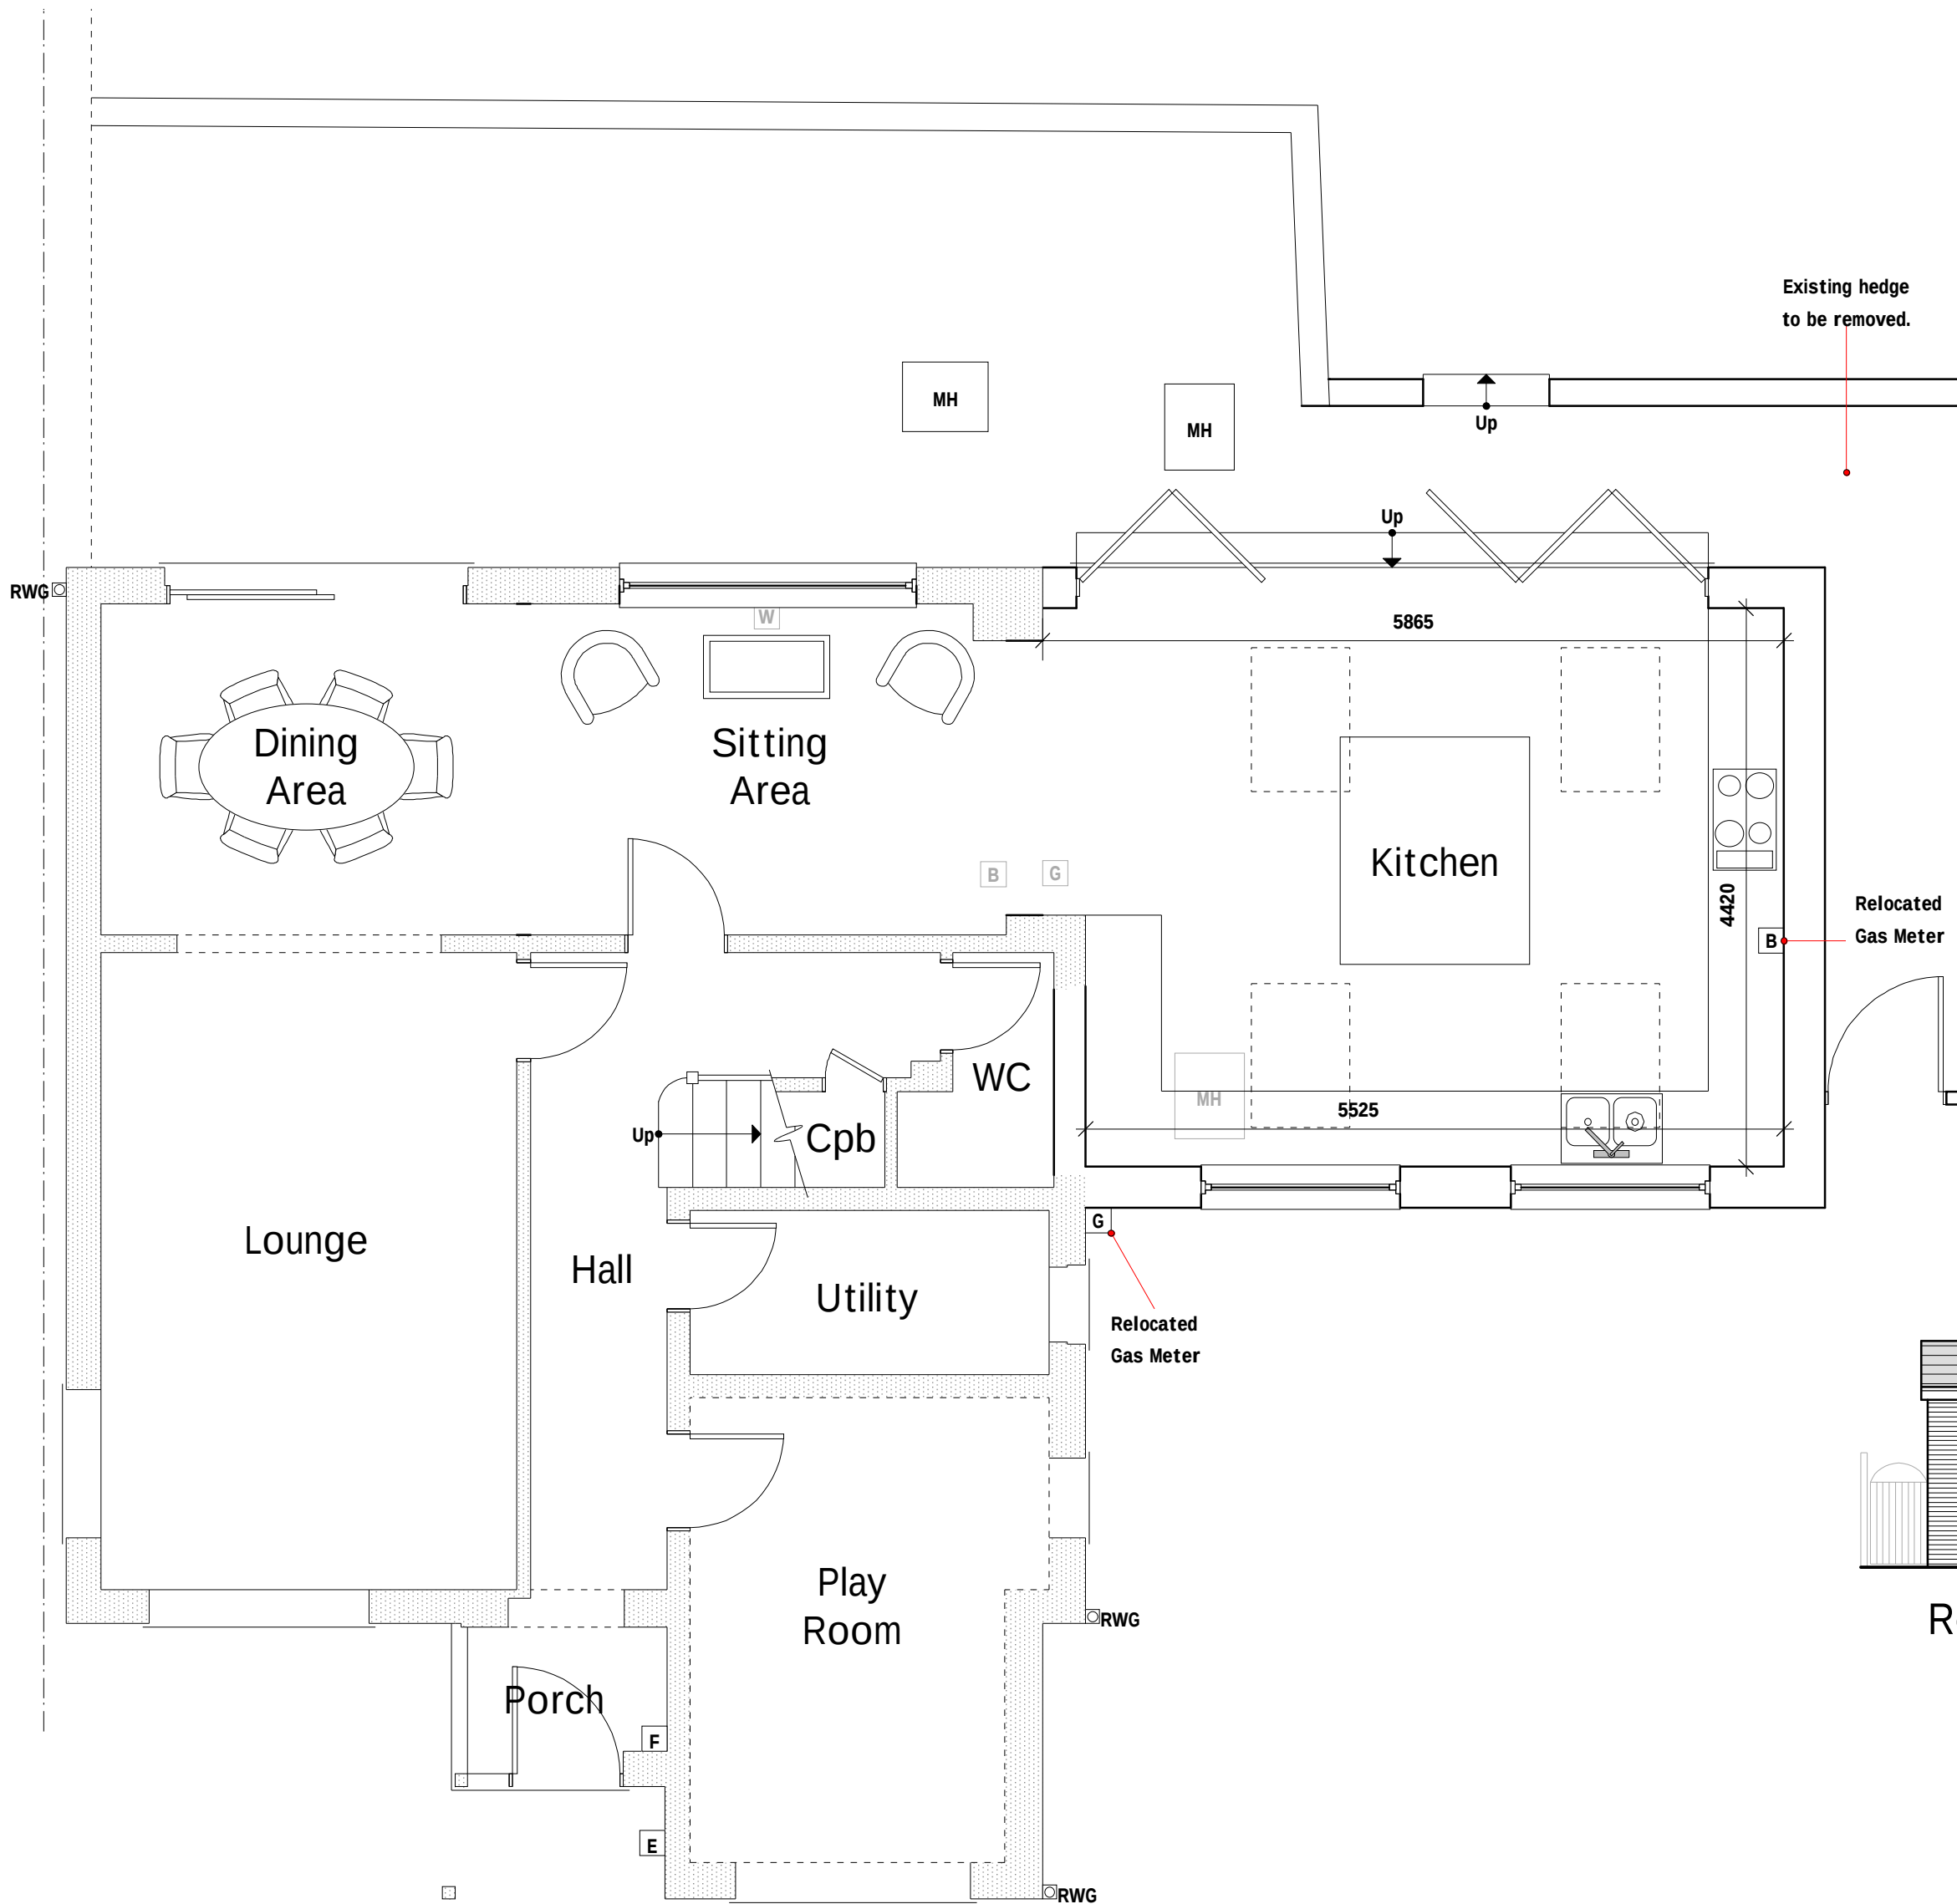


Front Elevation 1:100

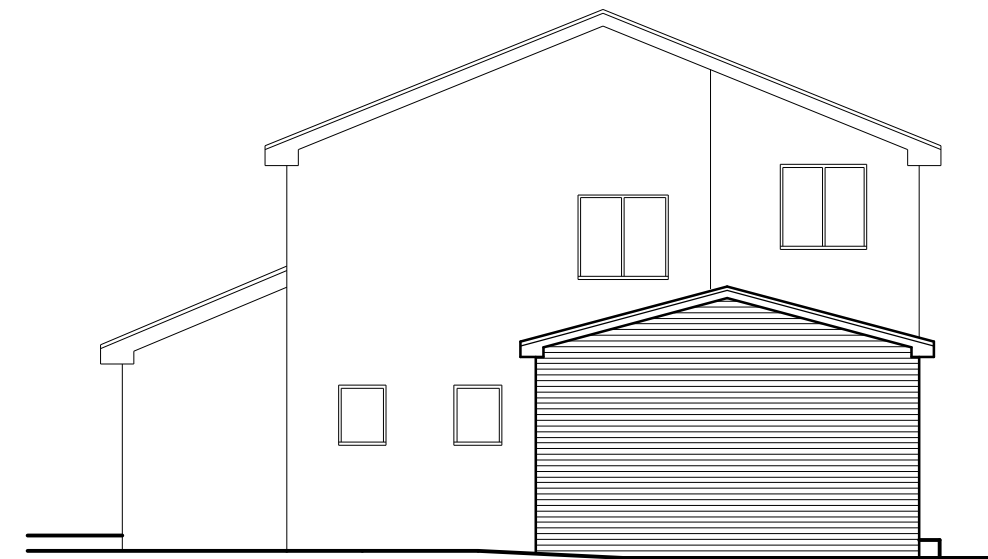

Side Elevation 1:100



Rear Elevation 1:100

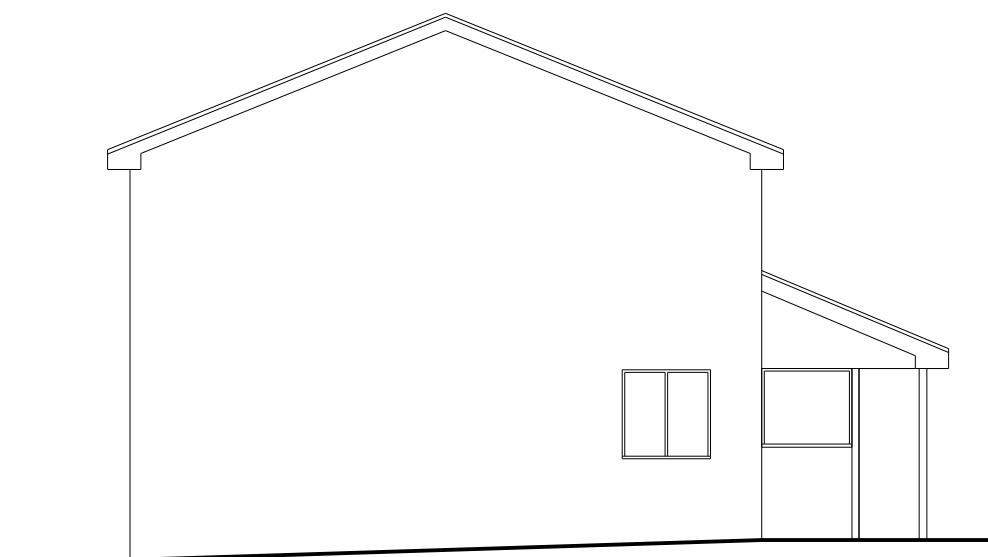

Side Elevation 1:100

External Facing Materials
External walls are to comprise facing brick to Local Authority approval and to match existing.

Roofing Materials
Roof coverings are to be tile to Local Authority approval and to match existing.

All windows are to comprise sealed double glazed units set in brown uPVC frame to Local Authority approval and to match existing.

All fascias and soffits are to comprise brown uPVC to match windows.

Rainwater to be collected in 100mm diameter square uPVC guttering uPVC downpipes, to discharge to soakaways located in garden.

Rev	Date	Detail	Initial
B	17/20	Design Amends	D.J.F.
A	17/20	Design Amends	D.J.F.

Project:
Proposed Alterations to,
6 Ainsdale Grove,
Borras, Wrexham,
LL12 7TJ

Title: Planning	Scale: (A2) 1:50 & 1:100
--------------------	--------------------------------

Drawn By: E.M.Jackson	Date: July 2020
--------------------------	--------------------

Drawing No: P121/003	Sheet: 1 of 1
-------------------------	------------------

blueprint
architectural services

partner
LABC

Office 3K4,
Redwither Business Tower,
Wrexham. LL13 9XT
Tel: 01978 356500
www.blueprintarchitectural.com
© copyright all rights reserved