



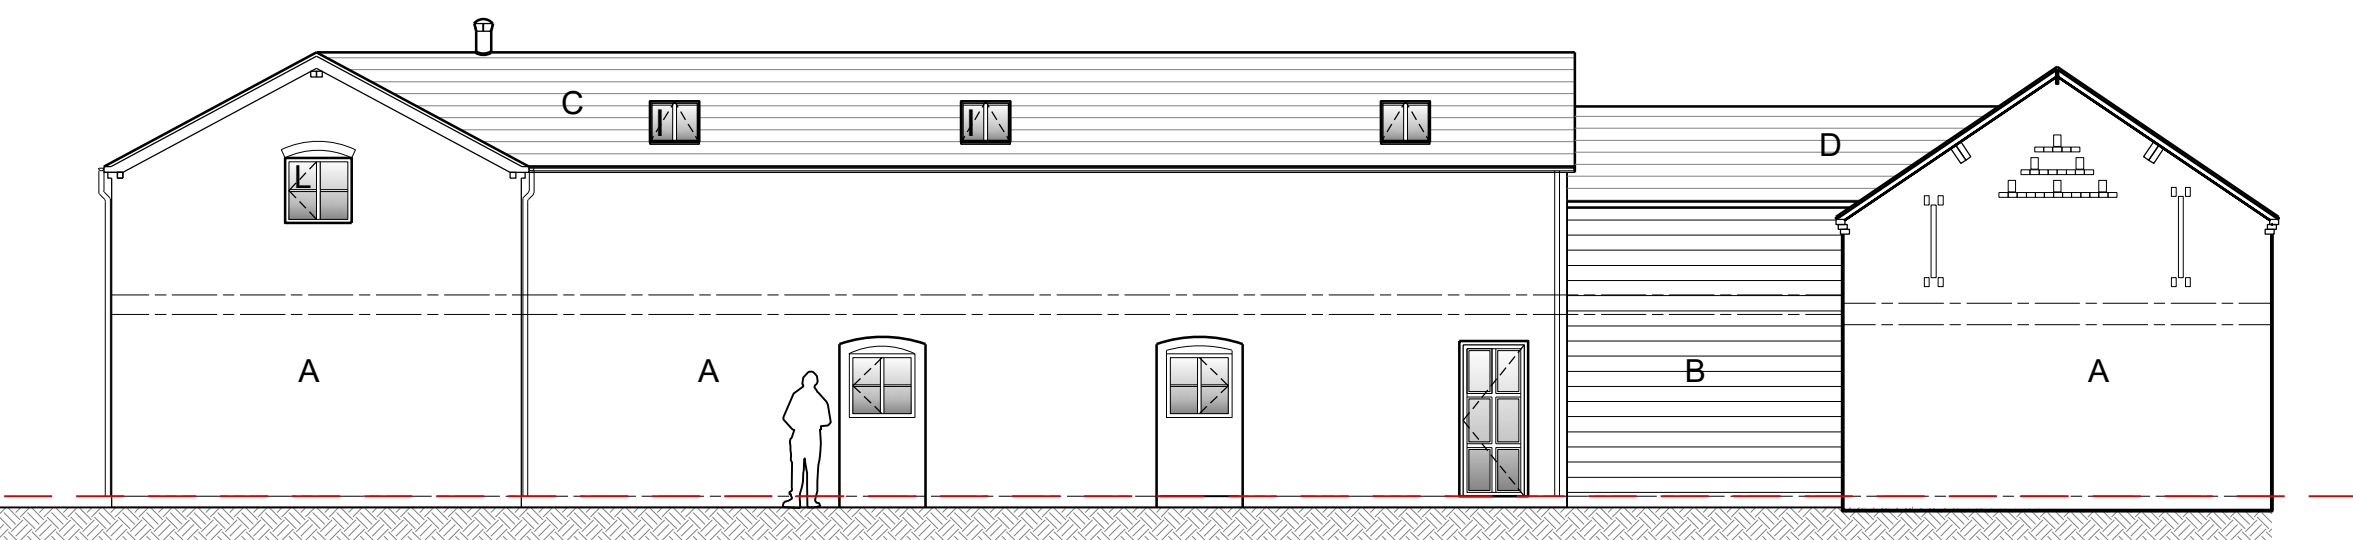


① East Elevation 1-100

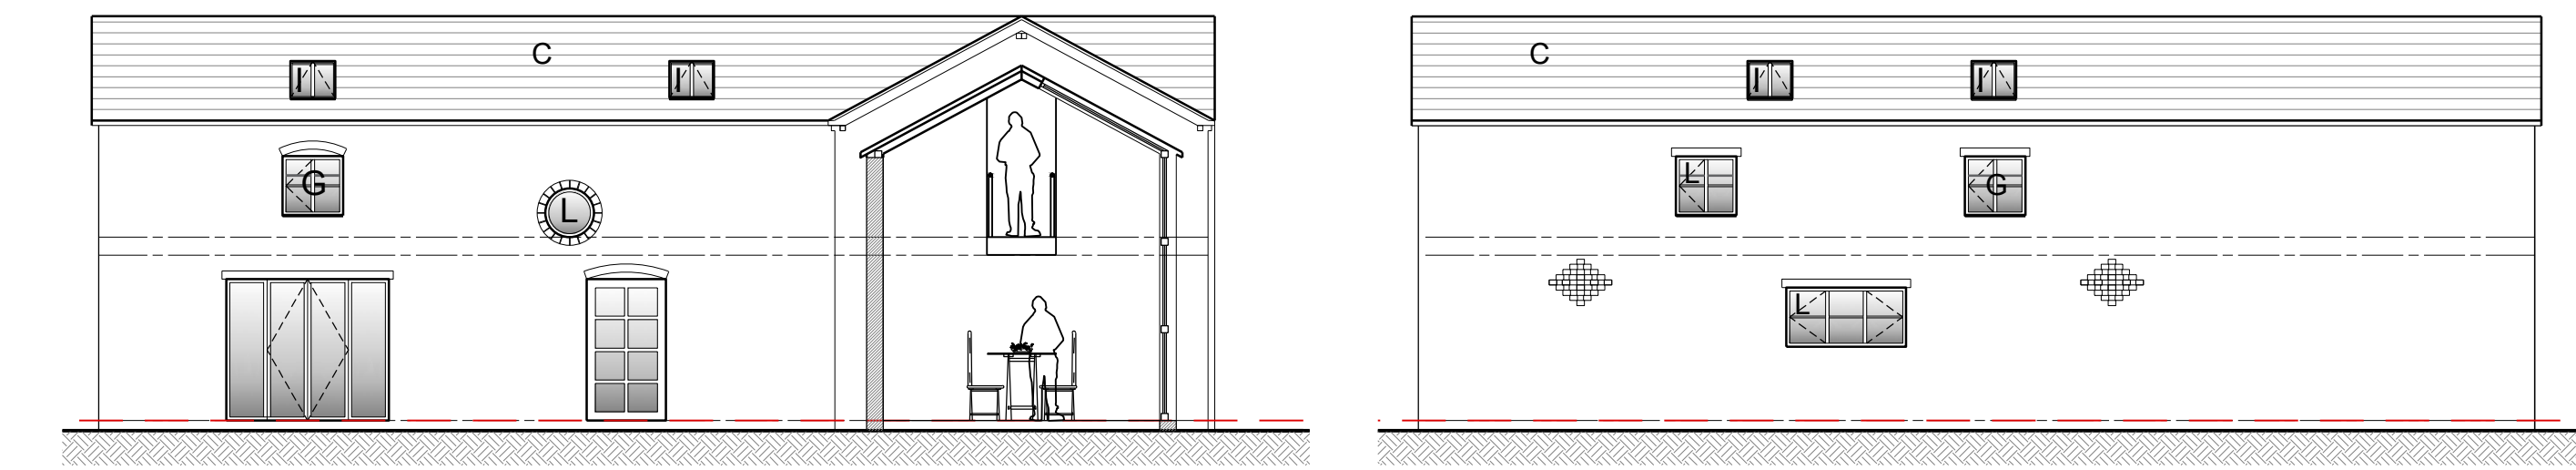


③ Schematic Section B-B 1-100


④ South Elevation 1-100

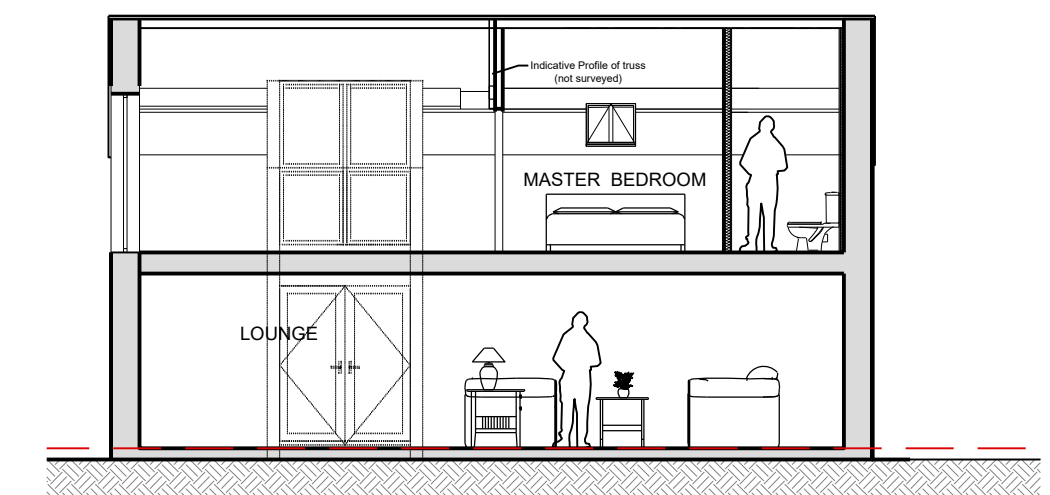


Schematic Section C-C 1-100

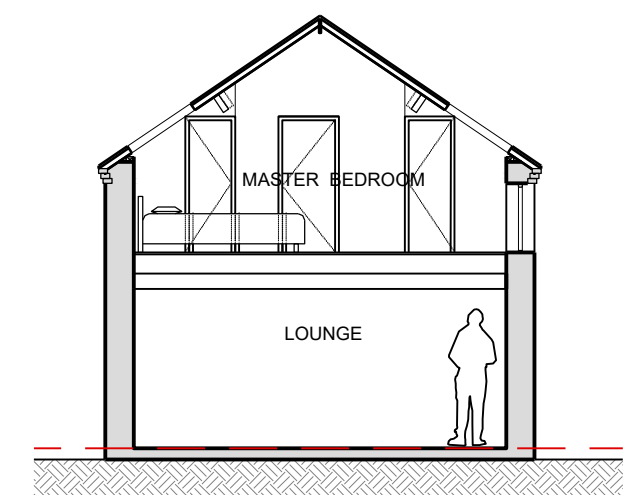


Schematic Section D-D 1-100

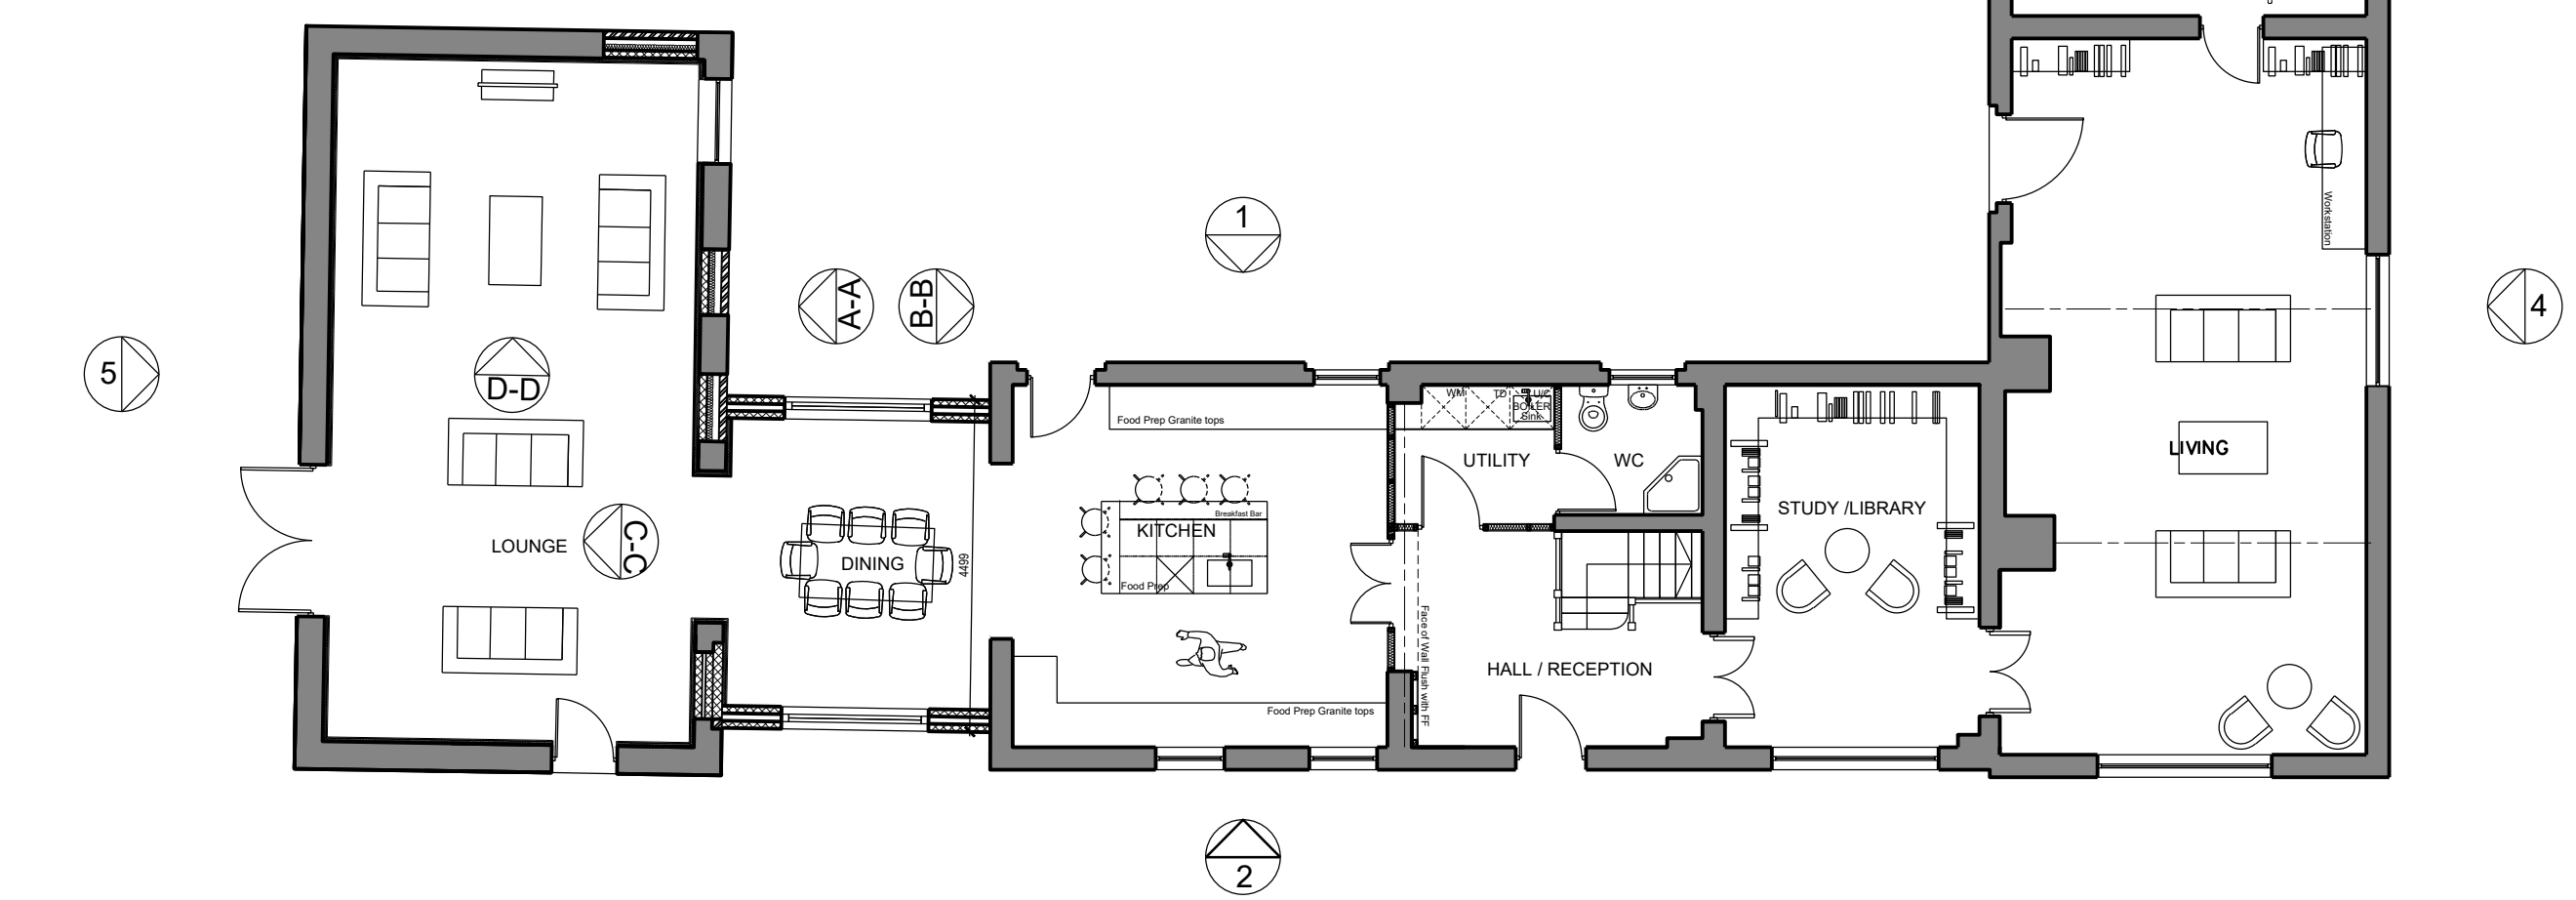

Proposed Ground Floor Plan 1-100

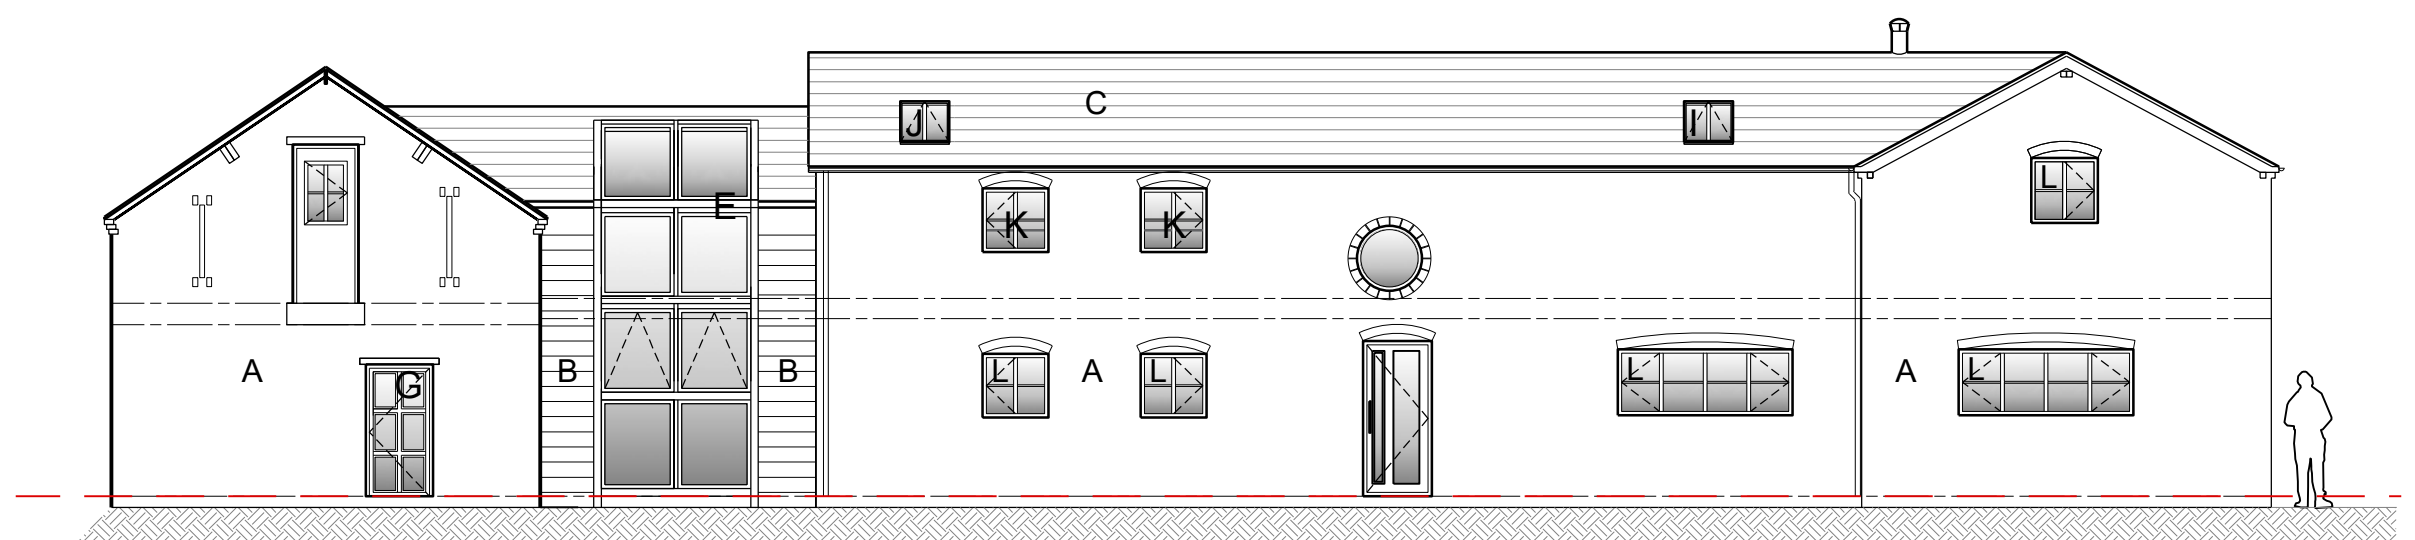


② West Elevation 1-100

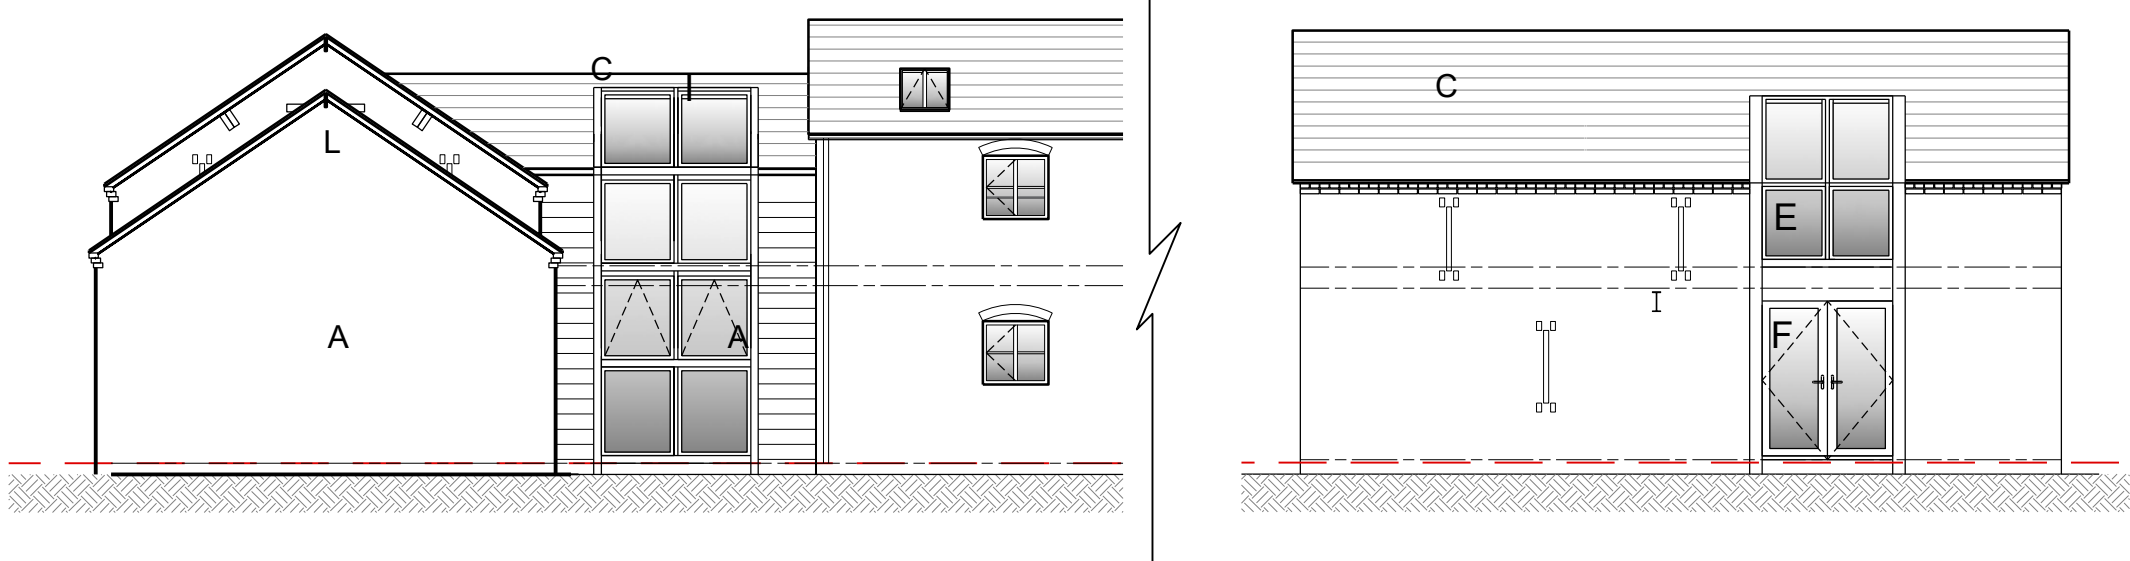


② (Partial) West Elevation with Garage 1-100


⑤ North Elevation 1-100

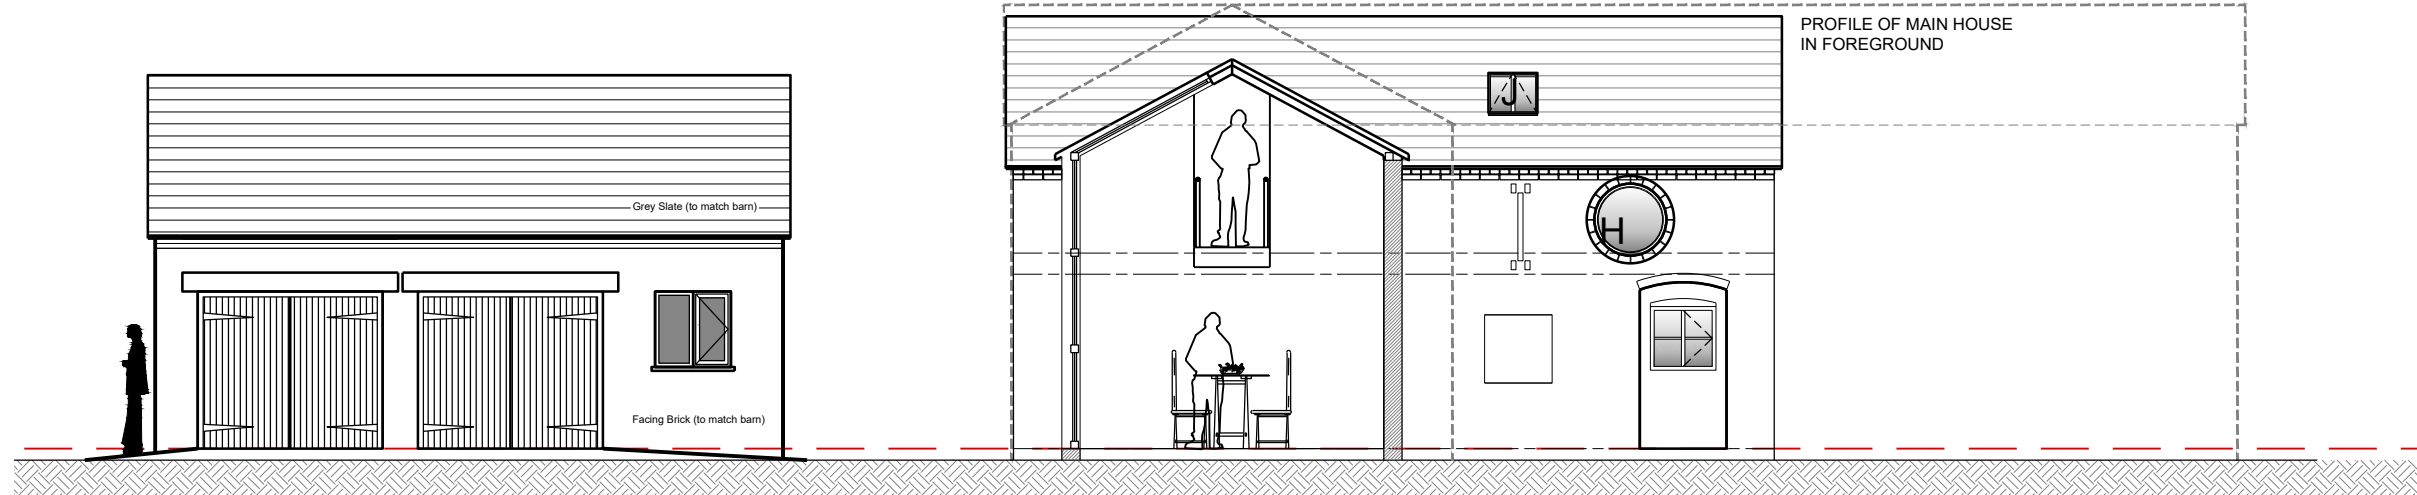

Elevation showing garage A-A 1-100

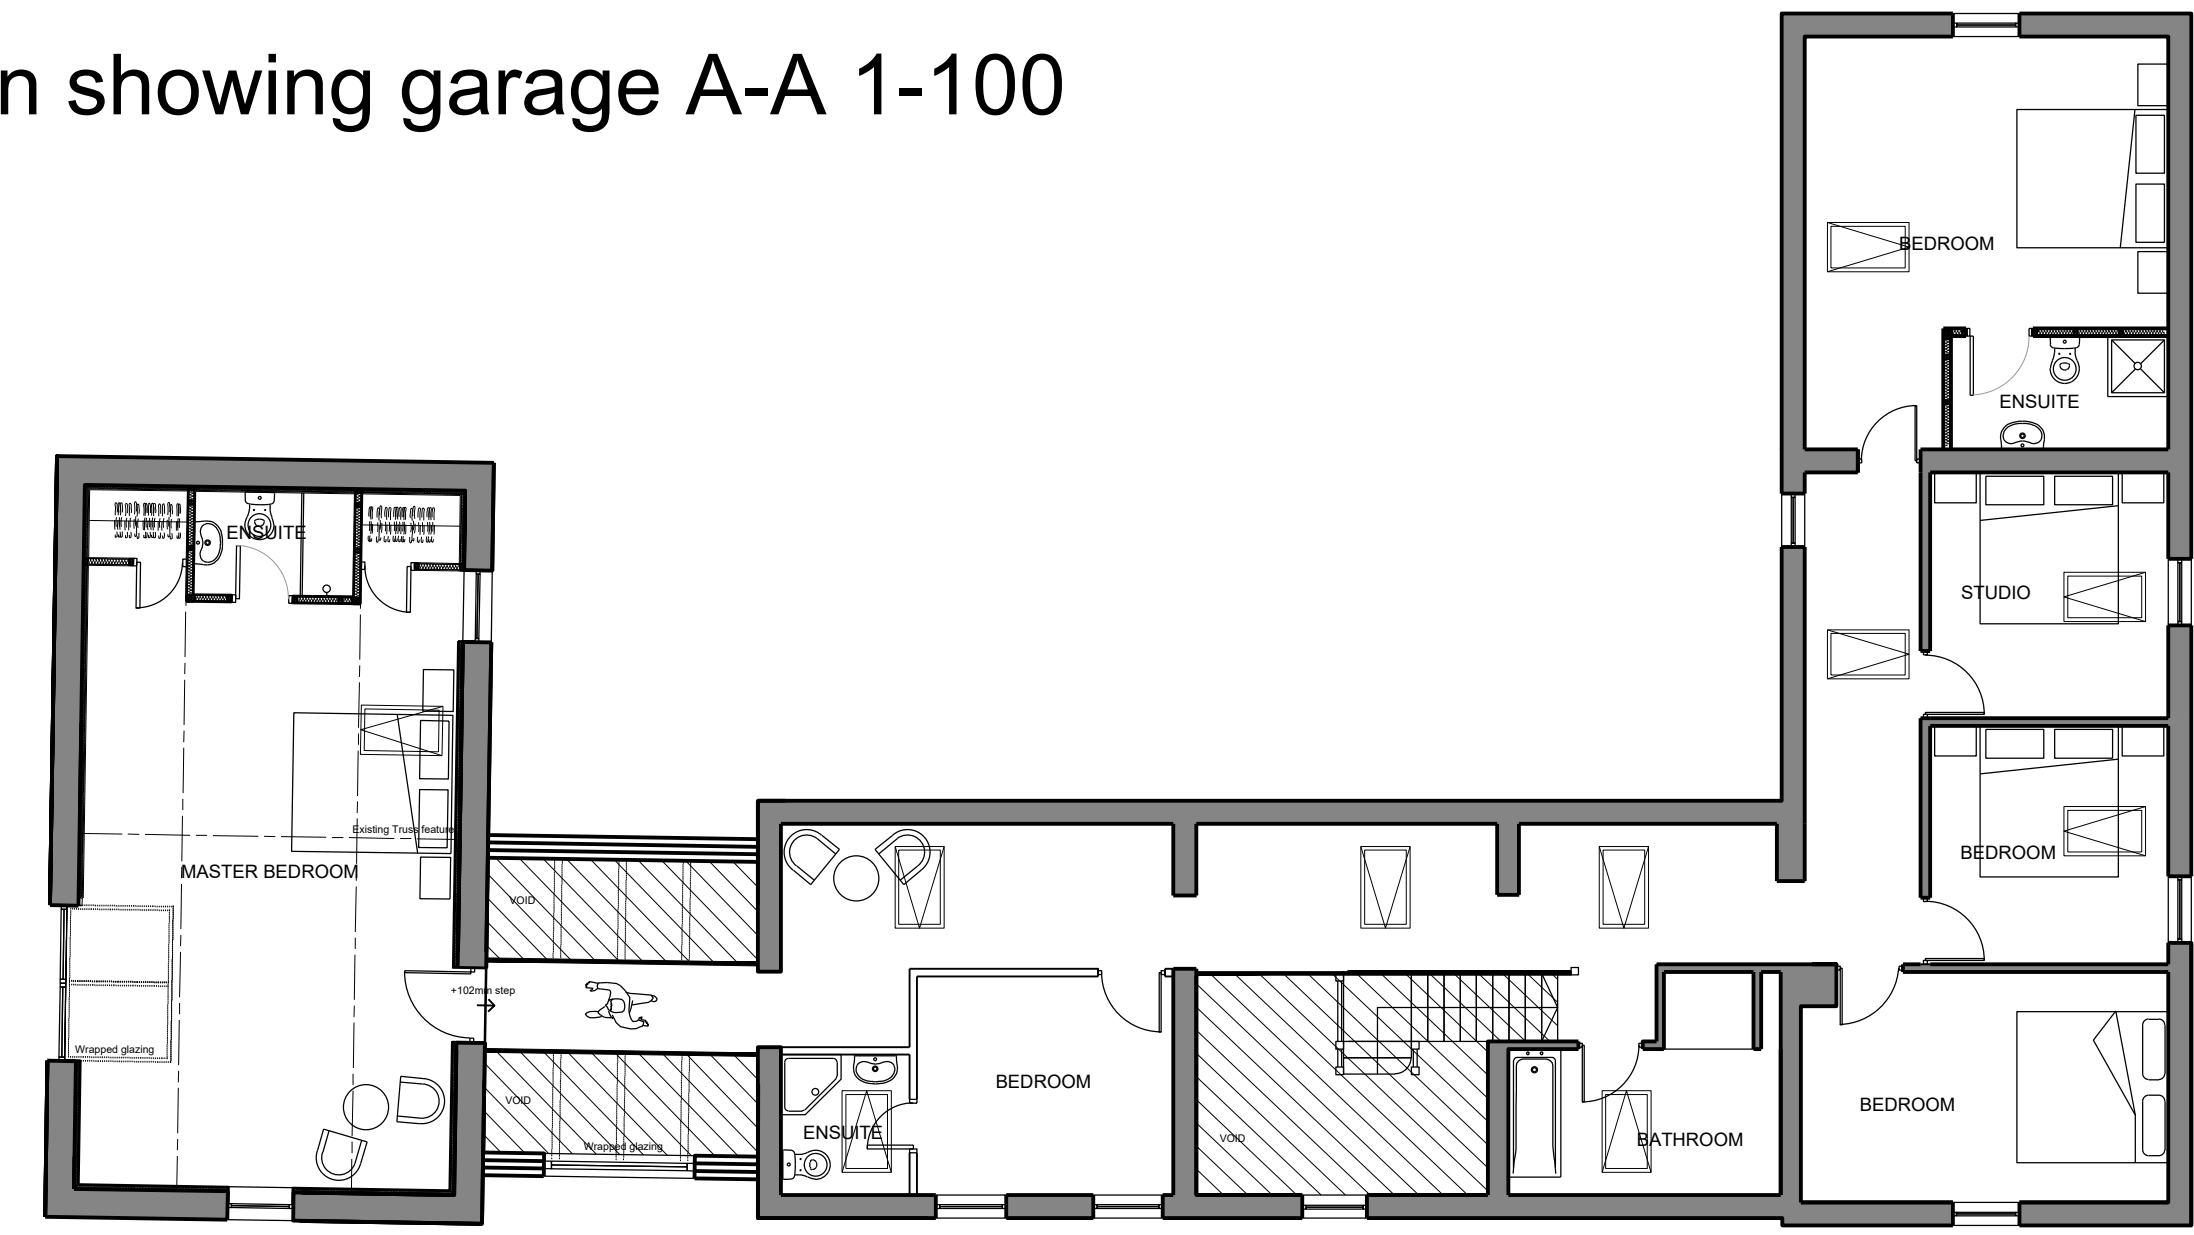

Proposed First Floor Plan 1-100

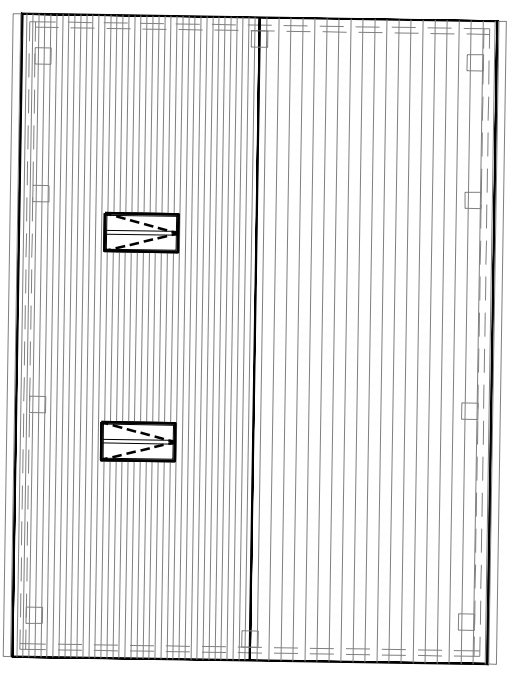

NOTES:
© THIS DRAWING IS COPYRIGHT AND REMAINS THE PROPERTY OF RPS DESIGN GROUP LTD.
DO NOT SCALE THIS DRAWING - ALL DIMENSIONS TO BE CHECKED ON SITE

- A Existing External Facing Brickwork
- B Proposed External Facing timber weatherboard
- C Existing Grey Slate Tiles
- D Welsh Slate Tiled roof to match existing
- E Feature window - Aluminium/Composite framed with insert double glazed slimlite units.
- F Proposed new oak double glazed bi-fold arrangement doors with double glazed insert.
- G Proposed new Stained softwood double glazed doors and casement/ fixed light windows.
- H Existing bulls eye window with solder course detail to receive Stained softwood double glazed / fixed light windows.
- I Existing velux rooflight windows
- J New velux rooflight windows to match existing.
- K New windows style to match existing
- L Existing Windows

A	- Ground Floor wet room layout updated	16.01.2014
B	- Proposed Layout amended	05.03.2014
C	- Feature Window updated to West Elevation	06.03.2014
D	- Existing Structural wall reinstated	06.03.2014
E	- Feature Window to West Elevation omitted and replaced with style to match existing	28.05.2015
F	- Feature Window material changed	12.06.2015
G	- Windows above kitchen lifted	23.03.2016
H	- New window to front elevation applied	17.12.2019
I	- Updated generally following client review	07.02.2020
J	- Updated generally following client review	26.03.2020
K	- Updated generally following client review	28.04.2020

REVISION	NOTES
----------	-------



0845 5442005
rpsdesigngroup.co.uk
Project No: 14.26

Client: D. Nott & H. Blackman

Date: July 2019

Drawing Title: Proposed Barn Extension Plans & Elevations

Scale: 1:100@A1

Drawn by: AT Checked by: AC

Drawing No: L105_J
Status: PLANNING