



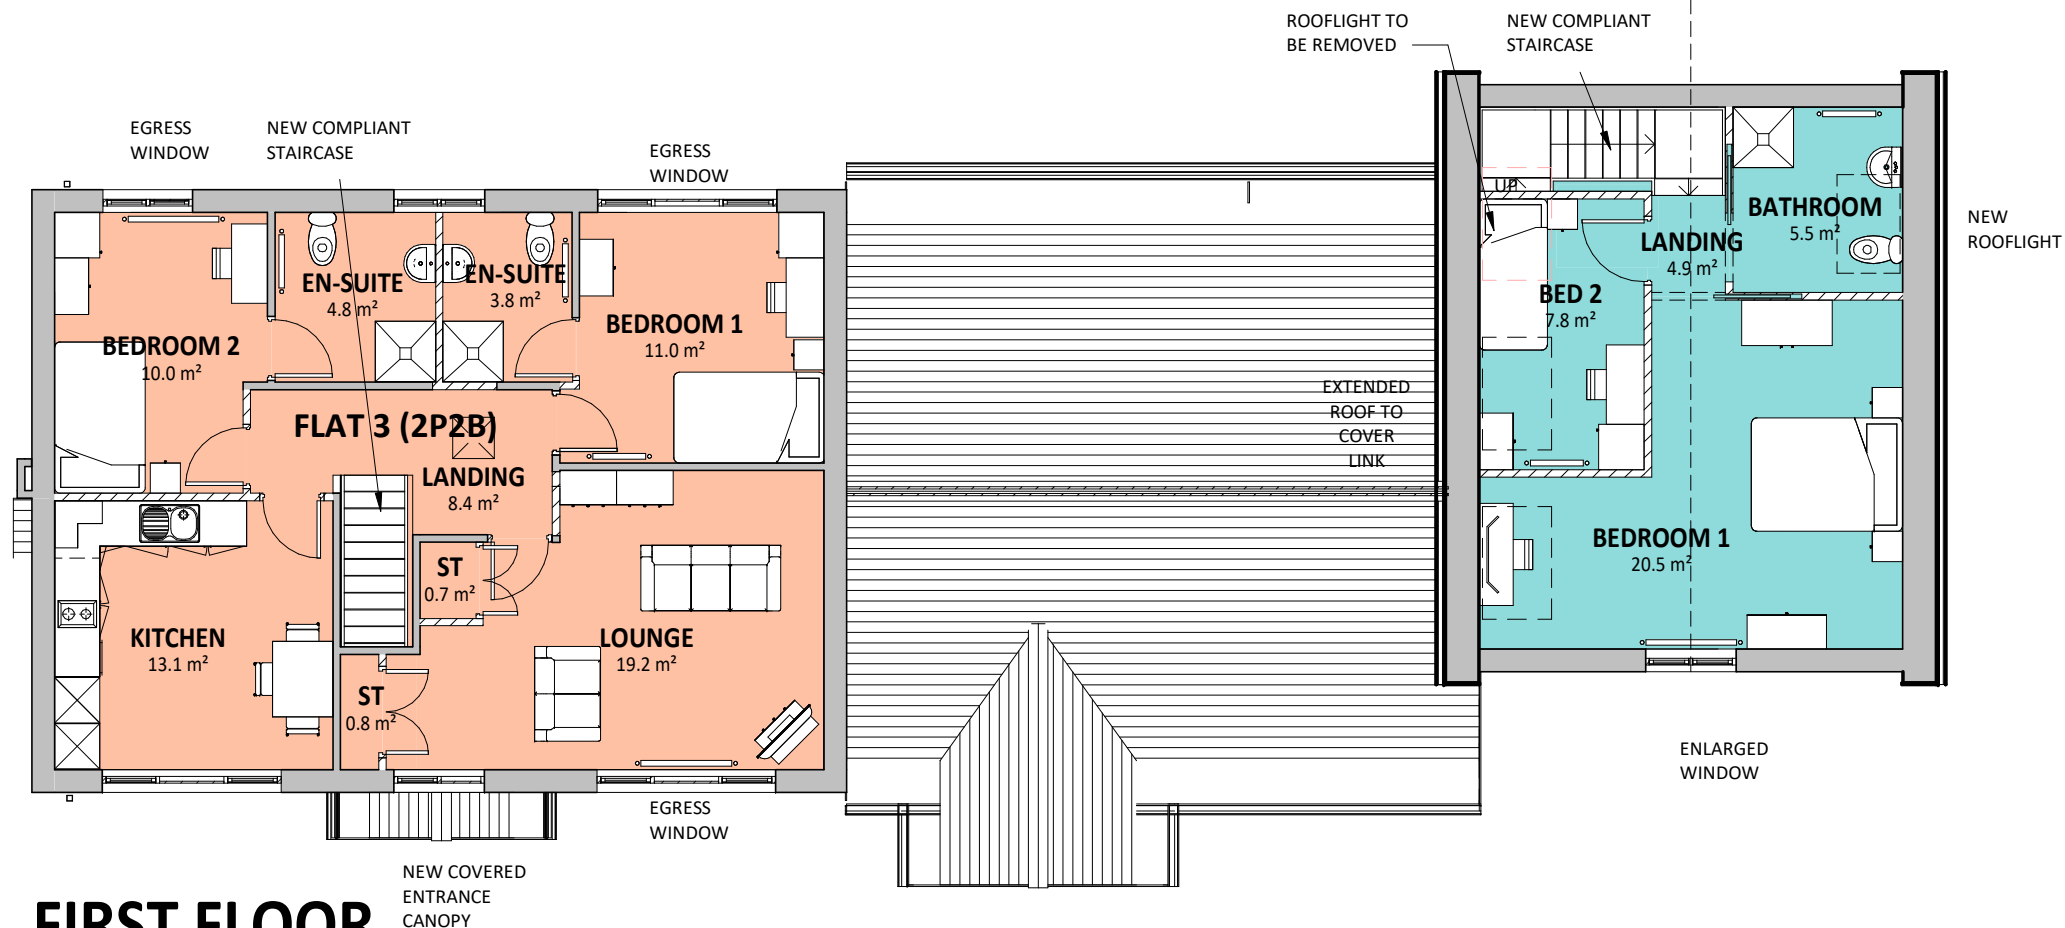

SCHEDULE OF ACCOMMODATION (GIA)	
GF FLAT 1 (1P 1B)	47.0m ²
DUPLEX FLAT 2 (2P 2B)	75.1m ²
FF FLAT 3 (2P 2B)	55.9m ²
SHARED CIRCULATION	27.2m ²
COMMUNAL AREA	27.5m ²
STAFF	33.4m ²
266.1m ²	


FIRST FLOOR

SCALE: 1 : 100

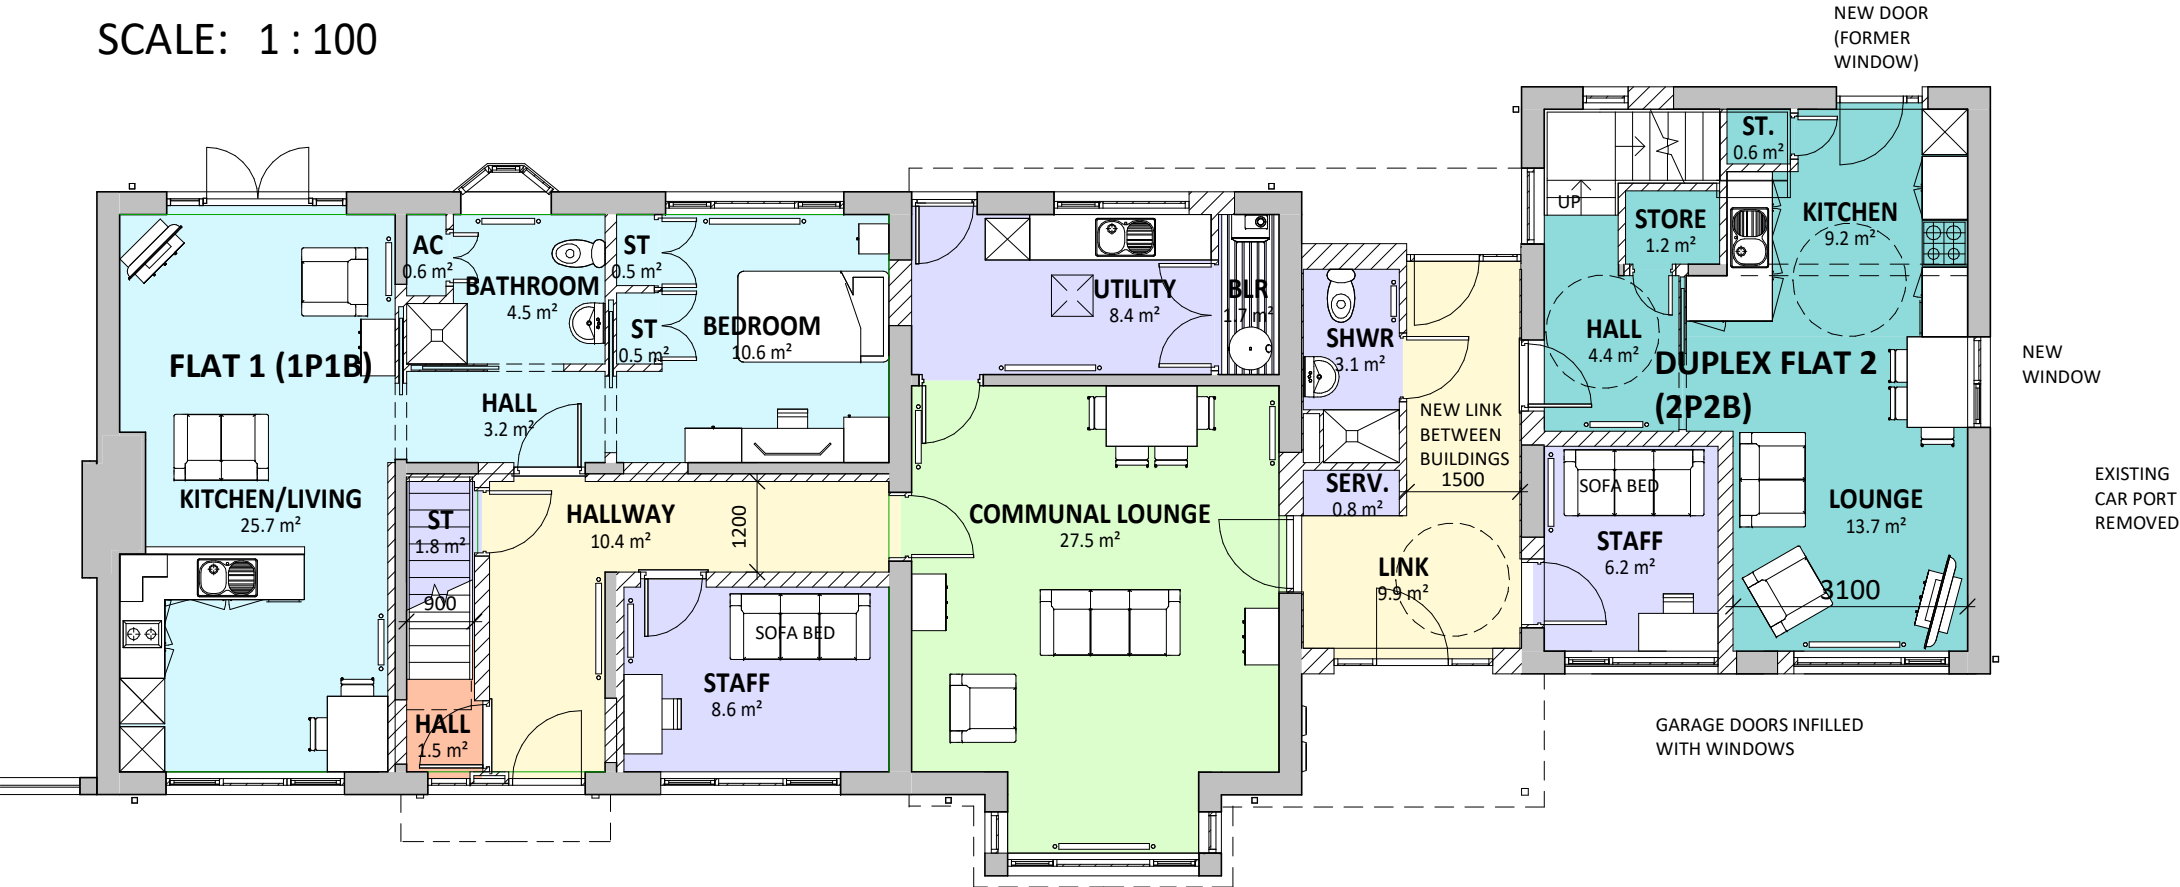

GROUND FLOOR

SCALE: 1 : 100

 

VISUAL SCALE 1:100 @ A3

B	DUPLEX 2; LOUNGE @3.1 WIDE; FLAT 1 & 3 STORAGE PROVISION	15/09/20	MG
A	FLAT 3 REDESIGNED; COMMUNAL KITCHEN/LOBBY, STAFF WC AND OUTDOOR STORE OMITTED	17/07/20	MG

REV	DESCRIPTION	DATE	BY
-----	-------------	------	----

THIS DRAWING IS THE COPYRIGHT OF AINSLEY GOMMON ARCHITECTS. CHECK ALL DIMENSIONS ON SITE. DISCREPANCIES TO BE NOTIFIED TO ARCHITECT. ELEMENTS OF STRUCTURE SHOWN ARE INDICATIVE AND FOR GUIDANCE. FINAL DESIGN TO BE AS STRUCTURAL ENGINEERS DETAILS AND SPECIFICATION.

PROJECT
2 NANT LAIS, MINERA
for FIRST CHOICE HA

DRAWING TITLE
PROPOSED FLOOR PLANS

SCALE	@A3	DATE	DRAWN	CHECKED
	As indicated	09/07/20	RW	SV

DRAWING STATUS	PLANNING
----------------	----------

JOB No	DRAWING No	REVISION
C1026	07	B

AG

A

AINSLEY GOMMON ARCHITECTS

THE OLD POLICE STATION, 15 GLYNNE WAY, HAWARDEN, CH5 3NS
Tel: 01244 537 100 | wales@agarchitects.co.uk | www.agarchitects.co.uk

Ainsley Gommon Architects Ltd. Registered in England & Wales No. 4187948
Registered Office: 1 Price Street, Hamilton Square, Birkenhead CH41 6JN

PRINTED: 01/10/2020 12:34:13

A3