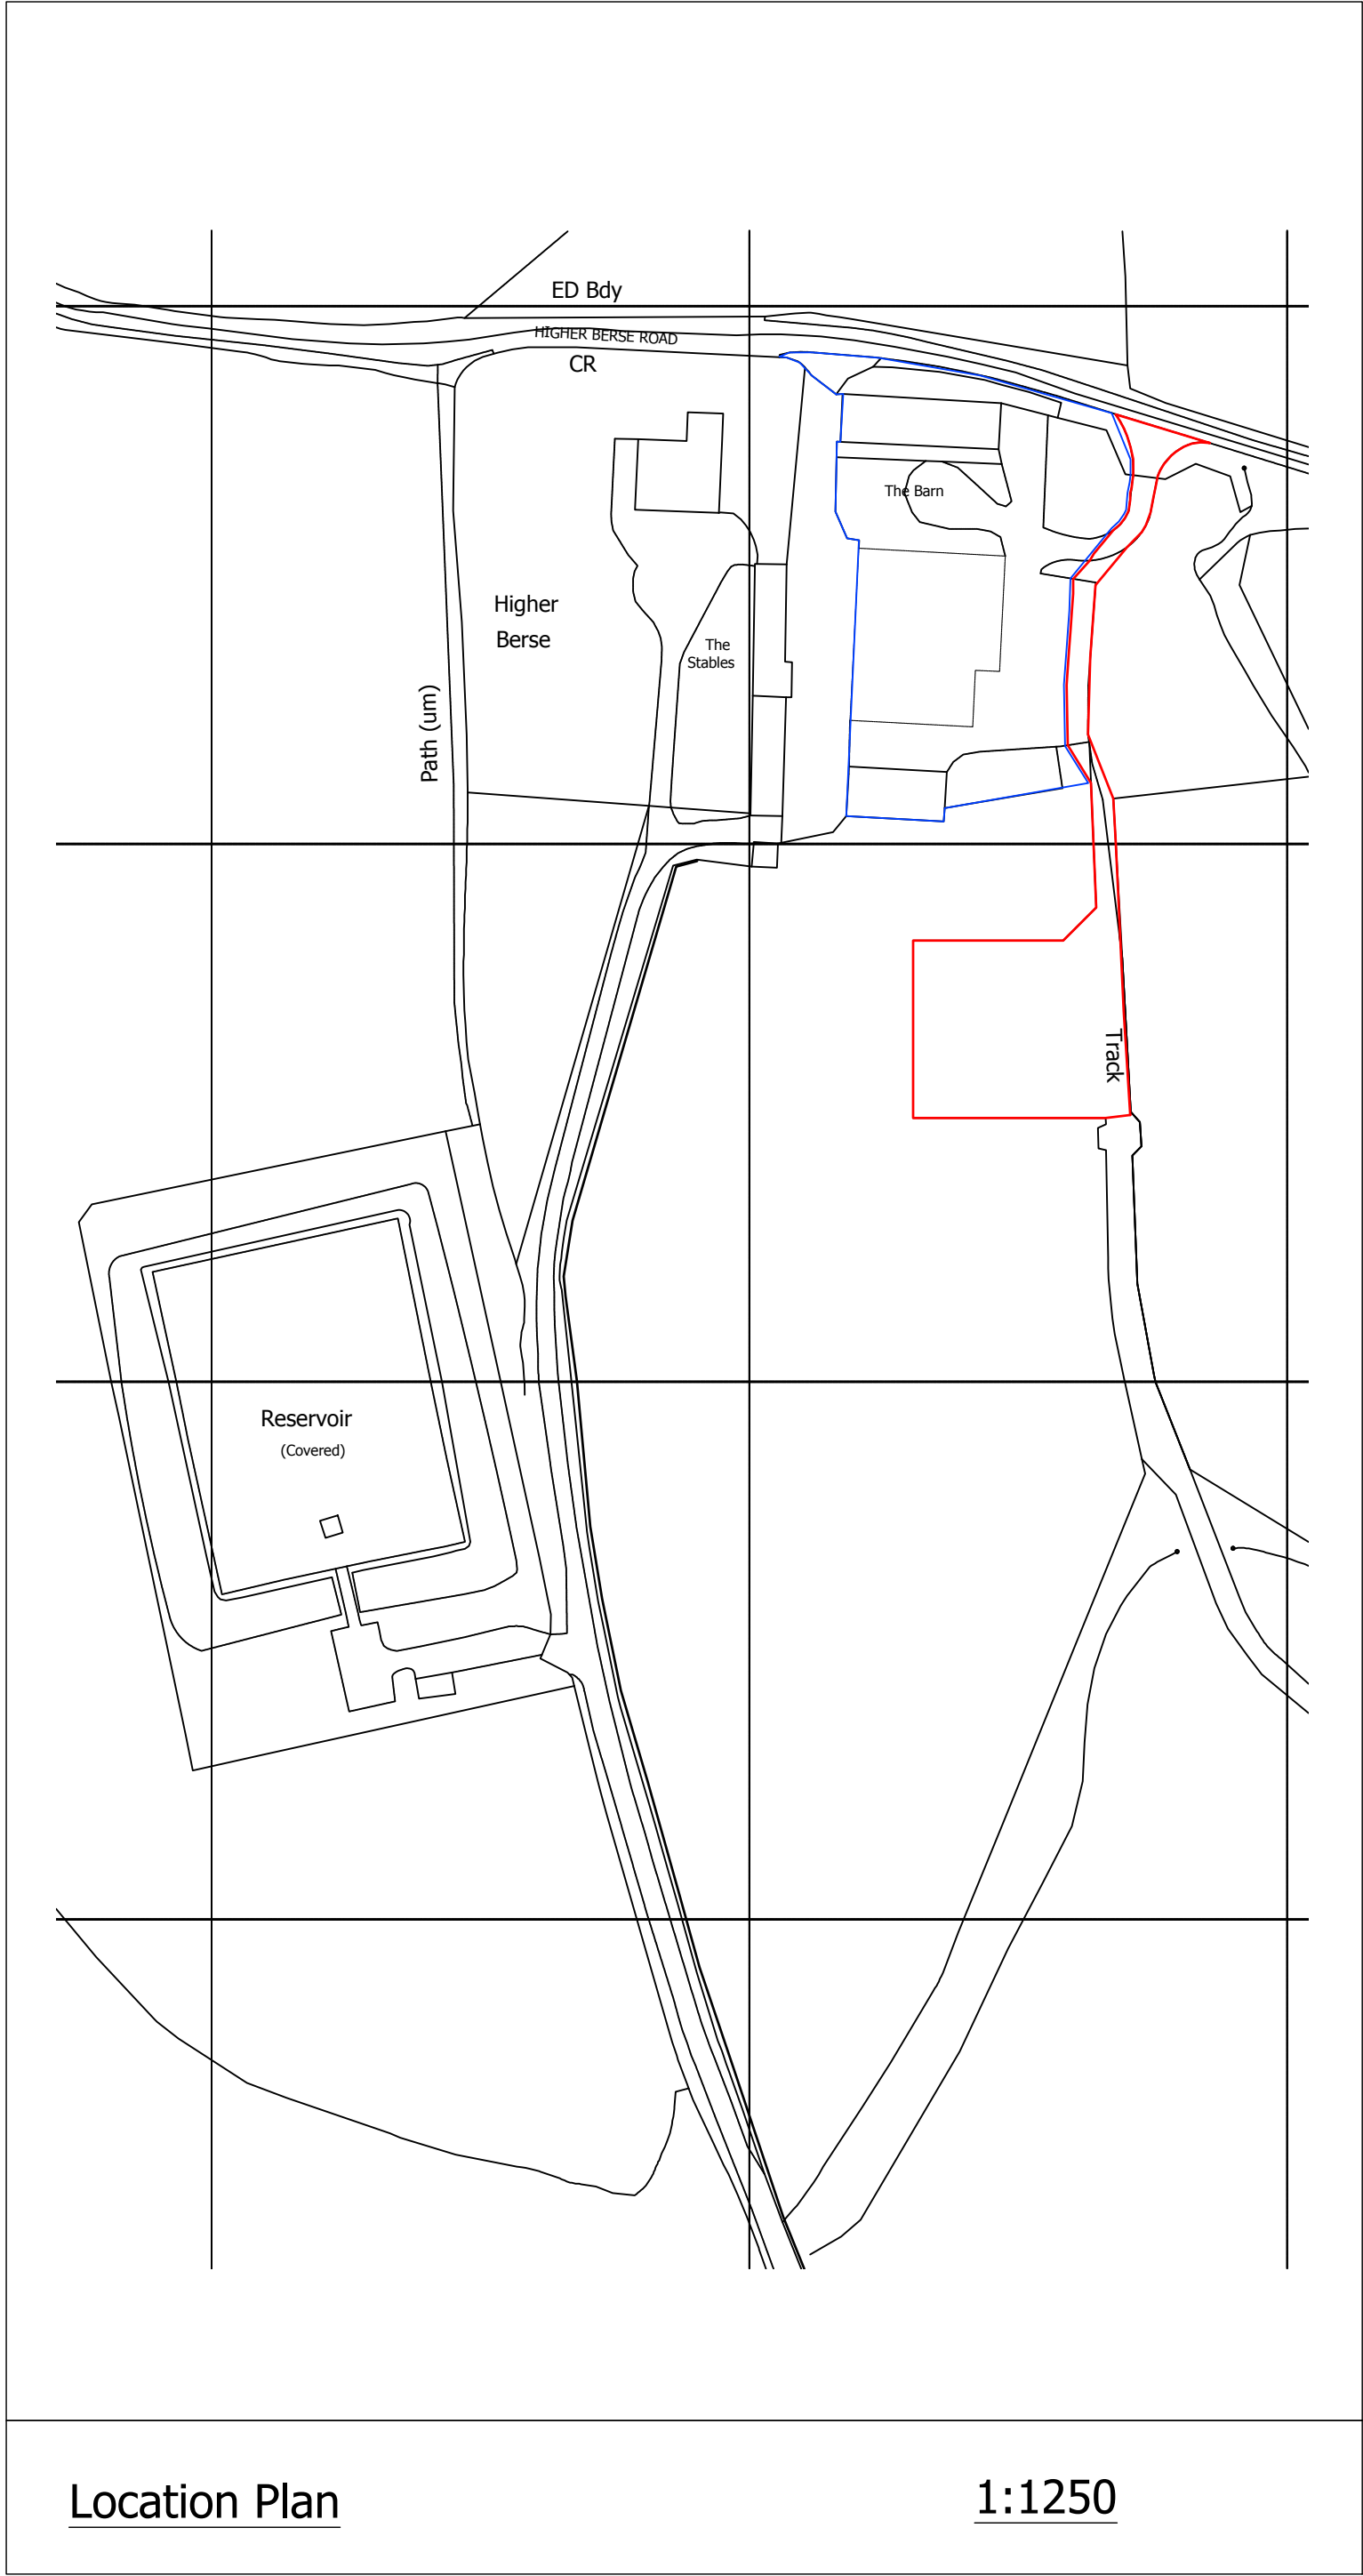


[illegible]

Portman Surveyors Ltd
Chartered Building Surveyors

 The Studio
Tarporeley Business Centre
Nantwich Road
Tarporeley
Cheshire CW6 9UT
Tel/Fax: +44 (0)1829 732696
Mobile: +44 (0)7812 021070
e: rob.lee@portmansurveyors.com

Client:	Date:
Mr & Mrs M Wakefield	Sept 2019
Project:	
The Barn, Higher Berse Road, Wrexham. LL11 6PW	
Drawing Title:	Scale:
PROPOSED	1:200 & 1:1250 at A1
Site Plan & Location Plan	Status:
Agricultural Building	Planning
Drawing No:	Rev:
A_181_30	-



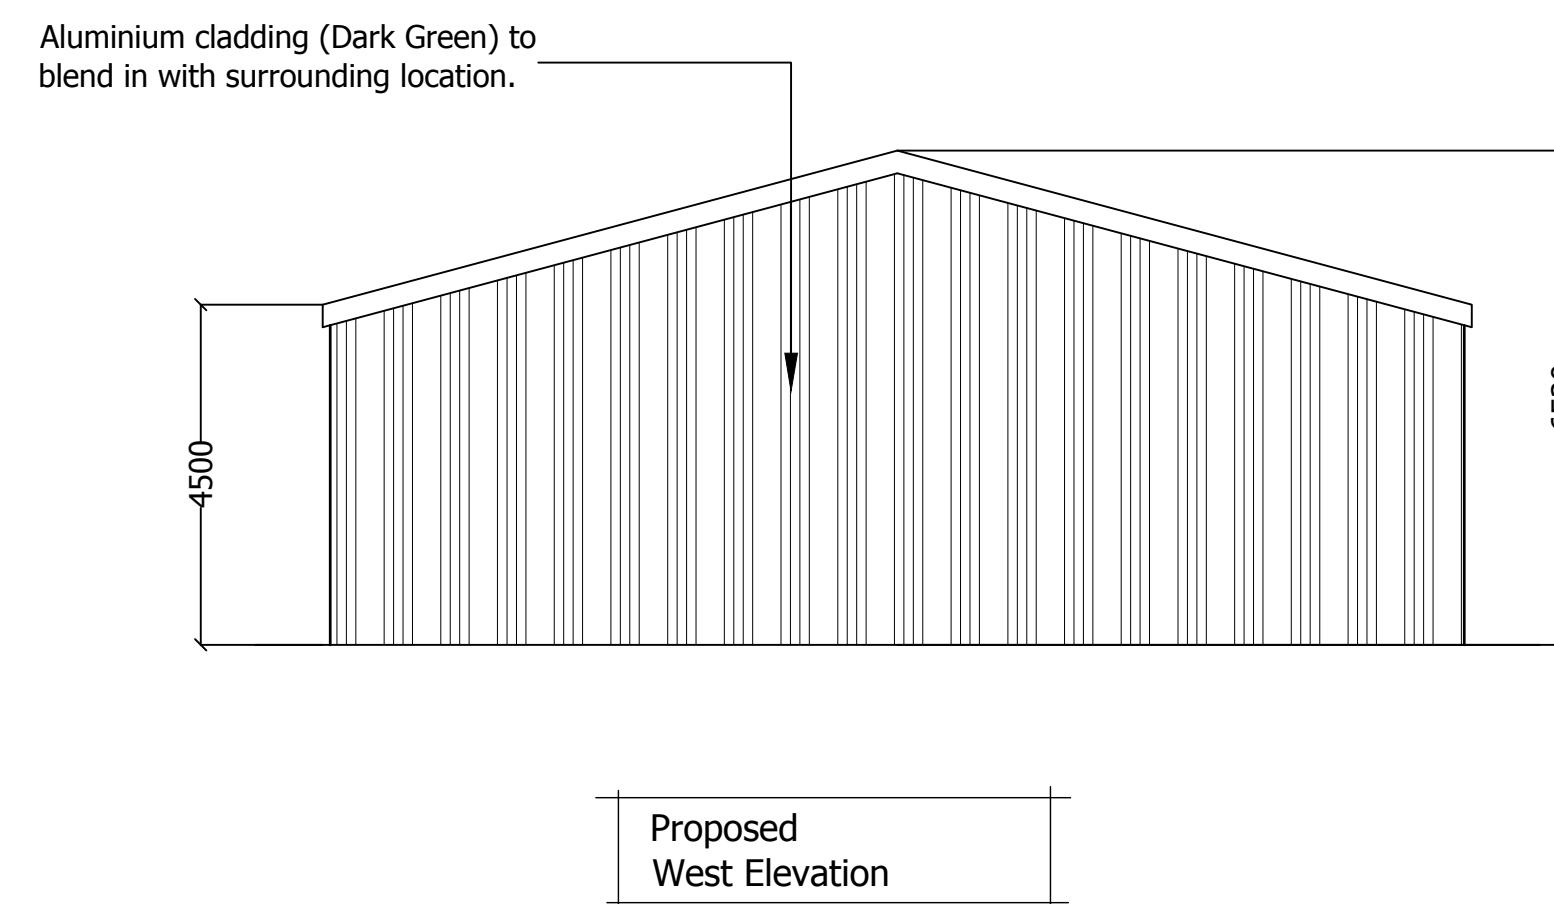
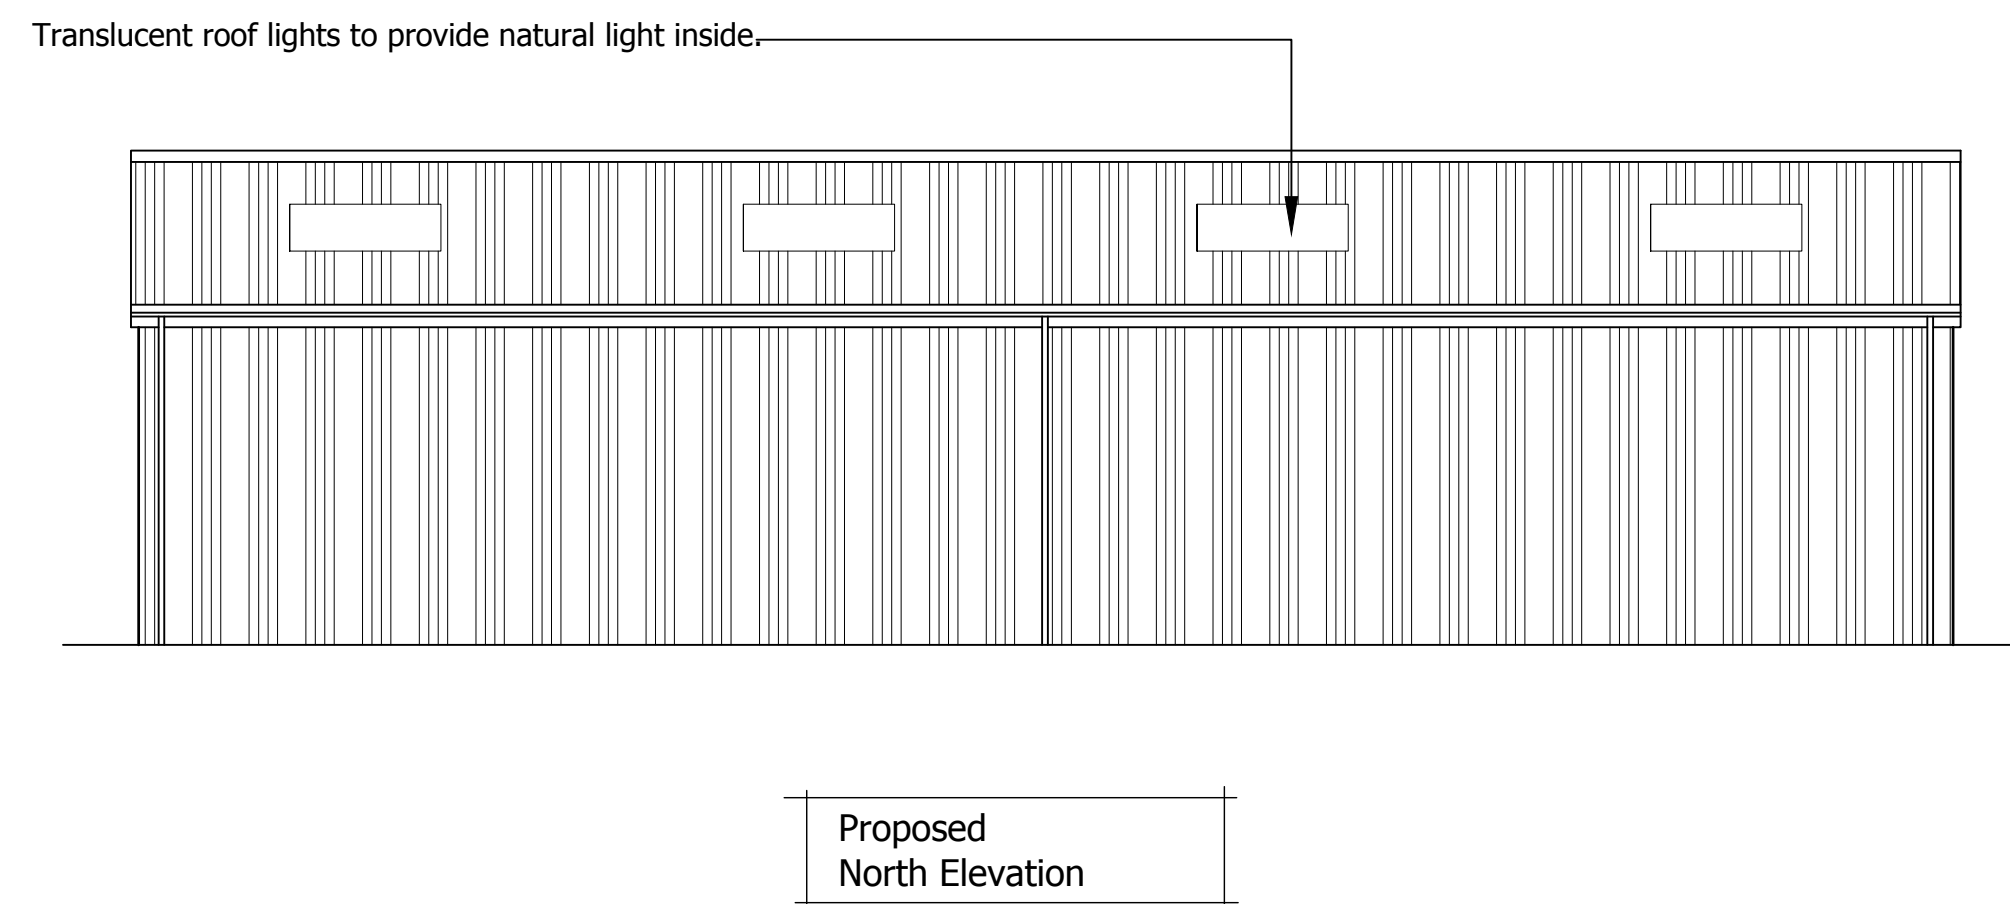
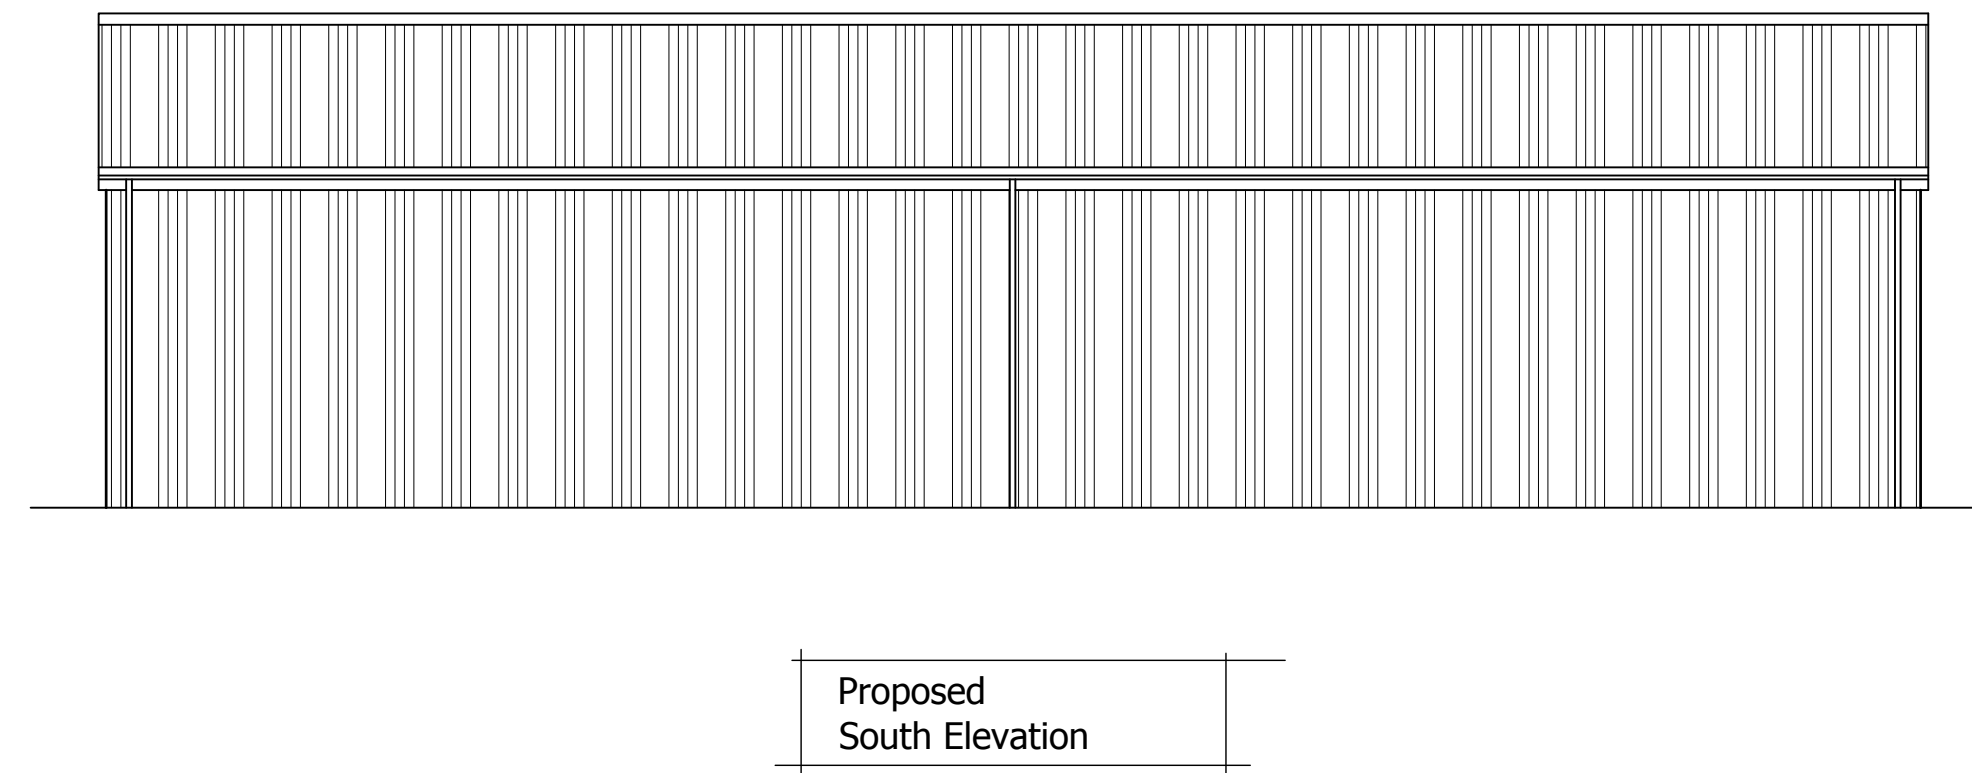
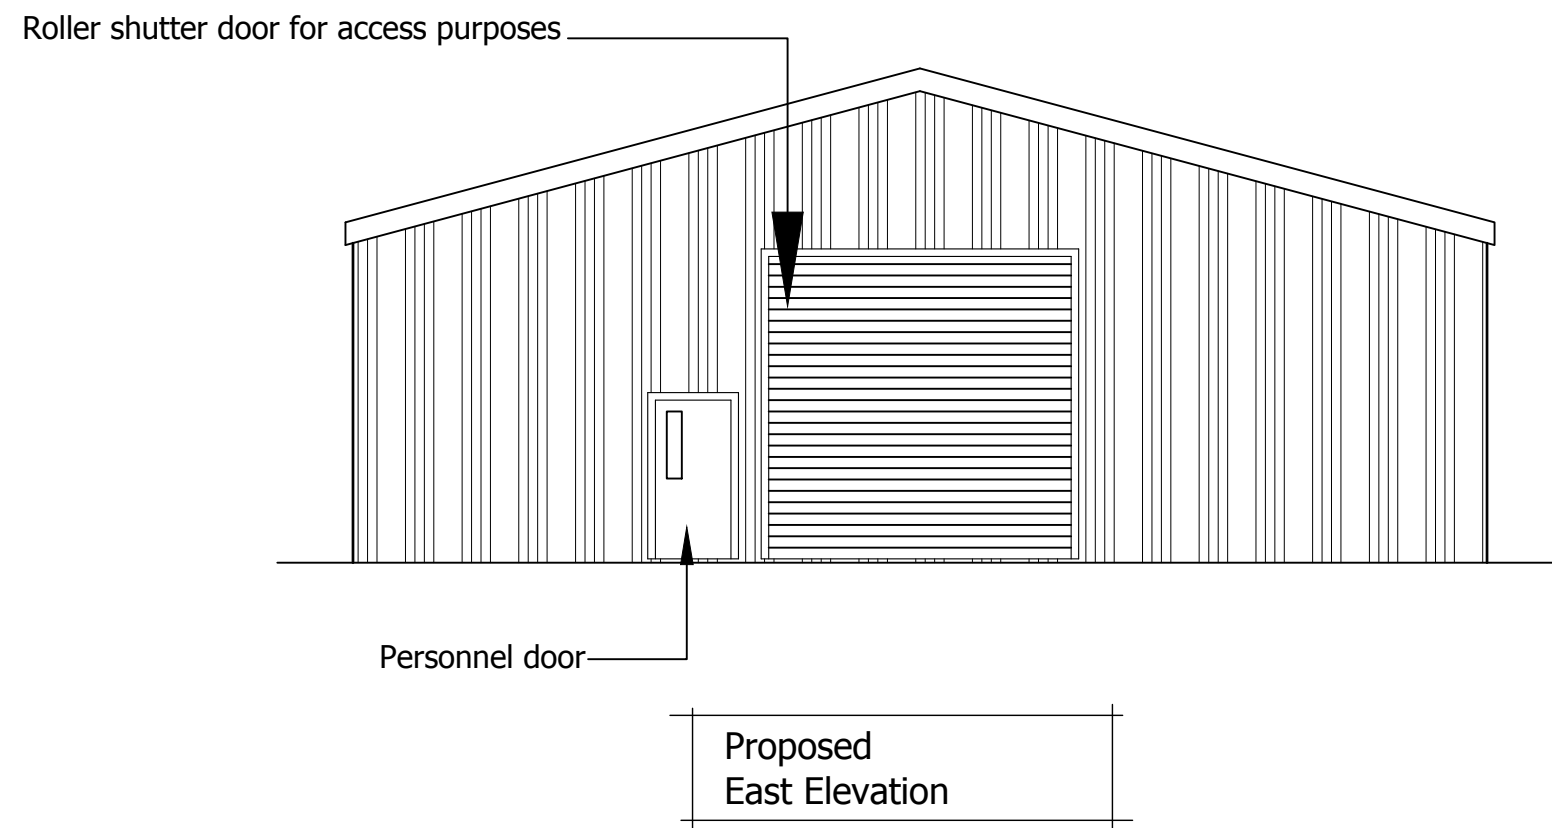
Proposed Ground Floor Plan

[illegible]

 **Portman Surveyors Ltd**
Chartered Building Surveyors

The Studio
Tarporely Business Centre
Nantwich Road
Tarporely
Cheshire CW6 9UT
Tel/Fax: +44 (0)1829 732696
Mobile: +44 (0)7812 021070
e: rob.lee@portmansurveyors.org.uk

Client:	Date:
Mr & Mrs M Wakefield	Sept 2019
Project:	
The Barn, Higher Berse Road, Wrexham. LL11 6PW	
Drawing Title:	Scale:
PROPOSED	1:50
Agricultural Building	Status:
Floor Plan	Planning
Drawing No:	Rev:
A_181_31	-

[illegible]

 Portmans Surveyors Ltd Chartered Building Surveyors	
The Studio Tarporeley Business Centre Nantwich Road Tarporeley Cheshire CW6 9UT Tel/Fax: +44 (0)1829 732696 Mobile: +44 (0)7812 021070 e: rob.lee@portmansurveyors.com	
Client: Mr & Mrs M Wakefield	Date: Sept 2019
Project: The Barn, Higher Berse Road, Wrexham. LL11 6PW	
Drawing Title: PROPOSED Agricultural Building Elevations	Scale: 1:100 Status: Planning
Drawing No: A_181_32	Rev: -