
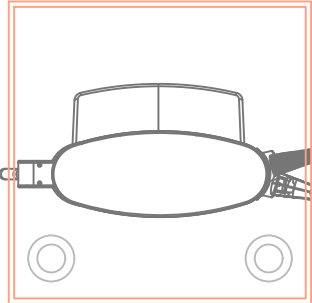


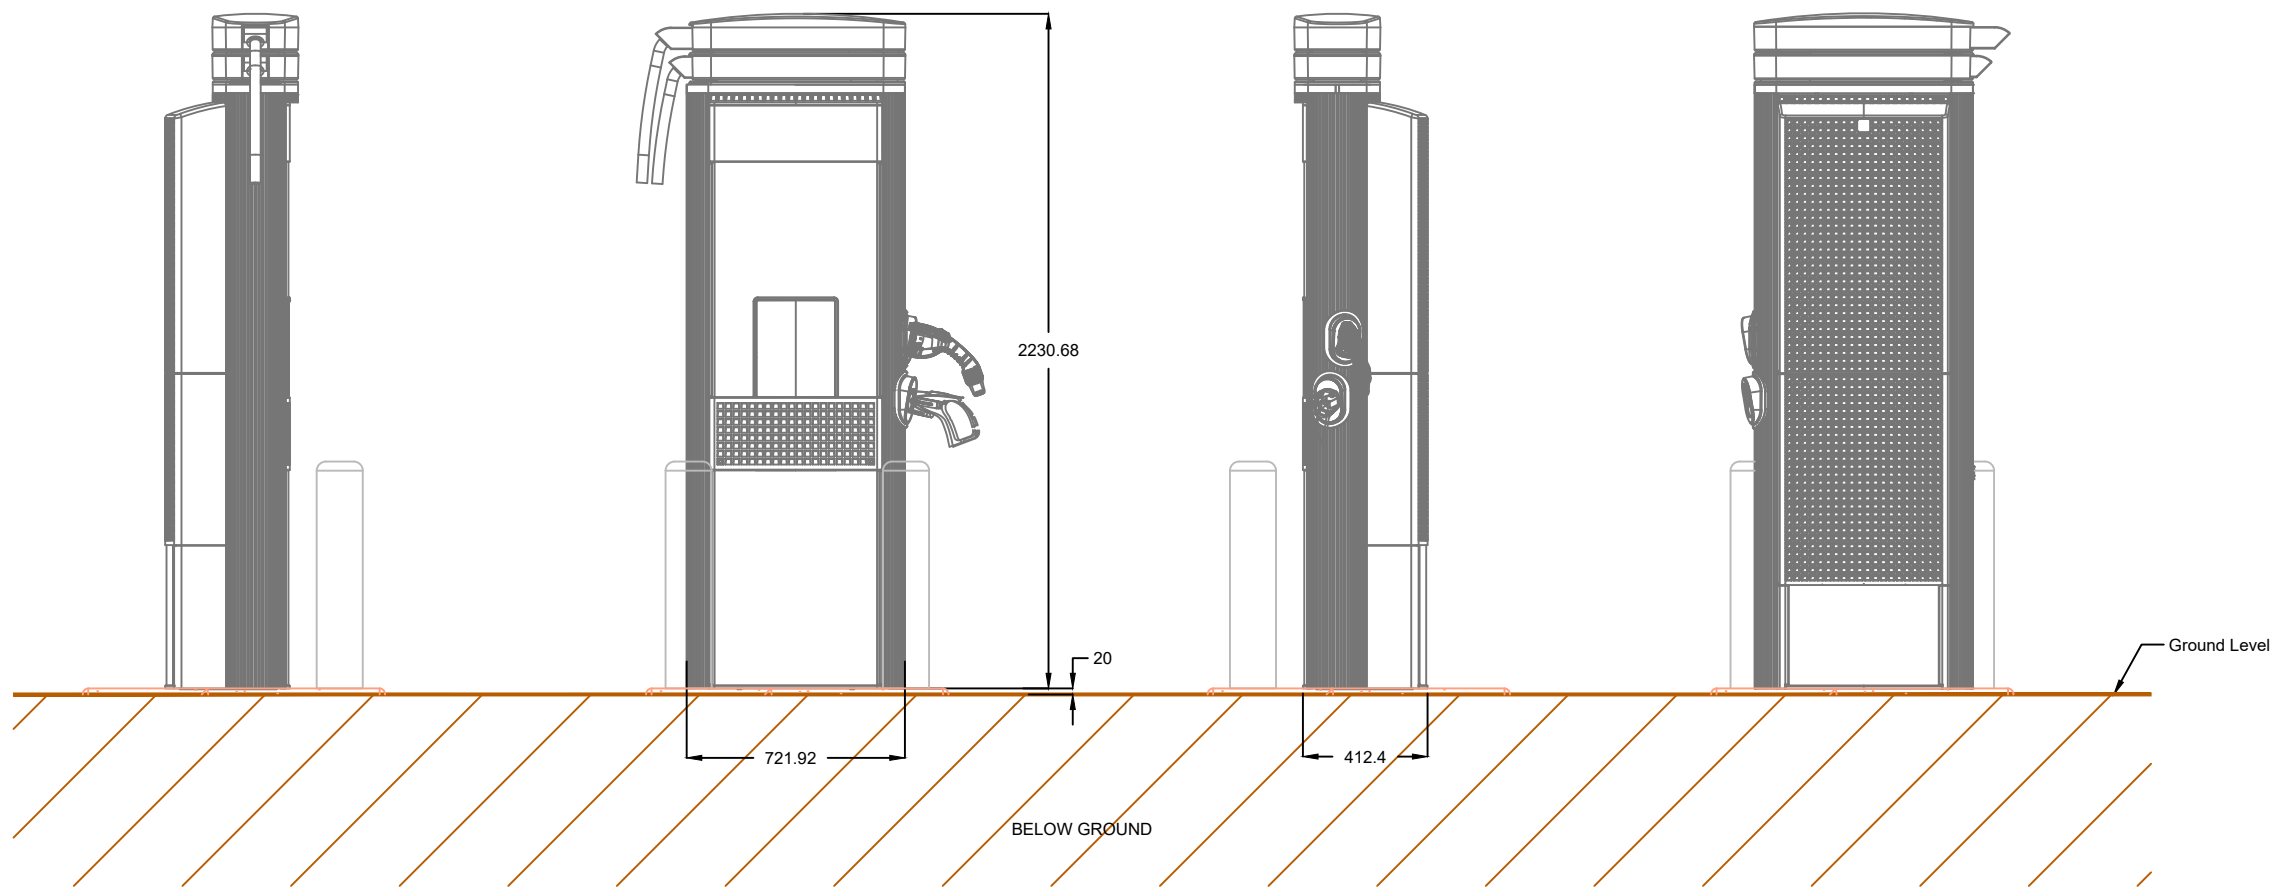


PLAN VIEW

SIDE ELEVATION

FRONT ELEVATION

SIDE ELEVATION

REAR ELEVATION

 

COMMENTS		REV.	DESCRIPTION	REV. BY	APP.	DATE	ADDRESS	PROJECT NAME	INSTAVOLT InstaVolt Ltd, 6 Cedarwood, Crockford Lane, Chineham Park, Hampshire, RG24 8WD © InstaVolt Ltd. 2017	
BASE DETAILS AND ARTWORK/IMAGERY TO BE SITE SPECIFIC.		A	Issued for comment	RK	MT	22/03/17		EQUIPMENT ELEVATIONS		
		B	Equipment models added	RK	MT	12/04/17		DRAWING TITLE		
		C	Feeder Pillar removed and base details amended	RK	MT	16/05/17		CHARGEPOINT EXPRESS 250 (WITH BOLLARDS)		
FOR FURTHER DETAILS PLEASE REFER TO MANUFACTURERS SPECIFICATIONS		D	Base details amended	RK	MT	01/06/17		DRAWING NO.	001_01	REV. G
		E	Base details updated after structural engineer review	RK		04/08/17				
		F	Rear elevation added	RK	PH	10/04/18				
SCALE (@A3) 1:25	DRAWN BY RK	G	Base details removed	RK	MT	16/07/19				