





Front Elevation 1:100

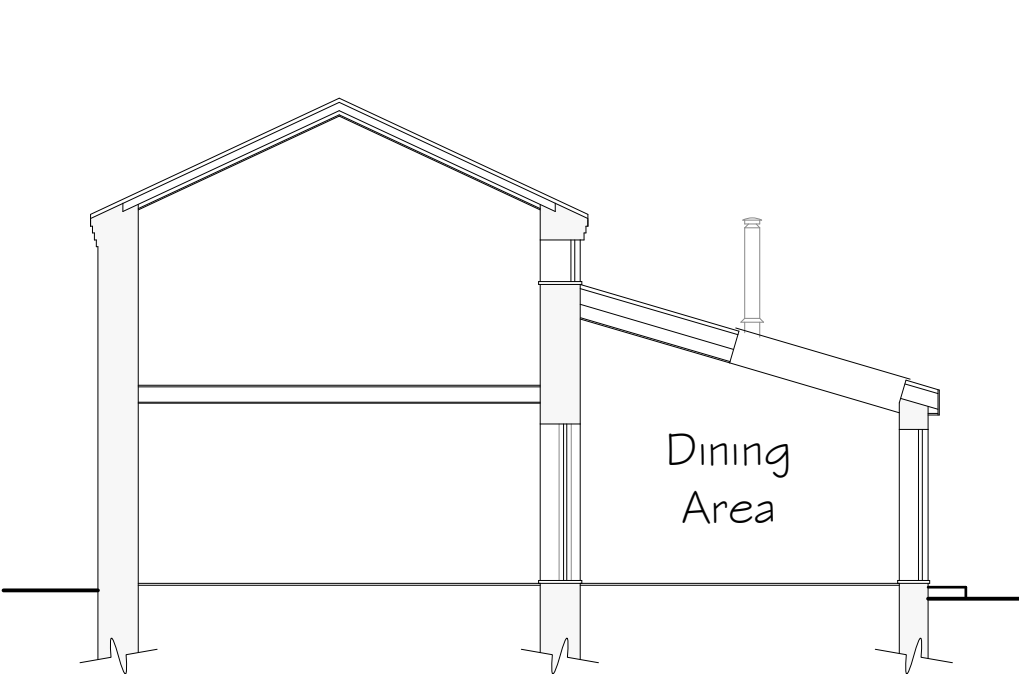


Side Section 1:100



Rear Elevation 1:100

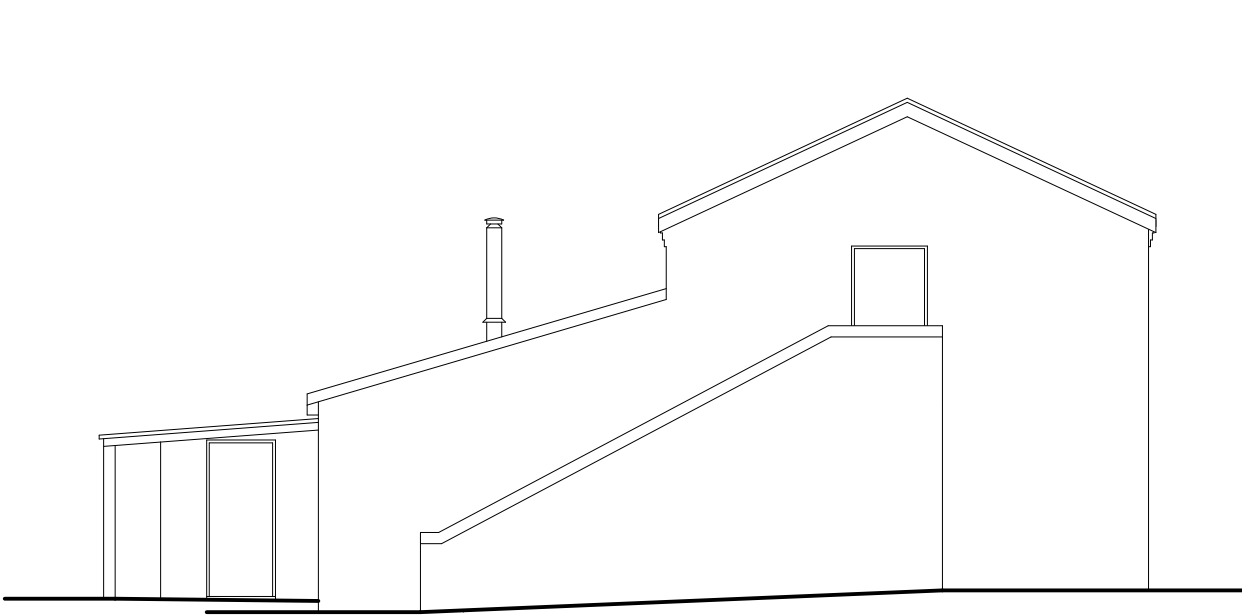

Side Elevation 1:100

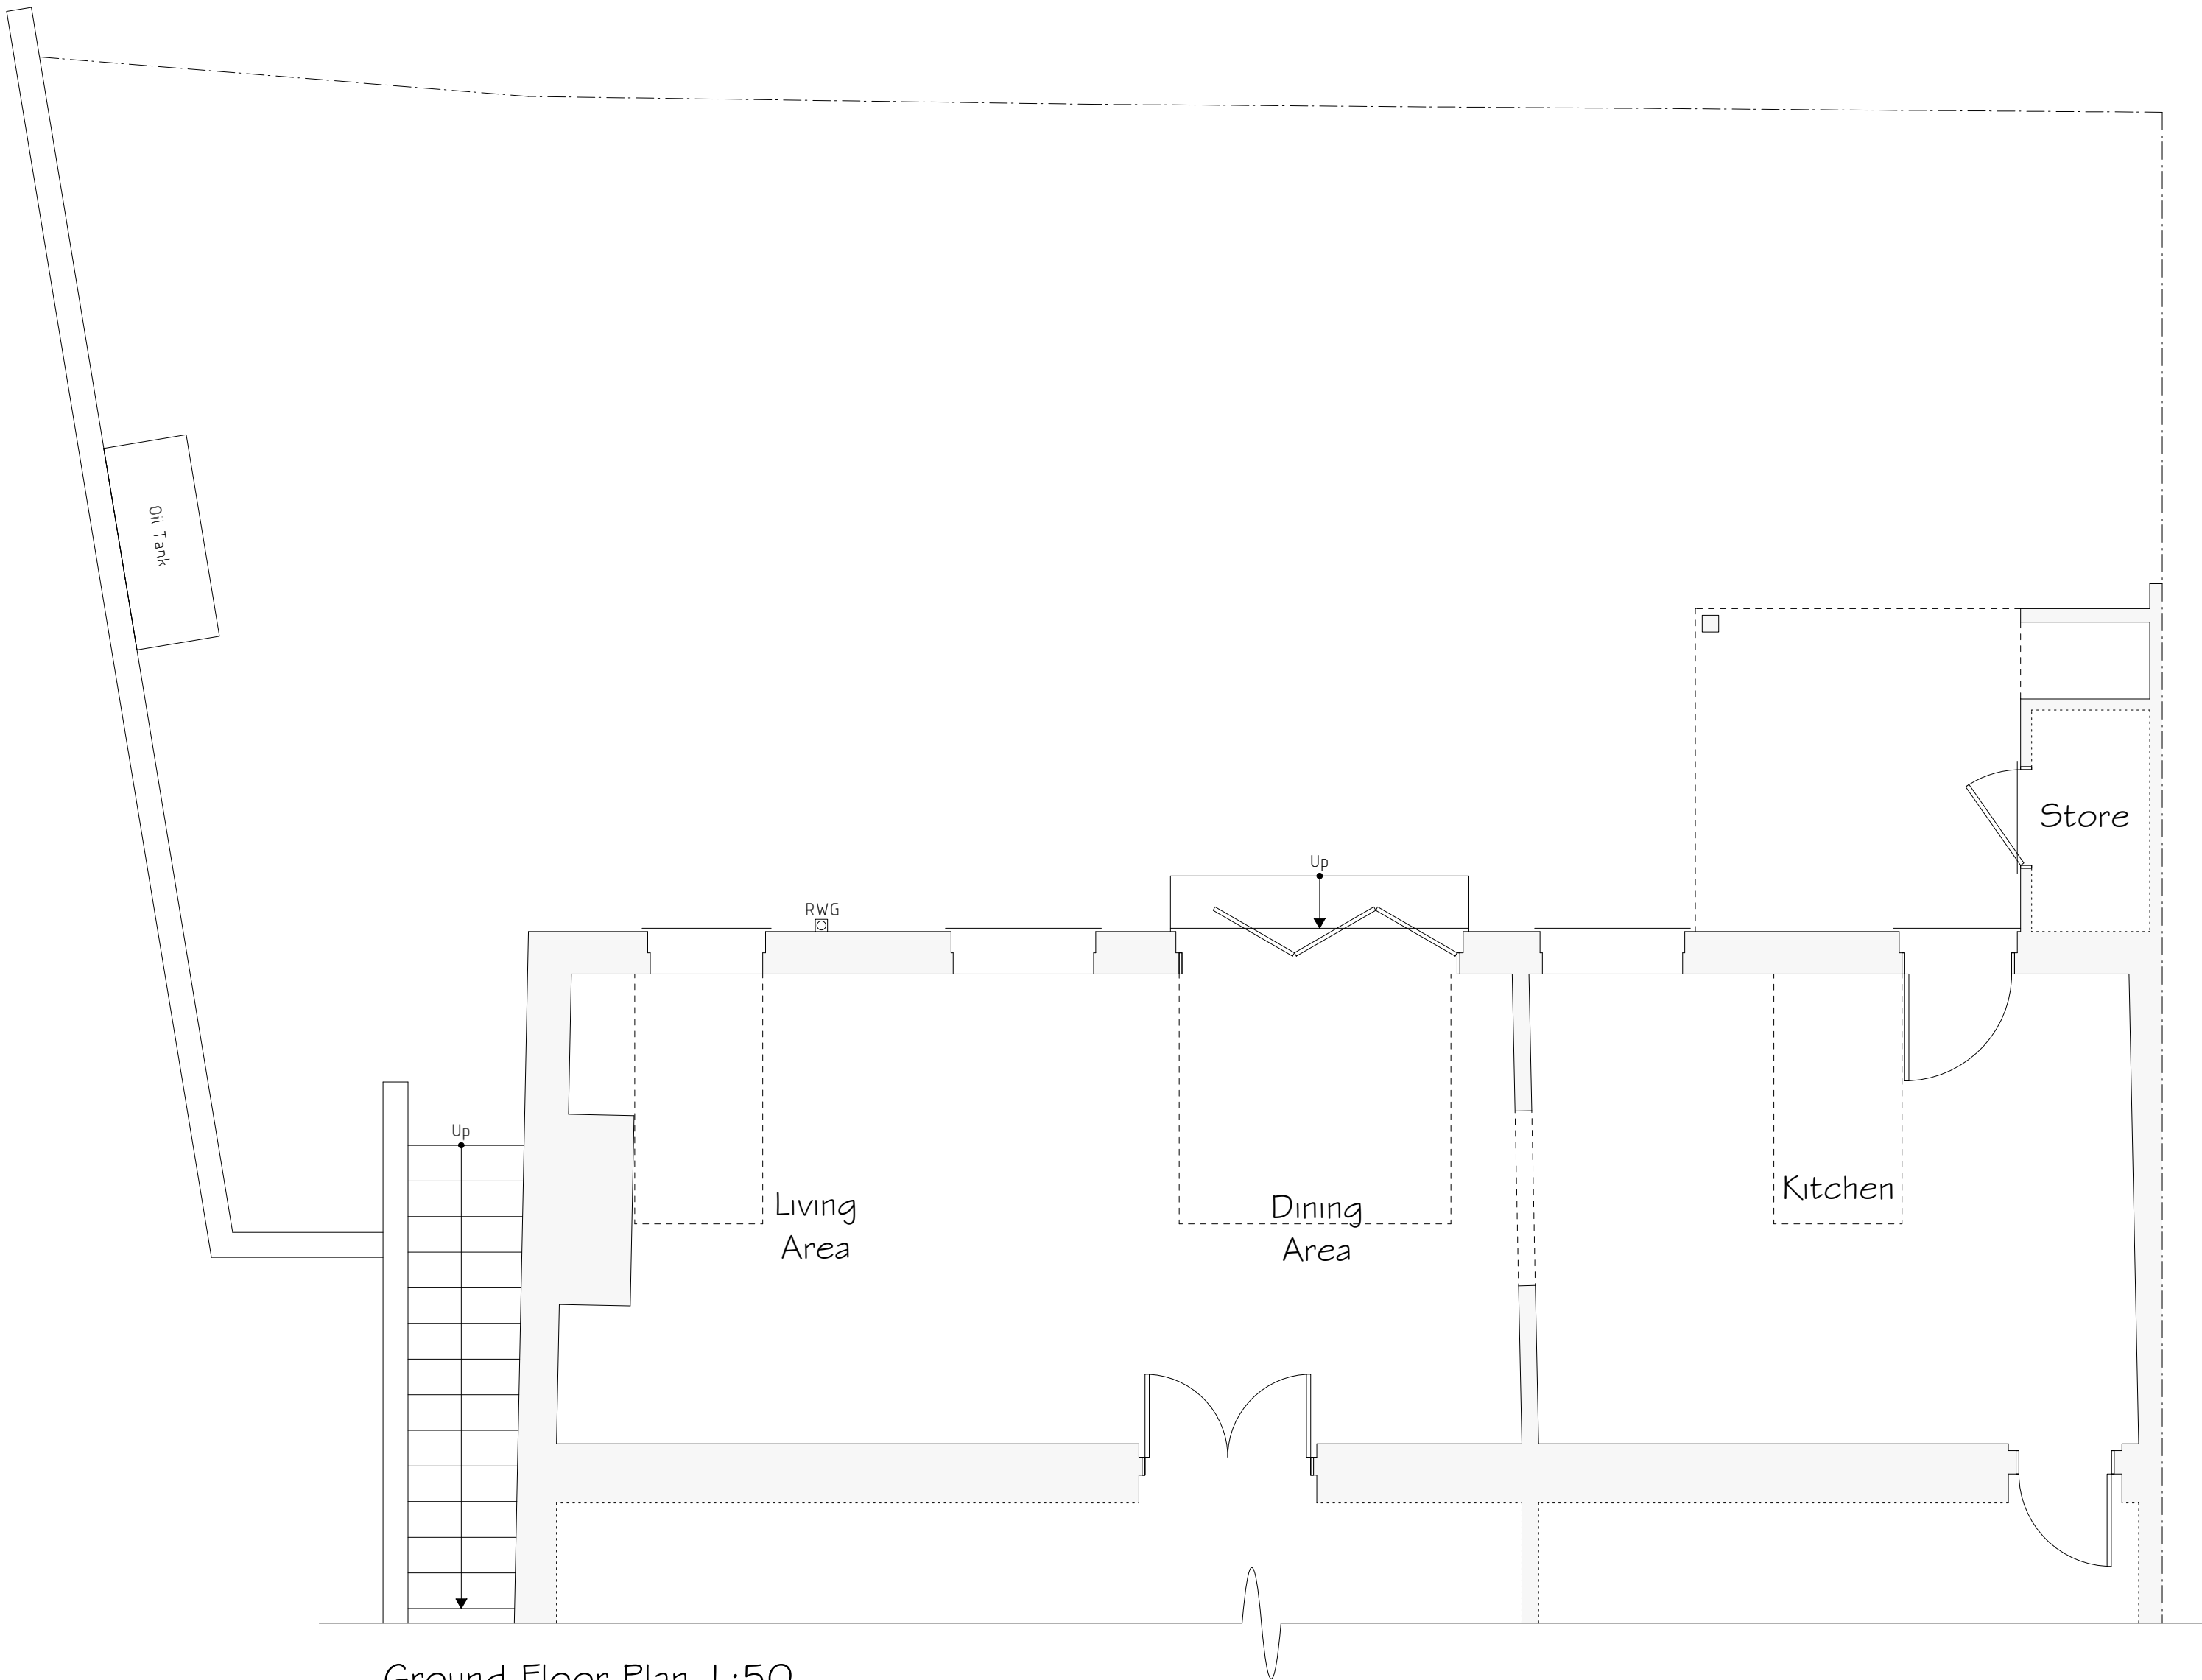

Ground Floor Plan 1:50

| Services Key |                                          |  |  |
|--------------|------------------------------------------|--|--|
|              | Existing Rain Water Gully (RWG) Position |  |  |

| Rev | Date | Detail | Initial |
|-----|------|--------|---------|
|     |      |        |         |
|     |      |        |         |
|   |                                |
|---|--------------------------------|
| Project:<br>Proposed Alterations to,<br>North Farm,<br>Crab Mill Farm, Knolton,<br>Overton, LL13 0LE. |                                |
| Title:<br>Existing                                                                                    | Scale: (A1)<br>1:50 &<br>1:100 |

|                          |                    |
|--------------------------|--------------------|
| Drawn By:<br>E.M.Jackson | Date:<br>July 2020 |
|--------------------------|--------------------|

|                         |                  |
|-------------------------|------------------|
| Drawing No:<br>LO86/001 | Sheet:<br>1 of 1 |
|-------------------------|------------------|

Office 3K4,  
Redwither Business Tower,  
Wrexham, LL13 9XT  
Tel: 01978 356500  
www.blueprintarchitectural.com  
© copyright all rights reserved