




Front Elevation
1 : 100



Side Elevation 2
1 : 100

- Materials**
- White render
 - Stonework
 - Slate roof tiles
 - Horizontal timber boarding
 - Vertical timber boarding

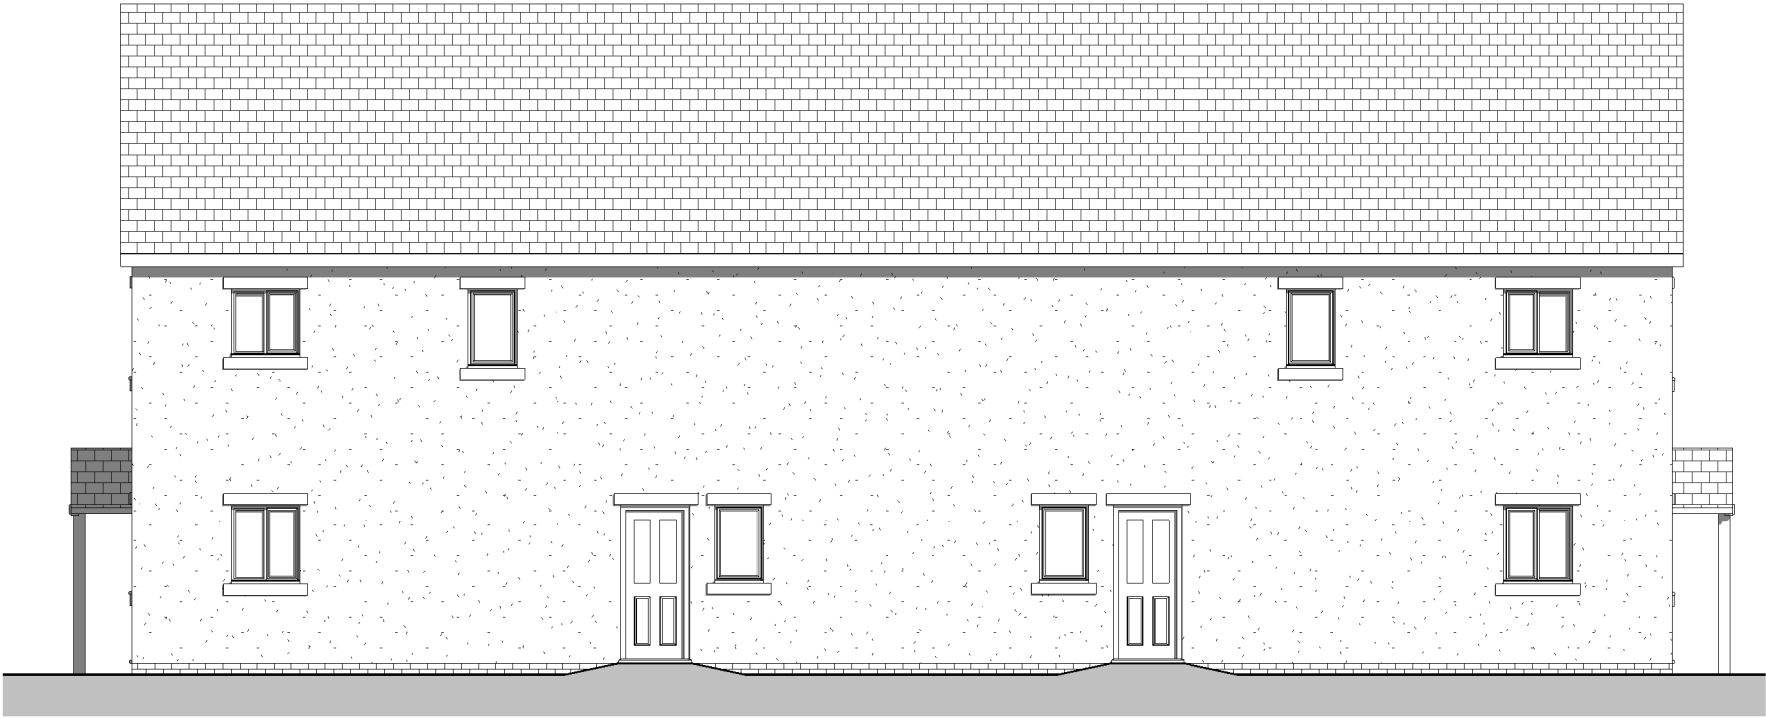

Rear Elevation
1 : 100



Side Elevation
1 : 100

REV	DESCRIPTION	BY	DATE
OFF THE WALL ARCHITECTURAL SERVICES OFF THE WALL - Architectural Services 1 The Woodlands, Chester Road Gresford, Wrexham, LL12 8NU Instagram: offthewall_architectural phone: 07772 113 971 email: cathy@offthewallarchitectural.com			
CLIENT: Steggles Property Management			
ADDRESS: Engedi Chapel, Brymbo			
STAGE: Planning Application			
TITLE: Proposed Elevations			
SCALE AT A3: 1 : 100	DATE: 05/01/21	DRAWN: LJ	CHECKED: CO
PROJECT NO: OTW1164	DRAWING NO: PL03	REVISION:	