



FRONT ELEVATION

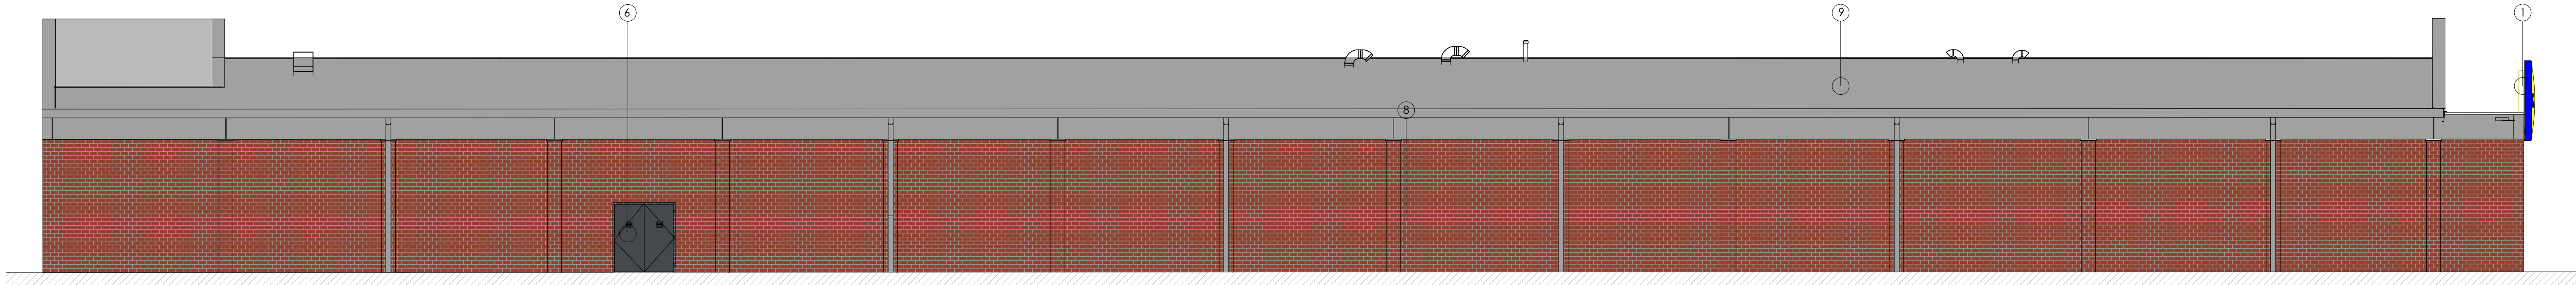

REAR ELEVATION

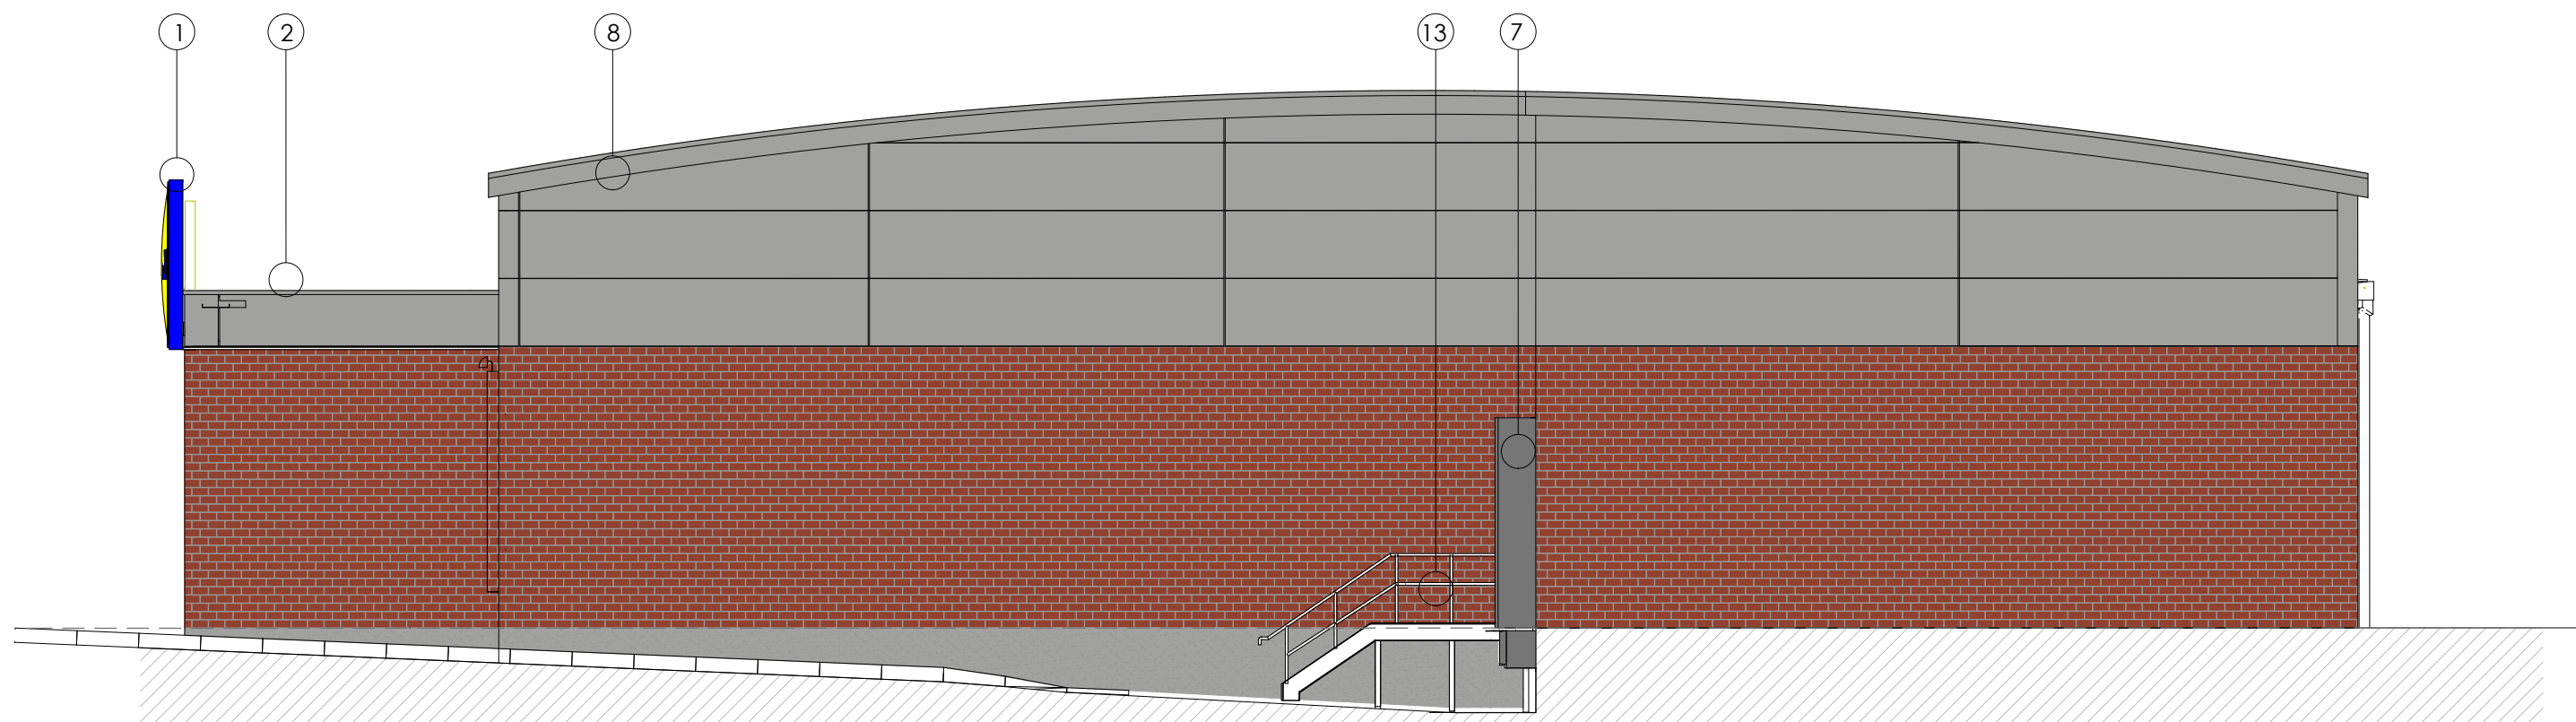

SIDE ELEVATION

PROPOSED MATERIALS FINISHES
DRAWING TO BE READ IN CONJUNCTION WITH LIDL SPECIFICATION.
MATERIALS INDICATED ARE ILLUSTRATIVE ONLY AND MAY NOT MATCH THE FINAL FINISH.

- 1 NEW LIDL SIGNAGE INTERNALLY ILLUMINATED 2500mm X 2500mm
- 2 PARAPET CLADDING COLOUR SILVER RAL 9006
- 3 STAINLESS STEEL TROLLEY BAYS/RAILS
- 4 PROPOSED FULL HEIGHT CURTAIN WALL GLAZING COLOUR GRAPHITE GREY RAL 7024
- 5 PROPOSED WELFARE WINDOW COLOUR GRAPHITE GREY RAL 7024
- 6 PROPOSED DOORS/MOE DOORS/ UTILITY ROOM COLOUR GRAPHITE GREY RAL 7024
- 7 PROPOSED DELIVERY DOCK SECTION DOOR COLOUR GRAPHITE GREY RAL 7024 WITH DOCK SHELTER
- 8 NEW METAL CLADDING TO SOFFITS, FACIAS, NEW TRIMS, FLASHING, GUTTERS AND RWP COLOUR SILVER RAL 9006 150 Ø RWPS TO HAVE ANTI CLIMB GUARDS
- 9 PROPOSED COMPOSITE ROOF CLADDING TO BE INSTALLED TO MATCH SURROUNDING AREA. COLOUR: GREY RAL 7024.
- 10 HGV BOLLARD 1500mm HIGH BLACK AND YELLOW
- 11 WALL MOUNTED BILLBOARDS SHOWN INDICATIVELY SUBJECT TO SIGNAGE APPROVAL
- 12 GALVANISED SHEFFIELD CYCLE STANDS
- 13 GALVANISED STAINLESS STEEL DRIVERS STAIRS

- BRICKWORK WALLS & PIERS(RUABON RED BRICK OR SIMILAR)
- HIGH LEVEL CLADDING PANELS IN RAL 9006
- TIMBER CLADDING

C	01.08.19	UPDATED IN LINE WITH PLANNERS COMMENTS	
B	05.06.19	CLADDING PANELS REMOVED, RENDER ADDED, HIGH LEVEL WINDOWS ADDED & BRICKWORK PIERS/TROLLEY BAY WALL BUILDING ALTERED TO LIDL REQUEST	GAP
A	22.03.19		GAP
Rev	Date	Description	Issued by Checked by

Amendments

STATUS: PLANNING

Client
LIDL GREAT BRITAIN LTD -
RUNCORN, WA7 1SE
Project
BODHYFRYD, WREXHAM

Title
PROPOSED ELEVATIONS

Job No. 16055
Drawing No. AD 113_REV C
Drawn by GAP
Checked by ---
Date JUNE 2018
Scale 1:100
Sheet A1



One Design Architectural Services Ltd
Unit 1, Merchants Quay,
Phase II, Ashley Lane, Shipley
West Yorkshire, BD17 7DB
0 1 2 7 4 5 9 1 1 8 8
www.onedesignarchs.com
mail @ onedesignarchs.com

Registered in England and Wales Co No. 8355643

ONE DESIGN
ARCHITECTURAL SERVICES

0 5m 10m
SCALE 1:100 @ A1