


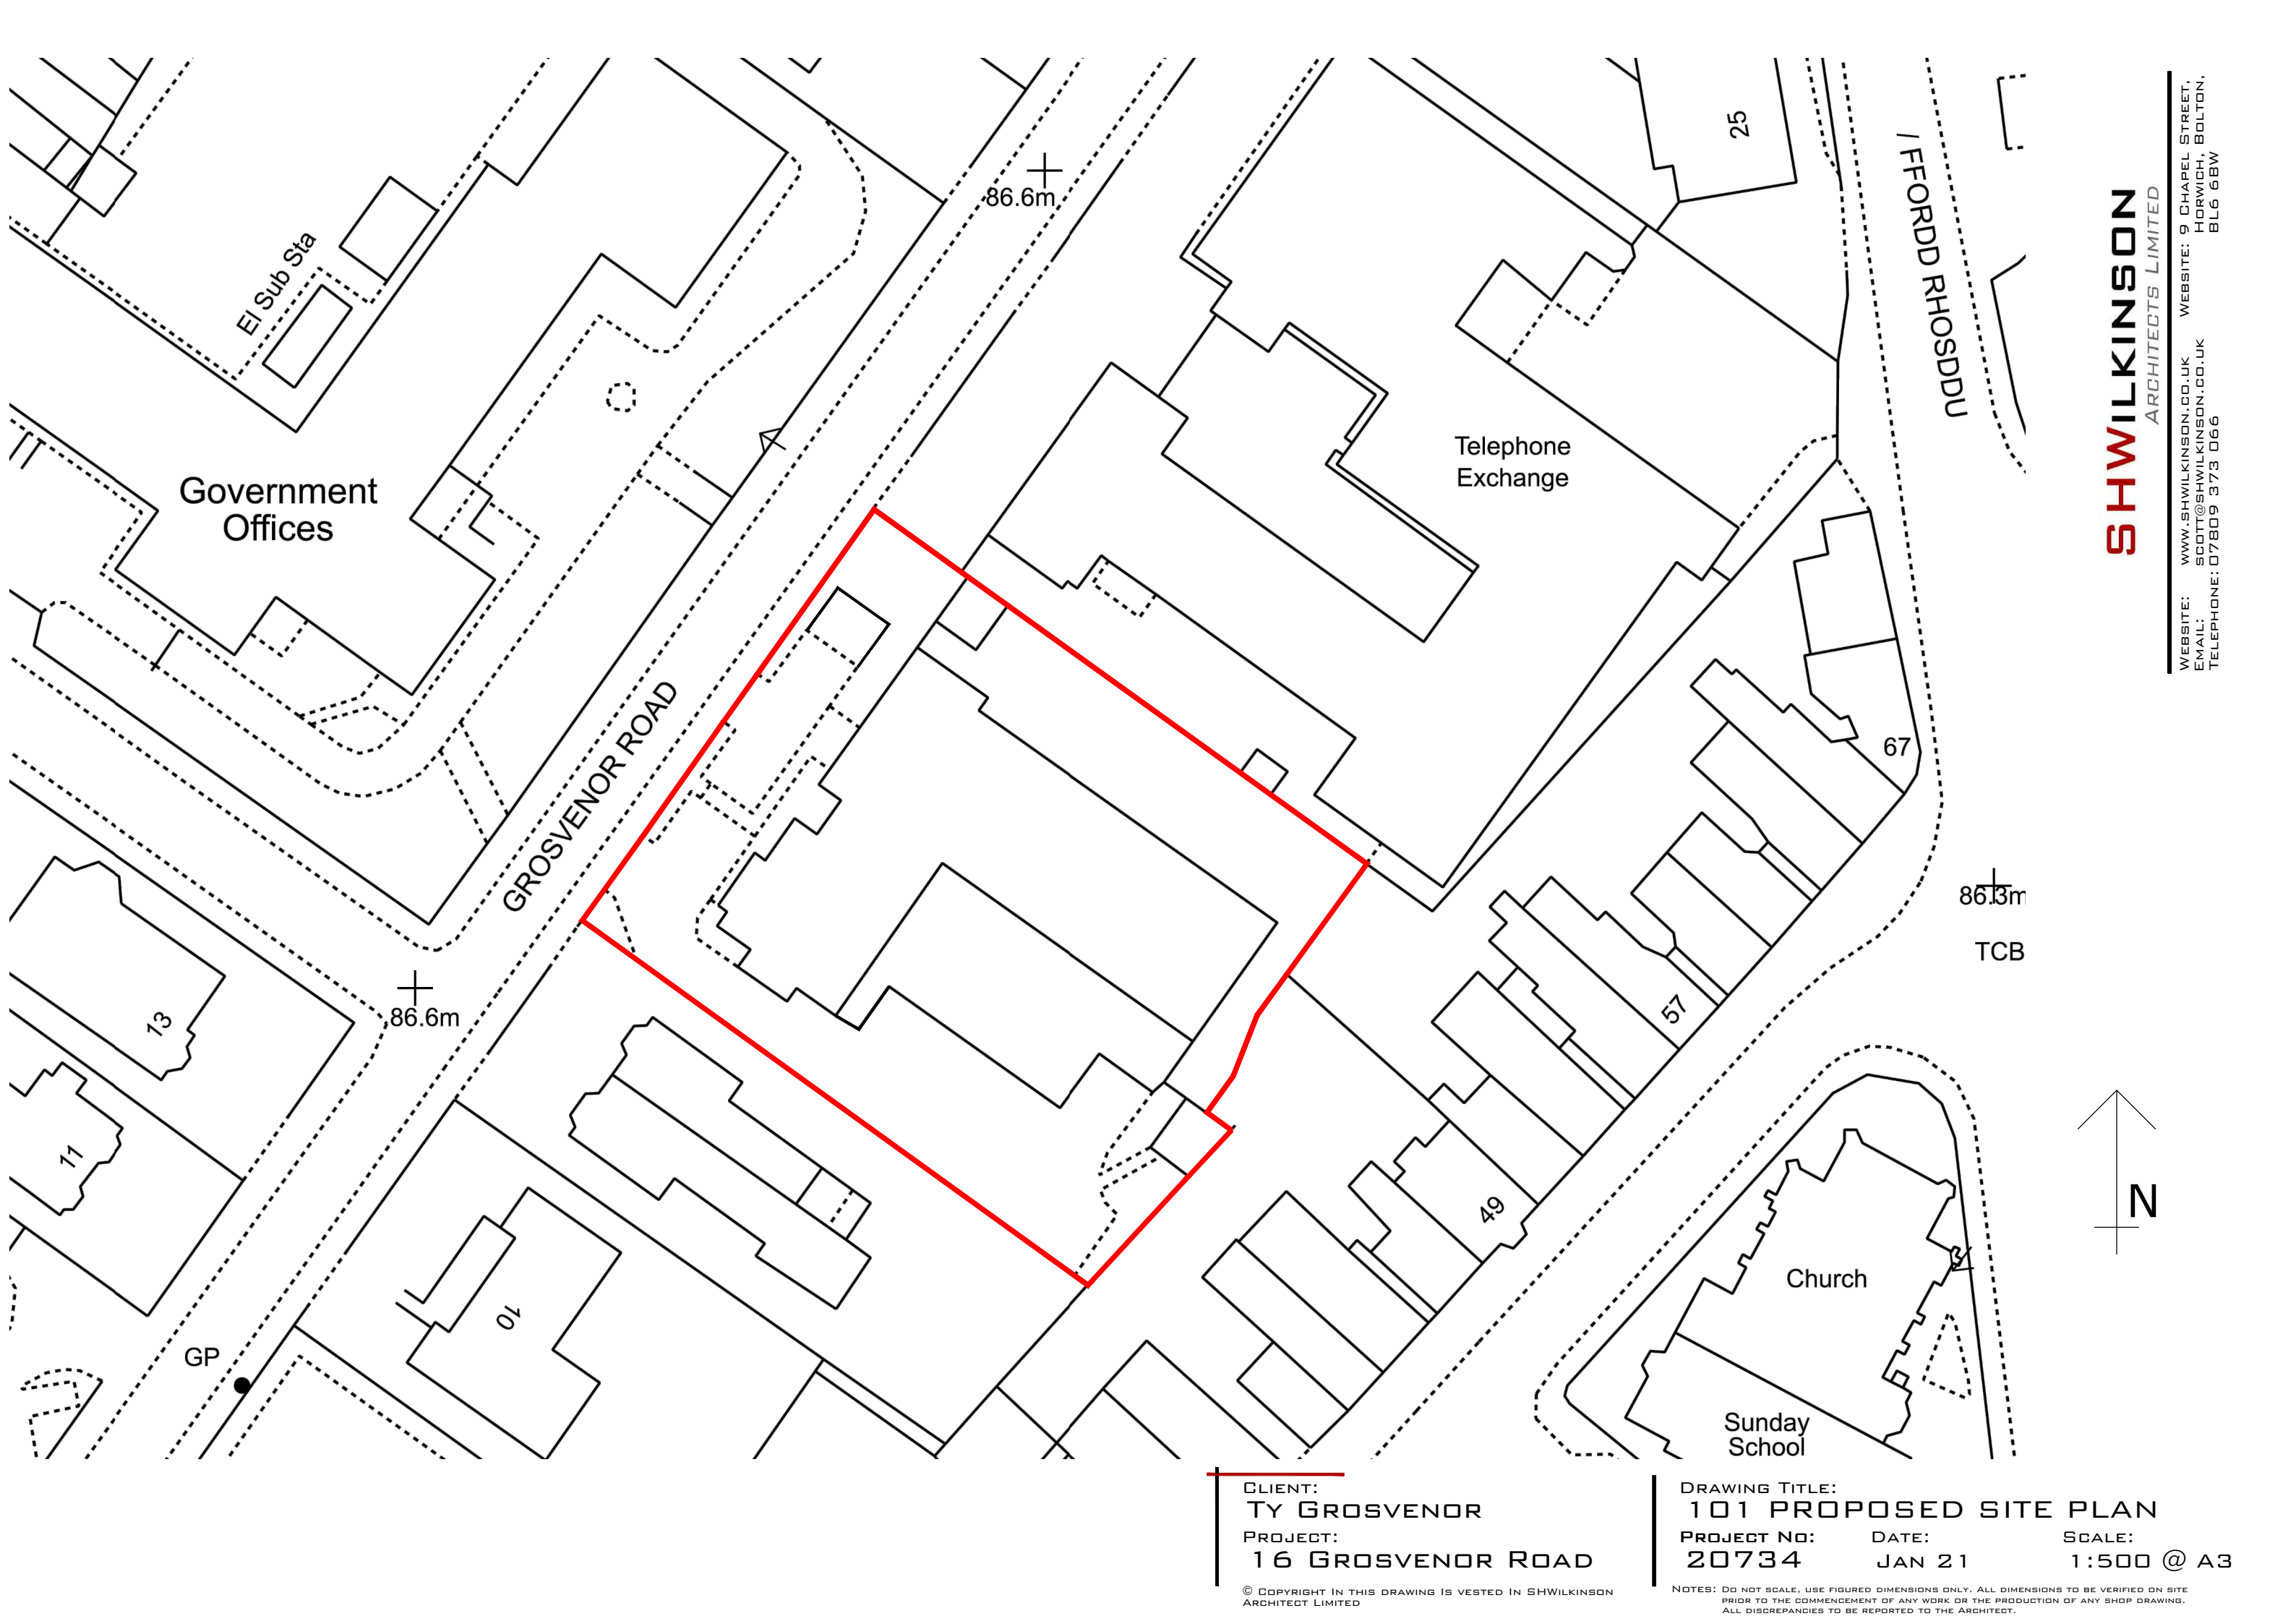

CLIENT:
TY GROSVENOR
PROJECT:
16 GROSVENOR ROAD

DRAWING TITLE:
101 PROPOSED SITE PLAN
PROJECT NO: **20734** DATE: **JAN 21** SCALE: **1:500 @ A3**

© COPYRIGHT IN THIS DRAWING IS VESTED IN SHWILKINSON ARCHITECT LIMITED
NOTES: DO NOT SCALE, USE FIGURED DIMENSIONS ONLY. ALL DIMENSIONS TO BE VERIFIED ON SITE PRIOR TO THE COMMENCEMENT OF ANY WORK OR THE PRODUCTION OF ANY SHOP DRAWING. ALL DISCREPANCIES TO BE REPORTED TO THE ARCHITECT.