


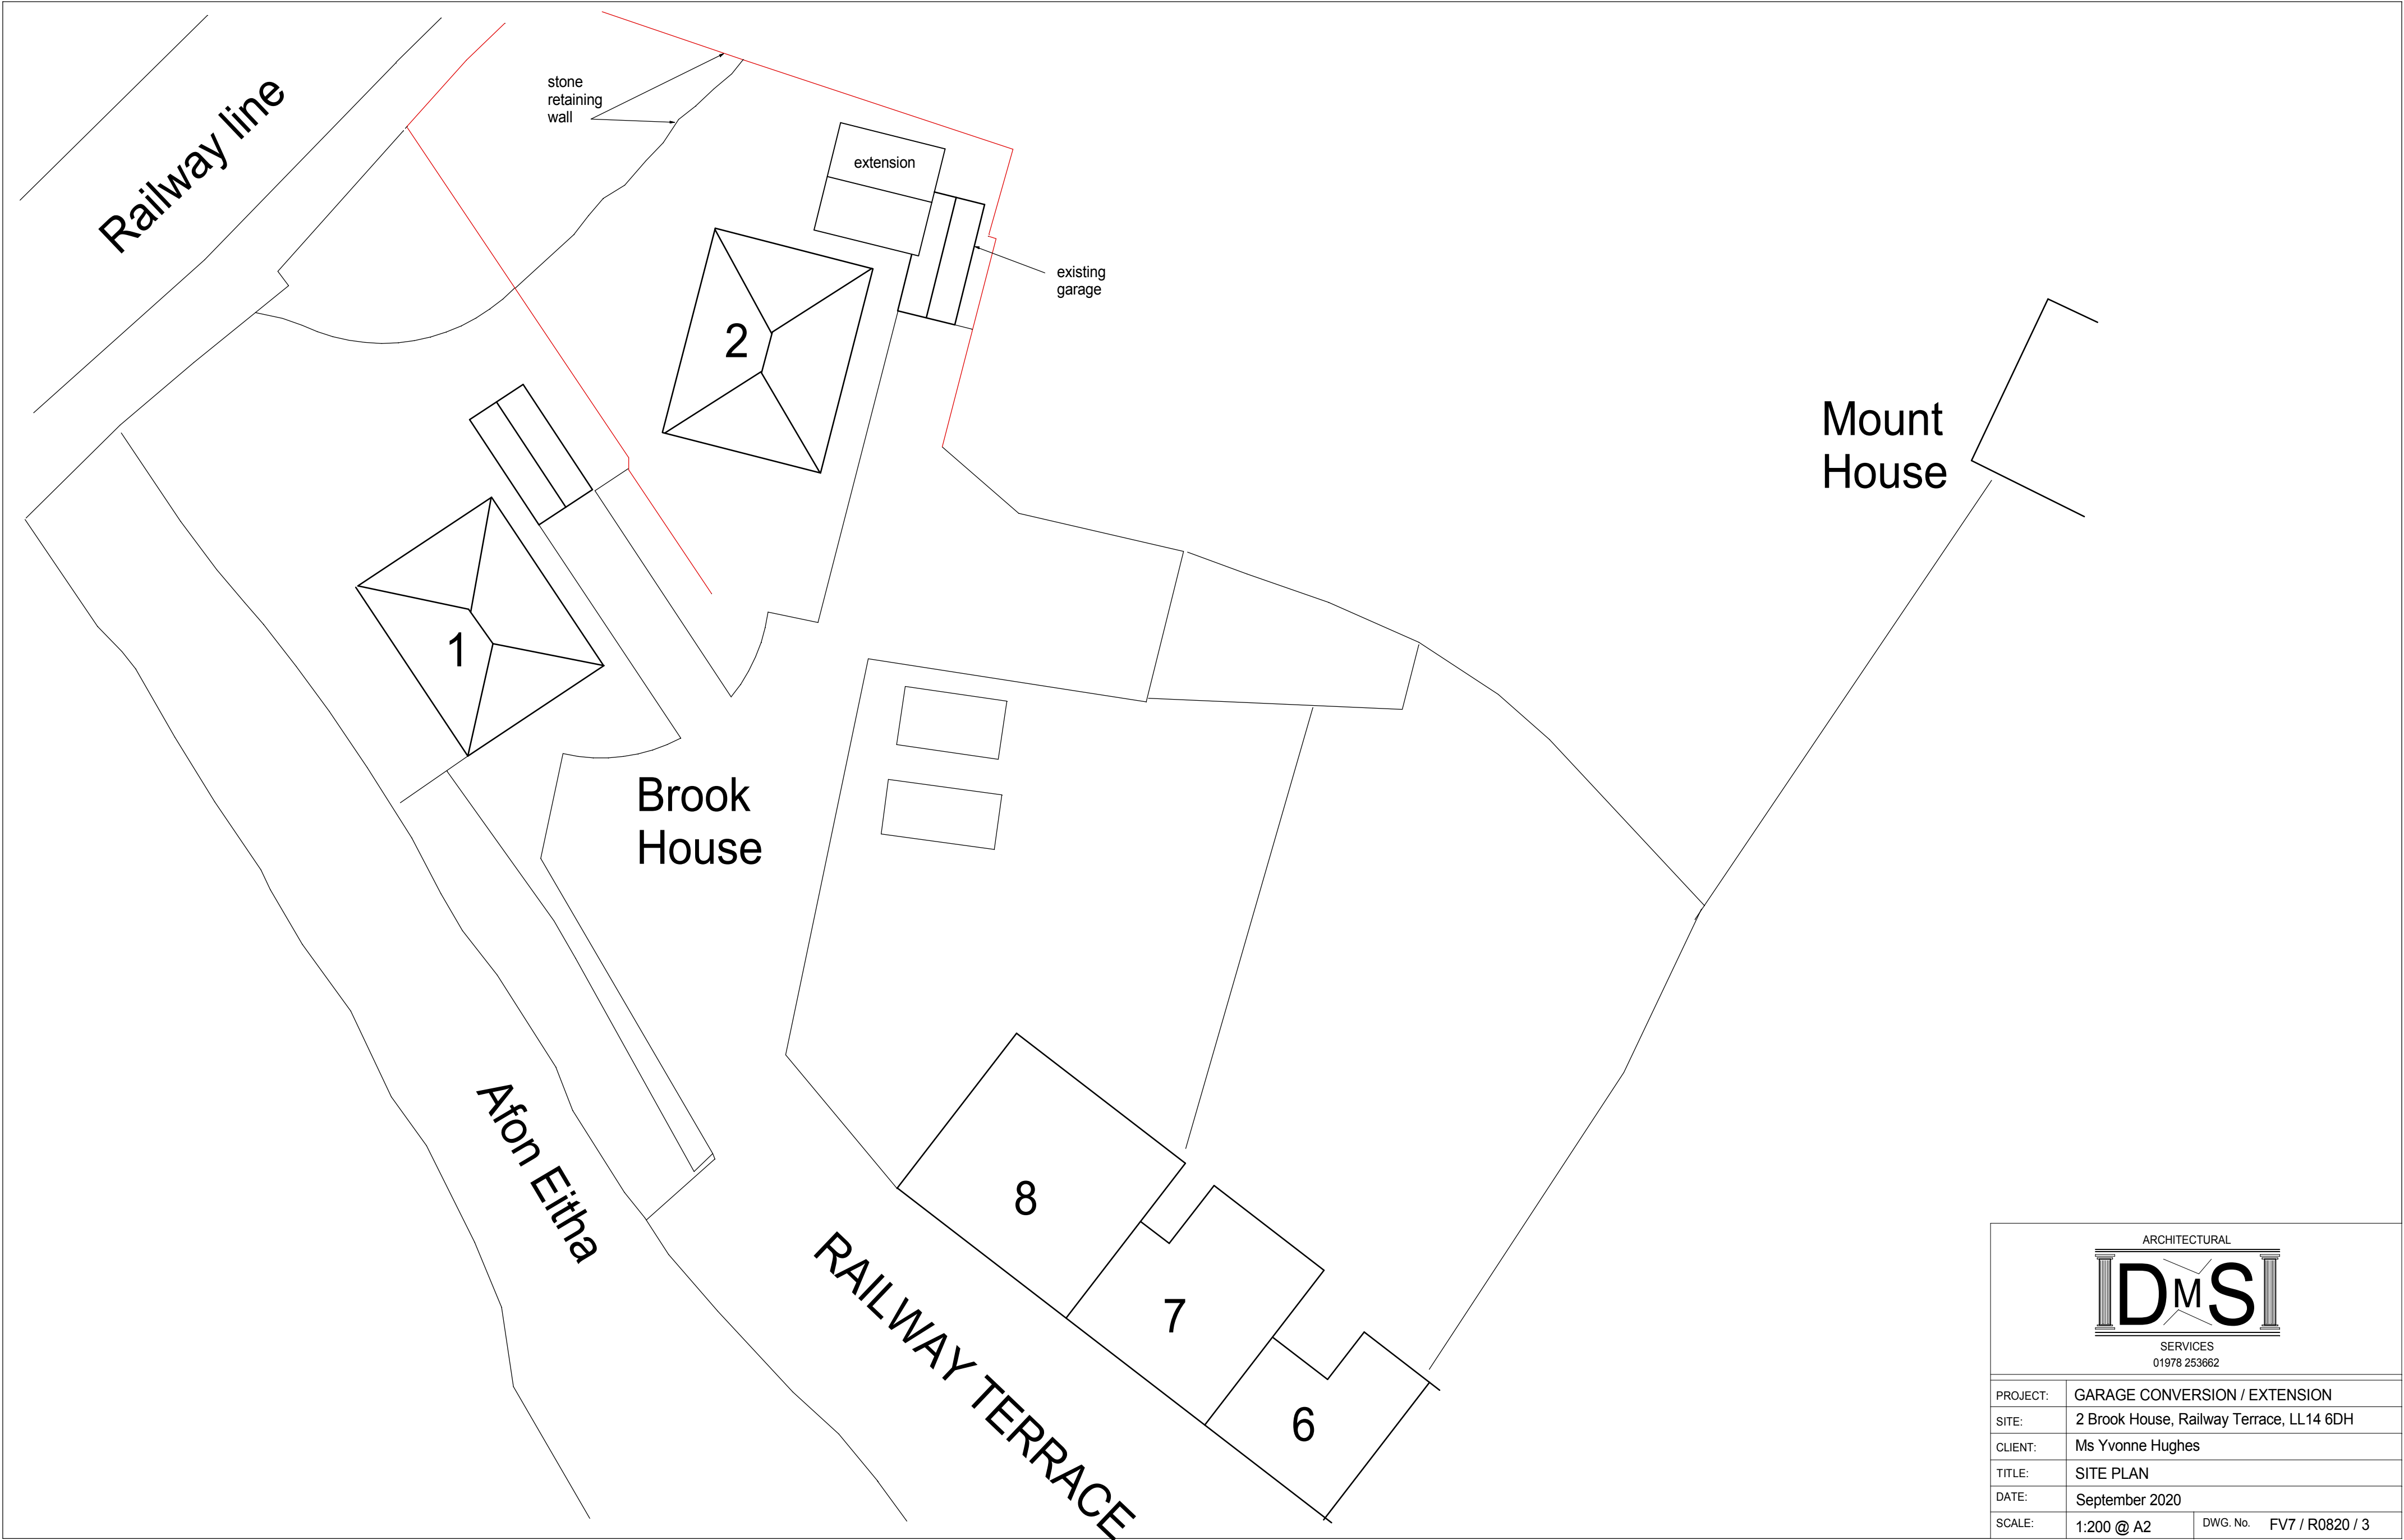

ARCHITECTURAL IDMS SERVICES 01978 253662		
PROJECT:	GARAGE CONVERSION / EXTENSION	
SITE:	2 Brook House, Railway Terrace, LL14 6DH	
CLIENT:	Ms Yvonne Hughes	
TITLE:	SITE PLAN	
DATE:	September 2020	
SCALE:	1:200 @ A2	DWG. No. FV7 / R0820 / 3