


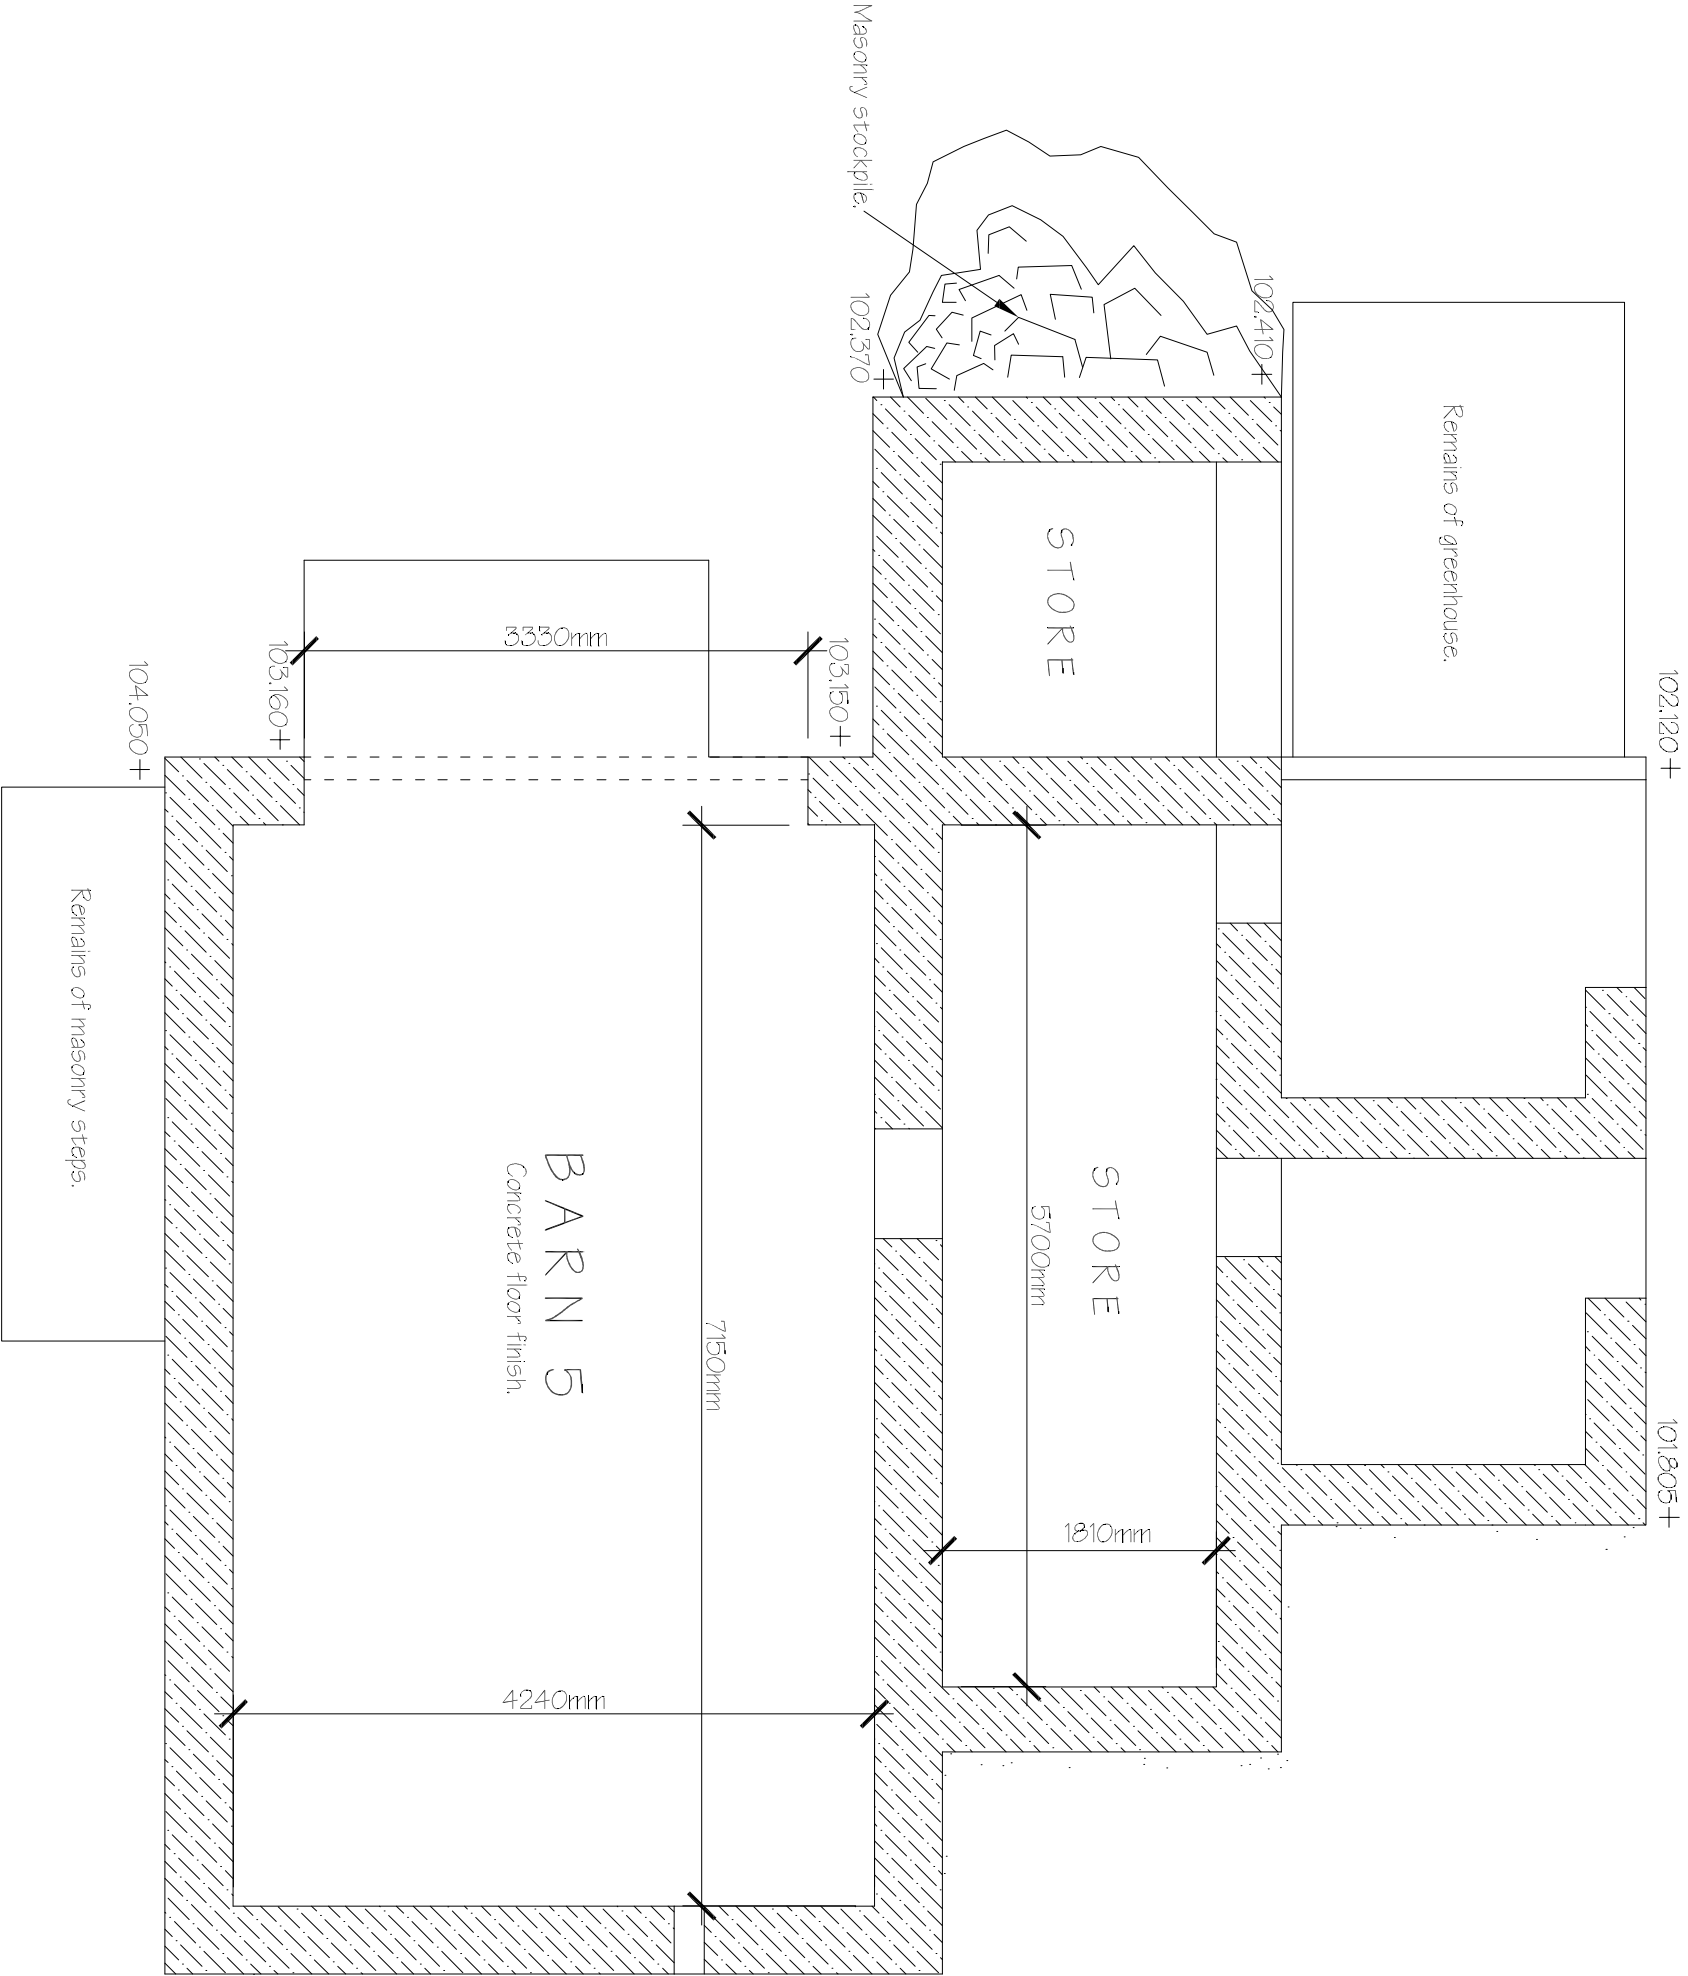

Existing Ground Floor Plan

Scale 1:50 @ A3

Rev.	Date	Description	Drawn
Client: Mr & Mrs Little			
Project: Barn Conversion at Wern Tower Cottage, Pontfadog LL20 7AT			
Drawing Title: Existing Ground Floor Plan			
Drawn	DB	Checked	Status P.P.
Date:	28-11-20	Scale:	1:50 @ A3
Dwg No:	EXGF	Rev:	/