


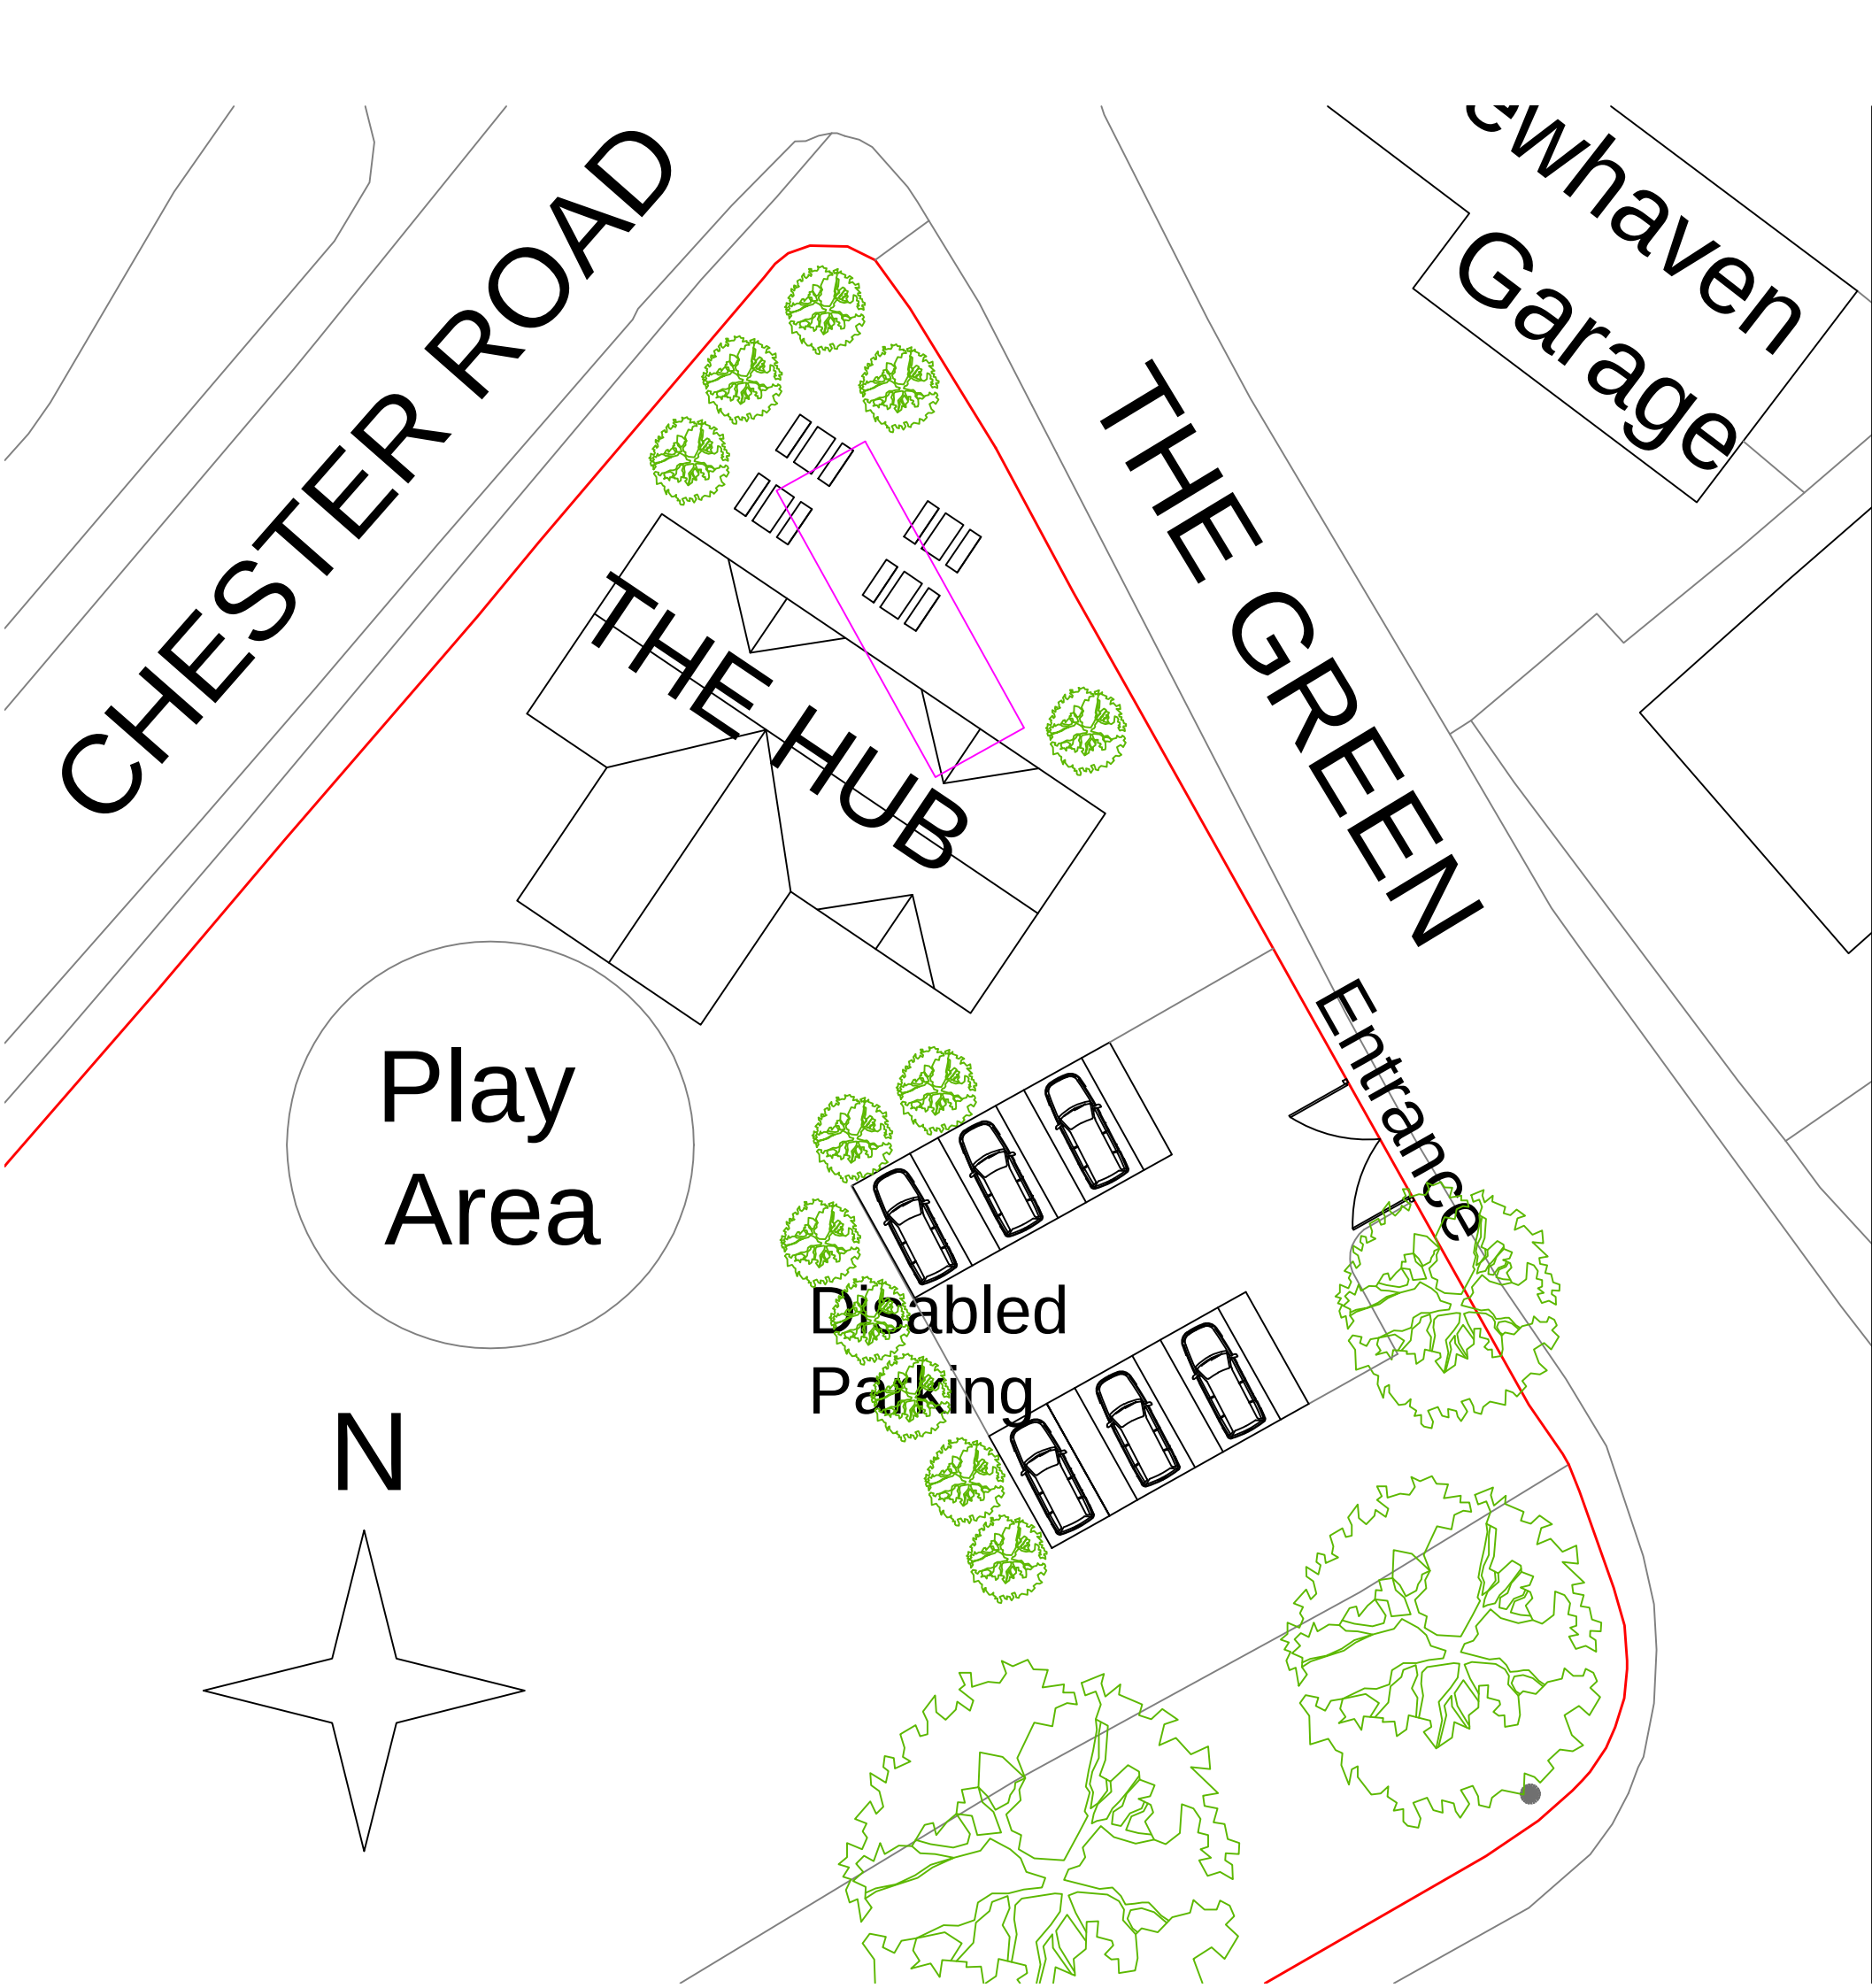

Note: Parking area to be permeable
tarmac on plastic base so that tree
roots are not damaged.

Key:
Seating Area: 
Existing WC block: 

Clients: Hwb Yr Orsedd	
The Green, Rossett, LL12 0EY	
Proposed Block Site Plan	
Scale: 1:250 on A3	These plans are for planning application only.
GBS Design Services	Tel: 07918 638 510 E: glawrencebrown@aol.com
2 November 2020 Geoff Brown MCIAT	