





Front Elevation 1:100

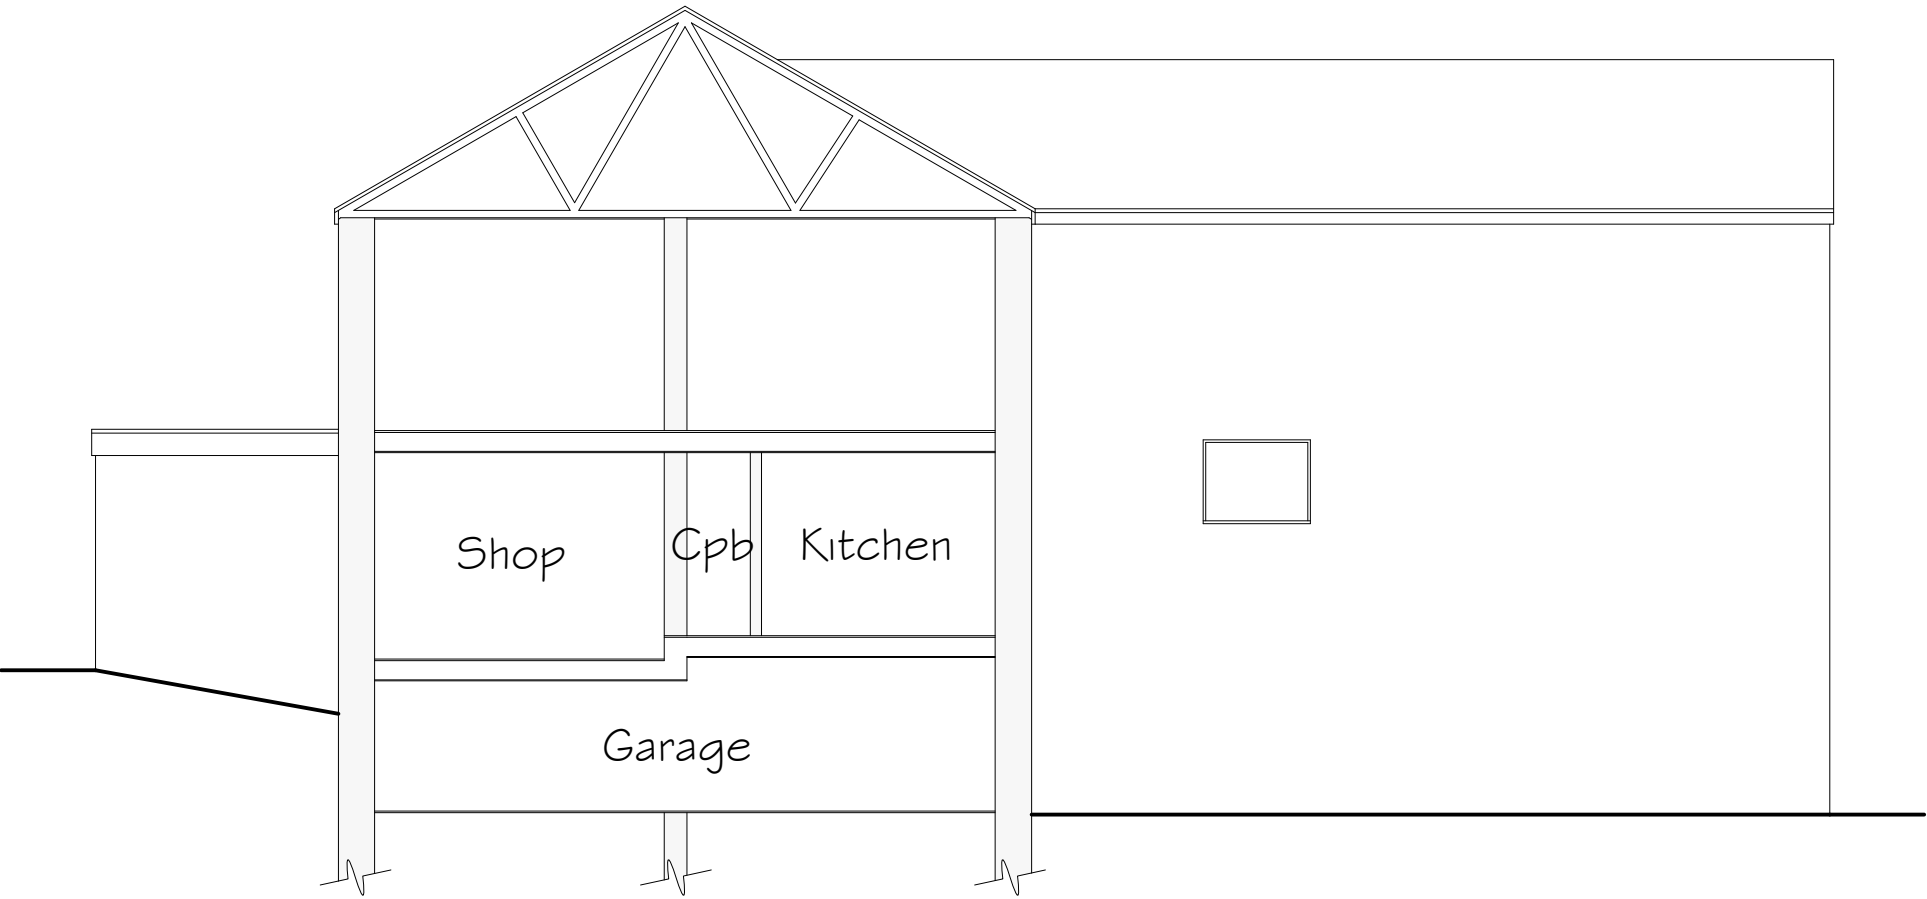


Side Elevation 1:100




Rear Elevation 1:100

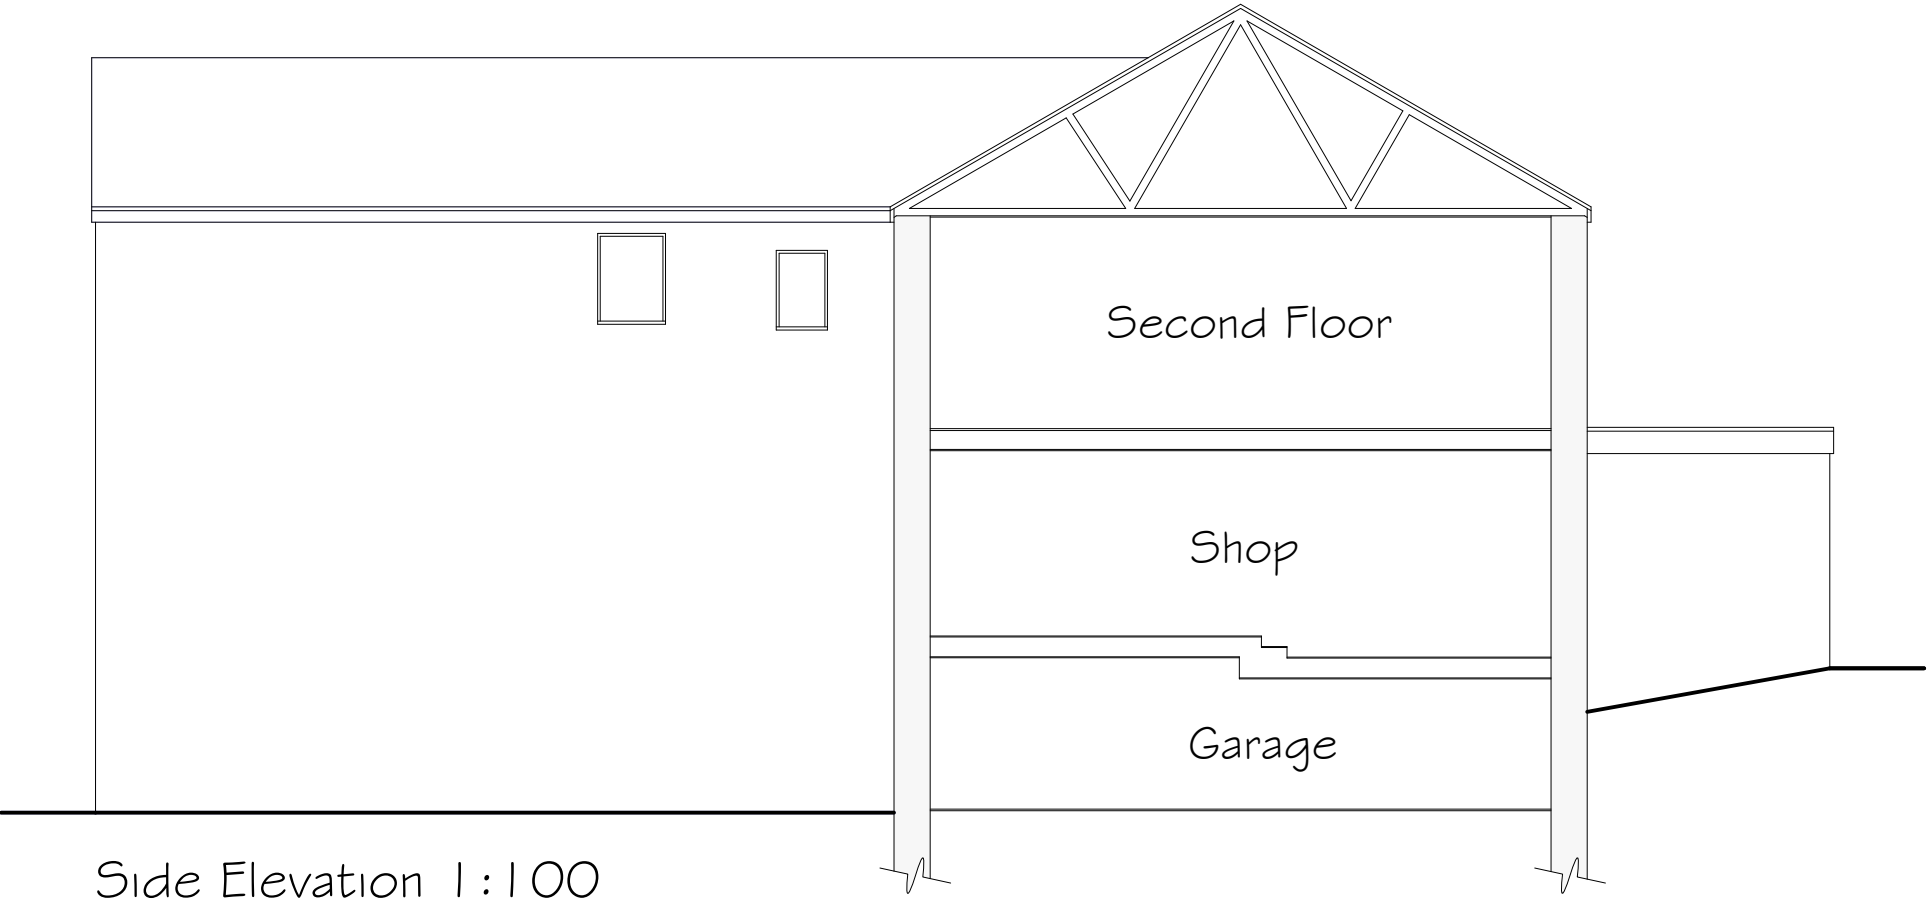

Side Elevation 1:100

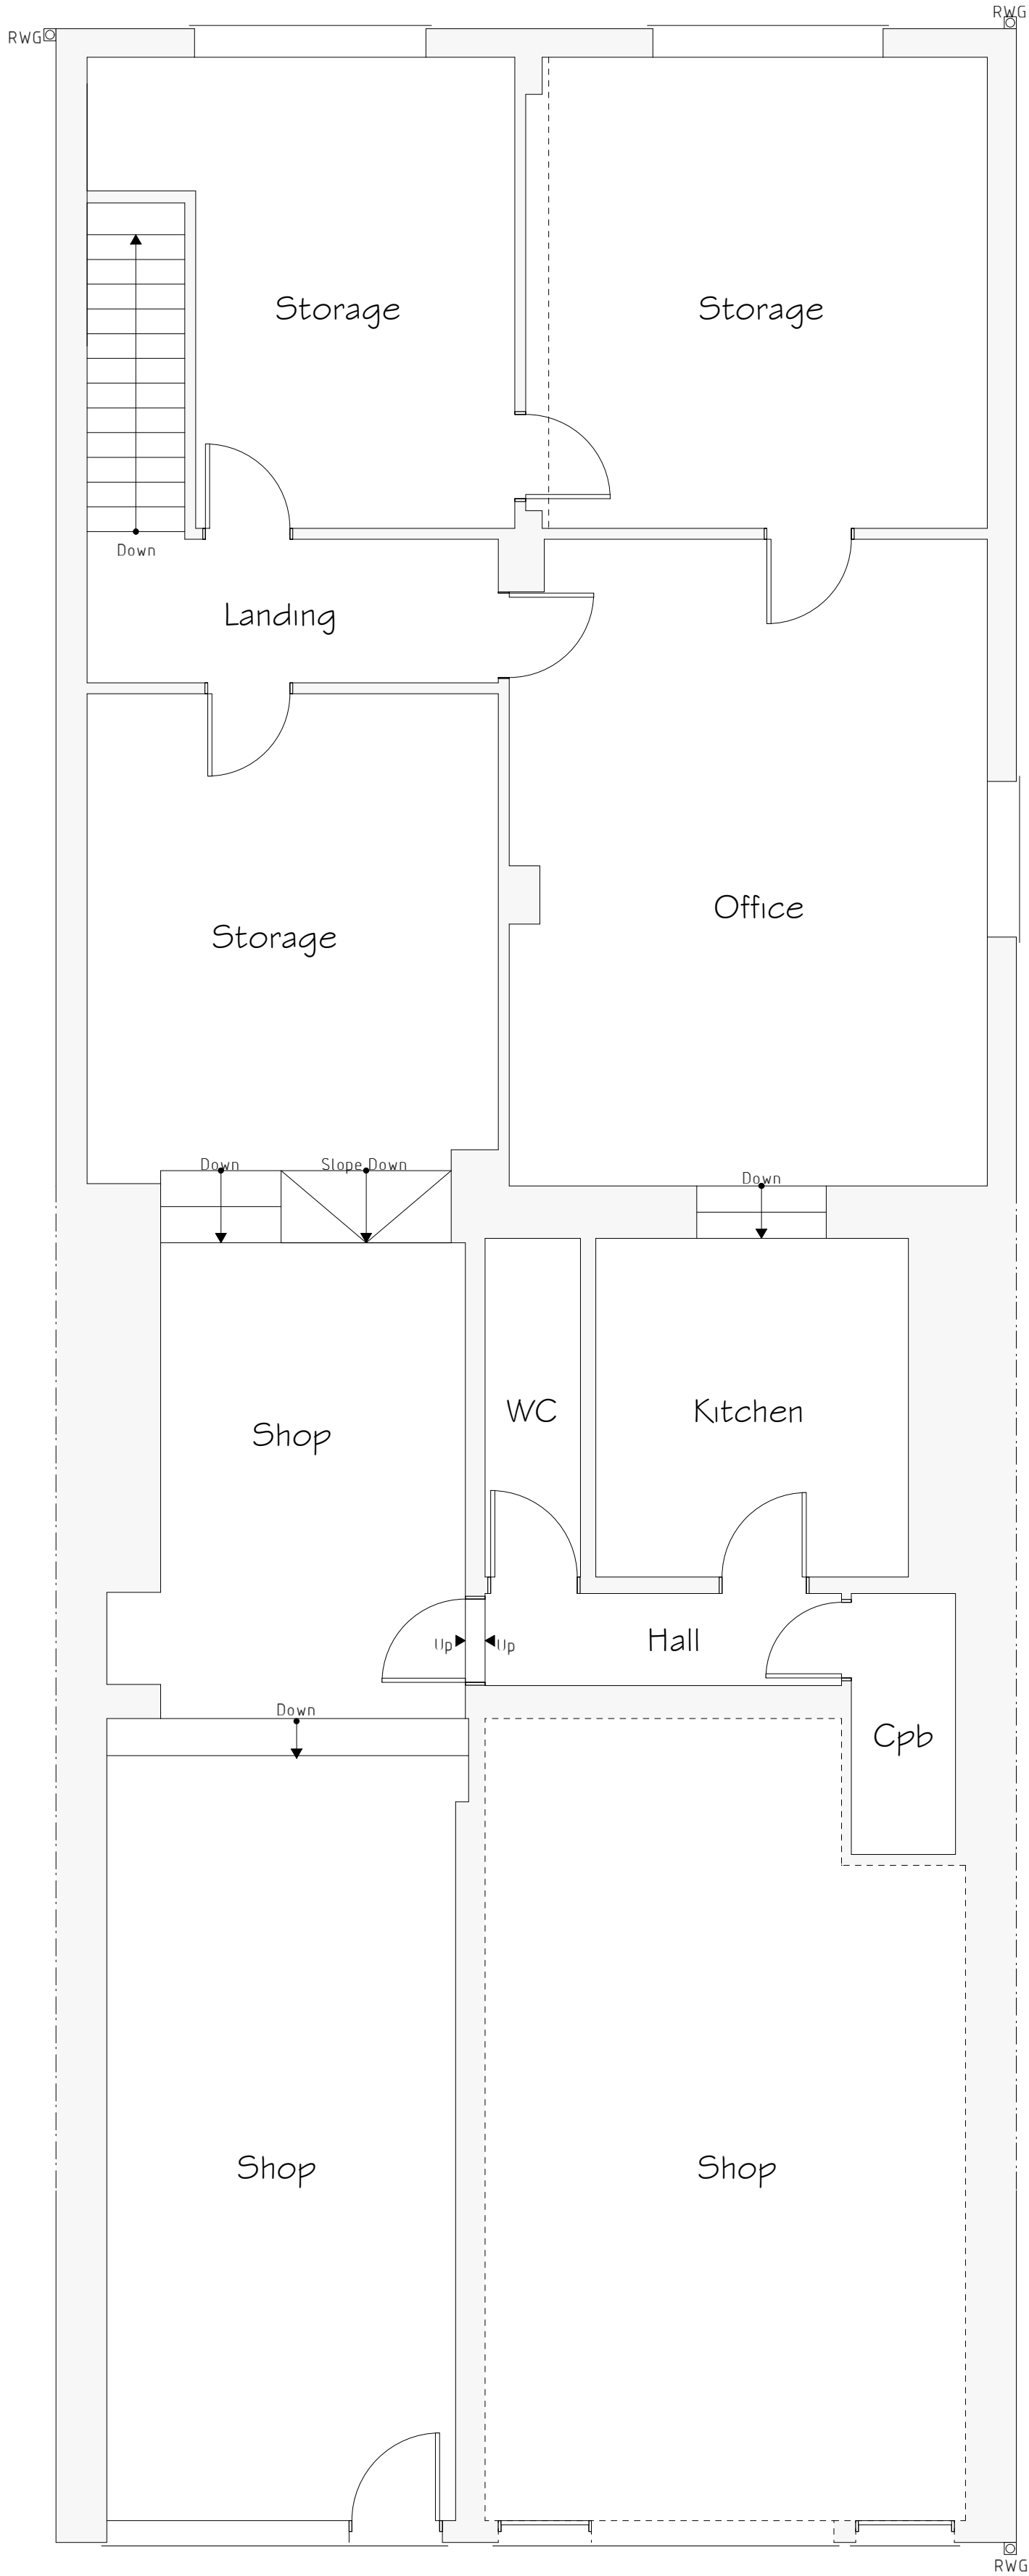

First Floor Plan 1:50

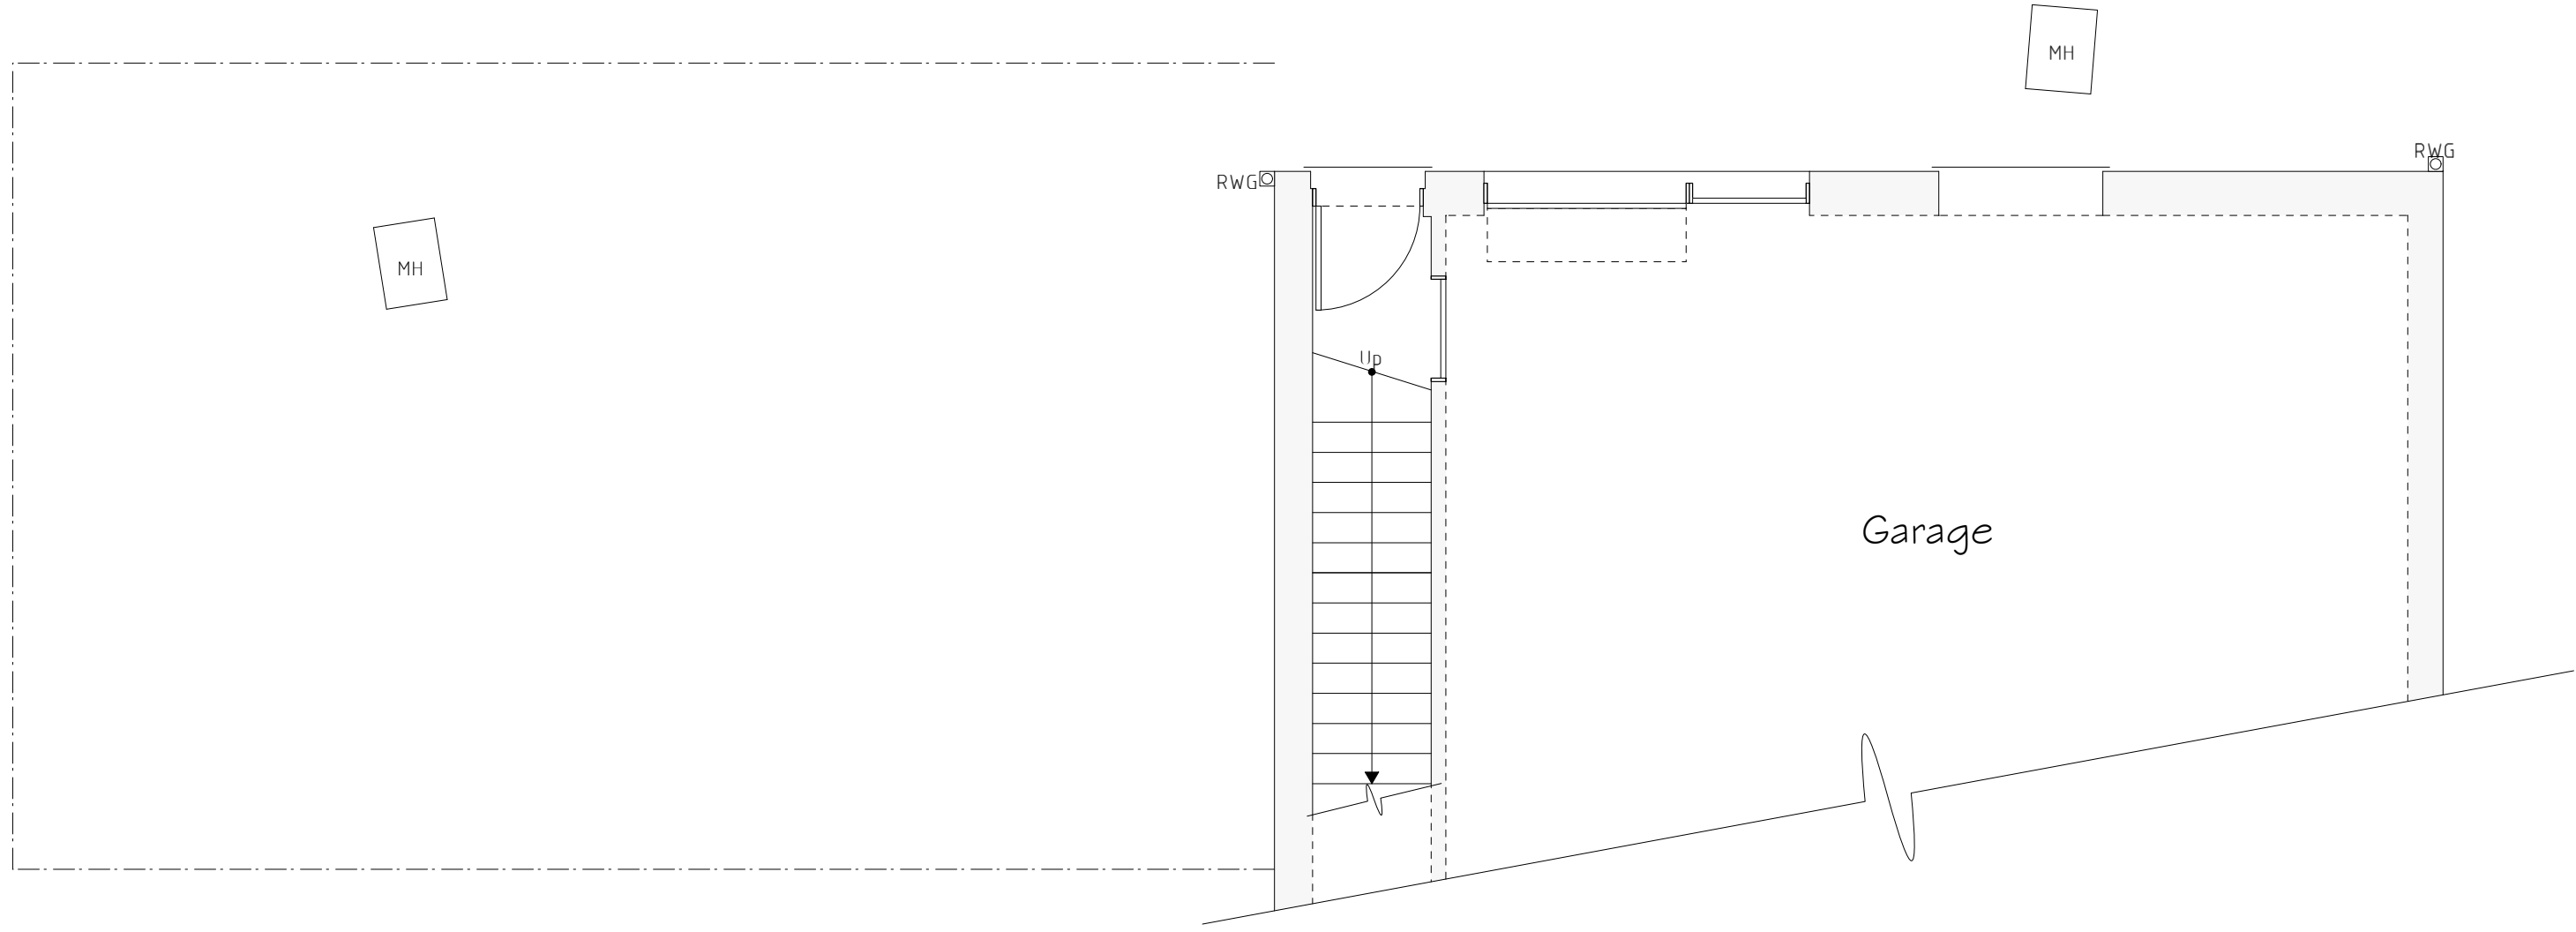

Ground Floor Plan 1:50

Services Key			
MH	Existing Man Hole Position		
RWG	Existing Rain Water Gully (RWG) Position		

Rev	Date	Detail	Initial

Project: Proposed Alterations to, 26 Victoria Road, Coedpoeth, LL11 3SB.	
Title: Existing	Scale: (A1) 1:50 & 1:100

Drawn By: E.M.Jackson	Date: Nov 2020
Drawing No: E074/001	Sheet: 1 of 1