



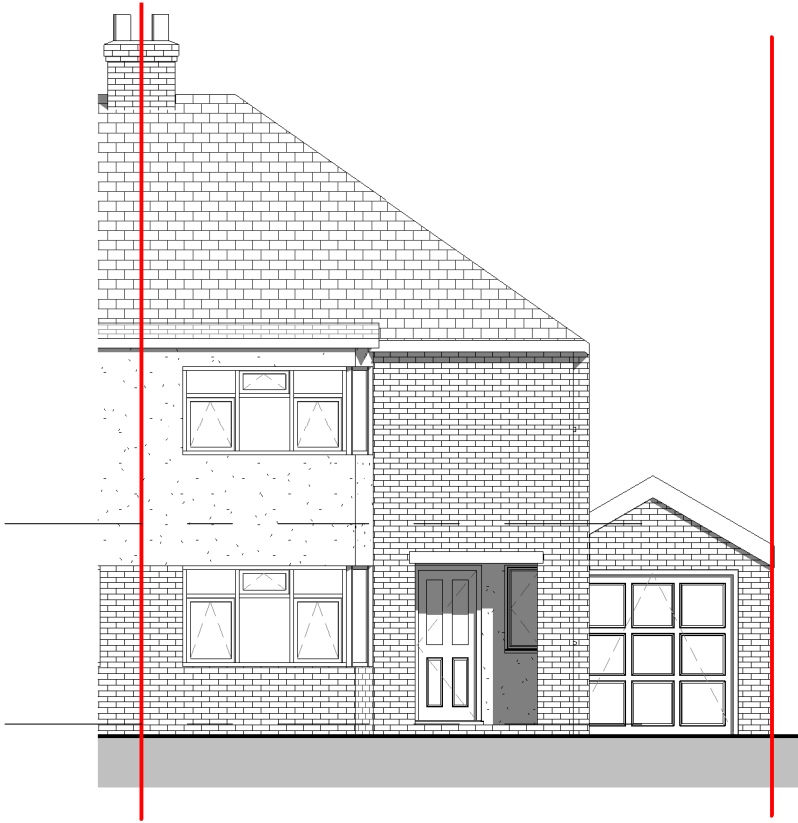


Front Elevation
1 : 100

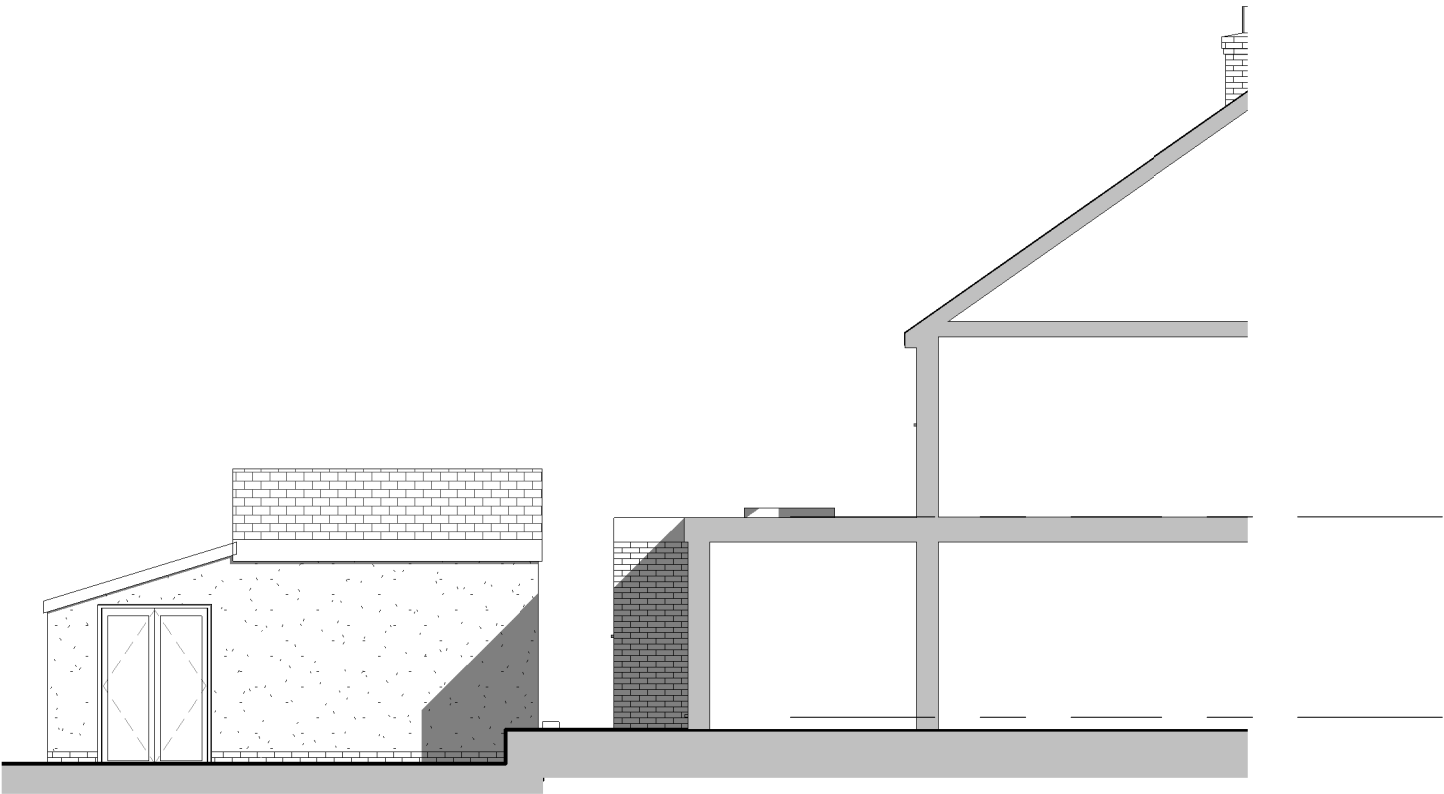

Side Elevation
1 : 100



Side Elevation
1 : 100

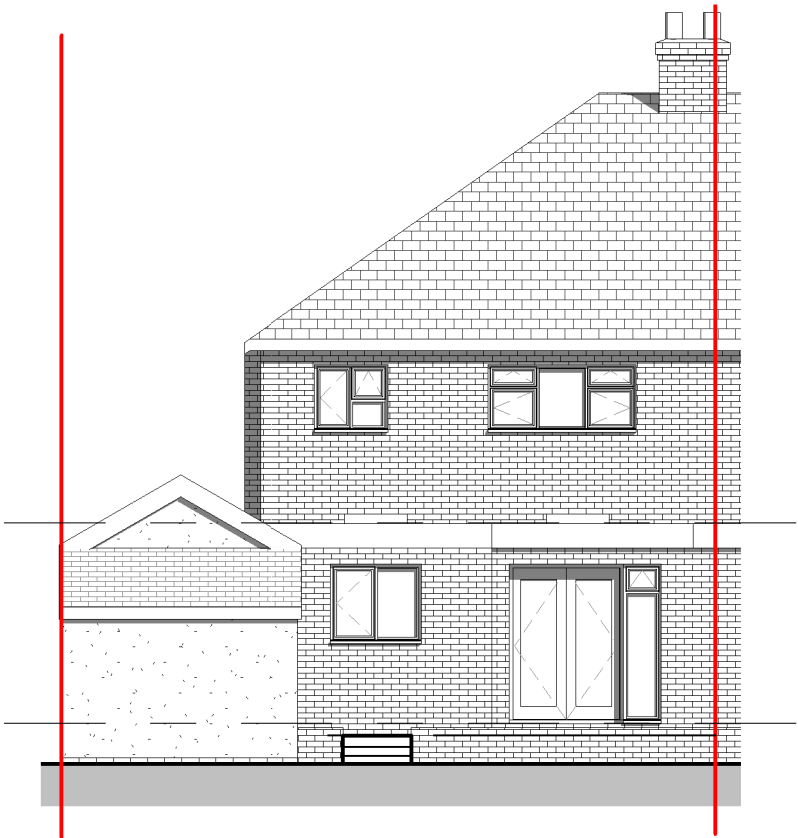

Rear Elevation
1 : 100

REV	DESCRIPTION	BY	DATE
OFF THE WALL ARCHITECTURAL SERVICES OFF THE WALL - Architectural Services 1 The Woodlands, Chester Road Gresford, Wrexham, LL12 8NU Instagram: offthewall_architectural phone: 07772 113 971 email: cathy@offthewallarchitectural.com			
CLIENT: Mr & Mrs Walters			
ADDRESS: 23 Sandringham Road			
STAGE: Planning Application			
TITLE: Proposed Elevations			
SCALE AT A3: 1 : 100	DATE: 05.09.2020	DRAWN: CO	CHECKED: CO
PROJECT NO: OTW1134	DRAWING NO: PL02	REVISION:	