




Front Elevation 1:100




Side Elevation 1:100



Side Elevation 1:100

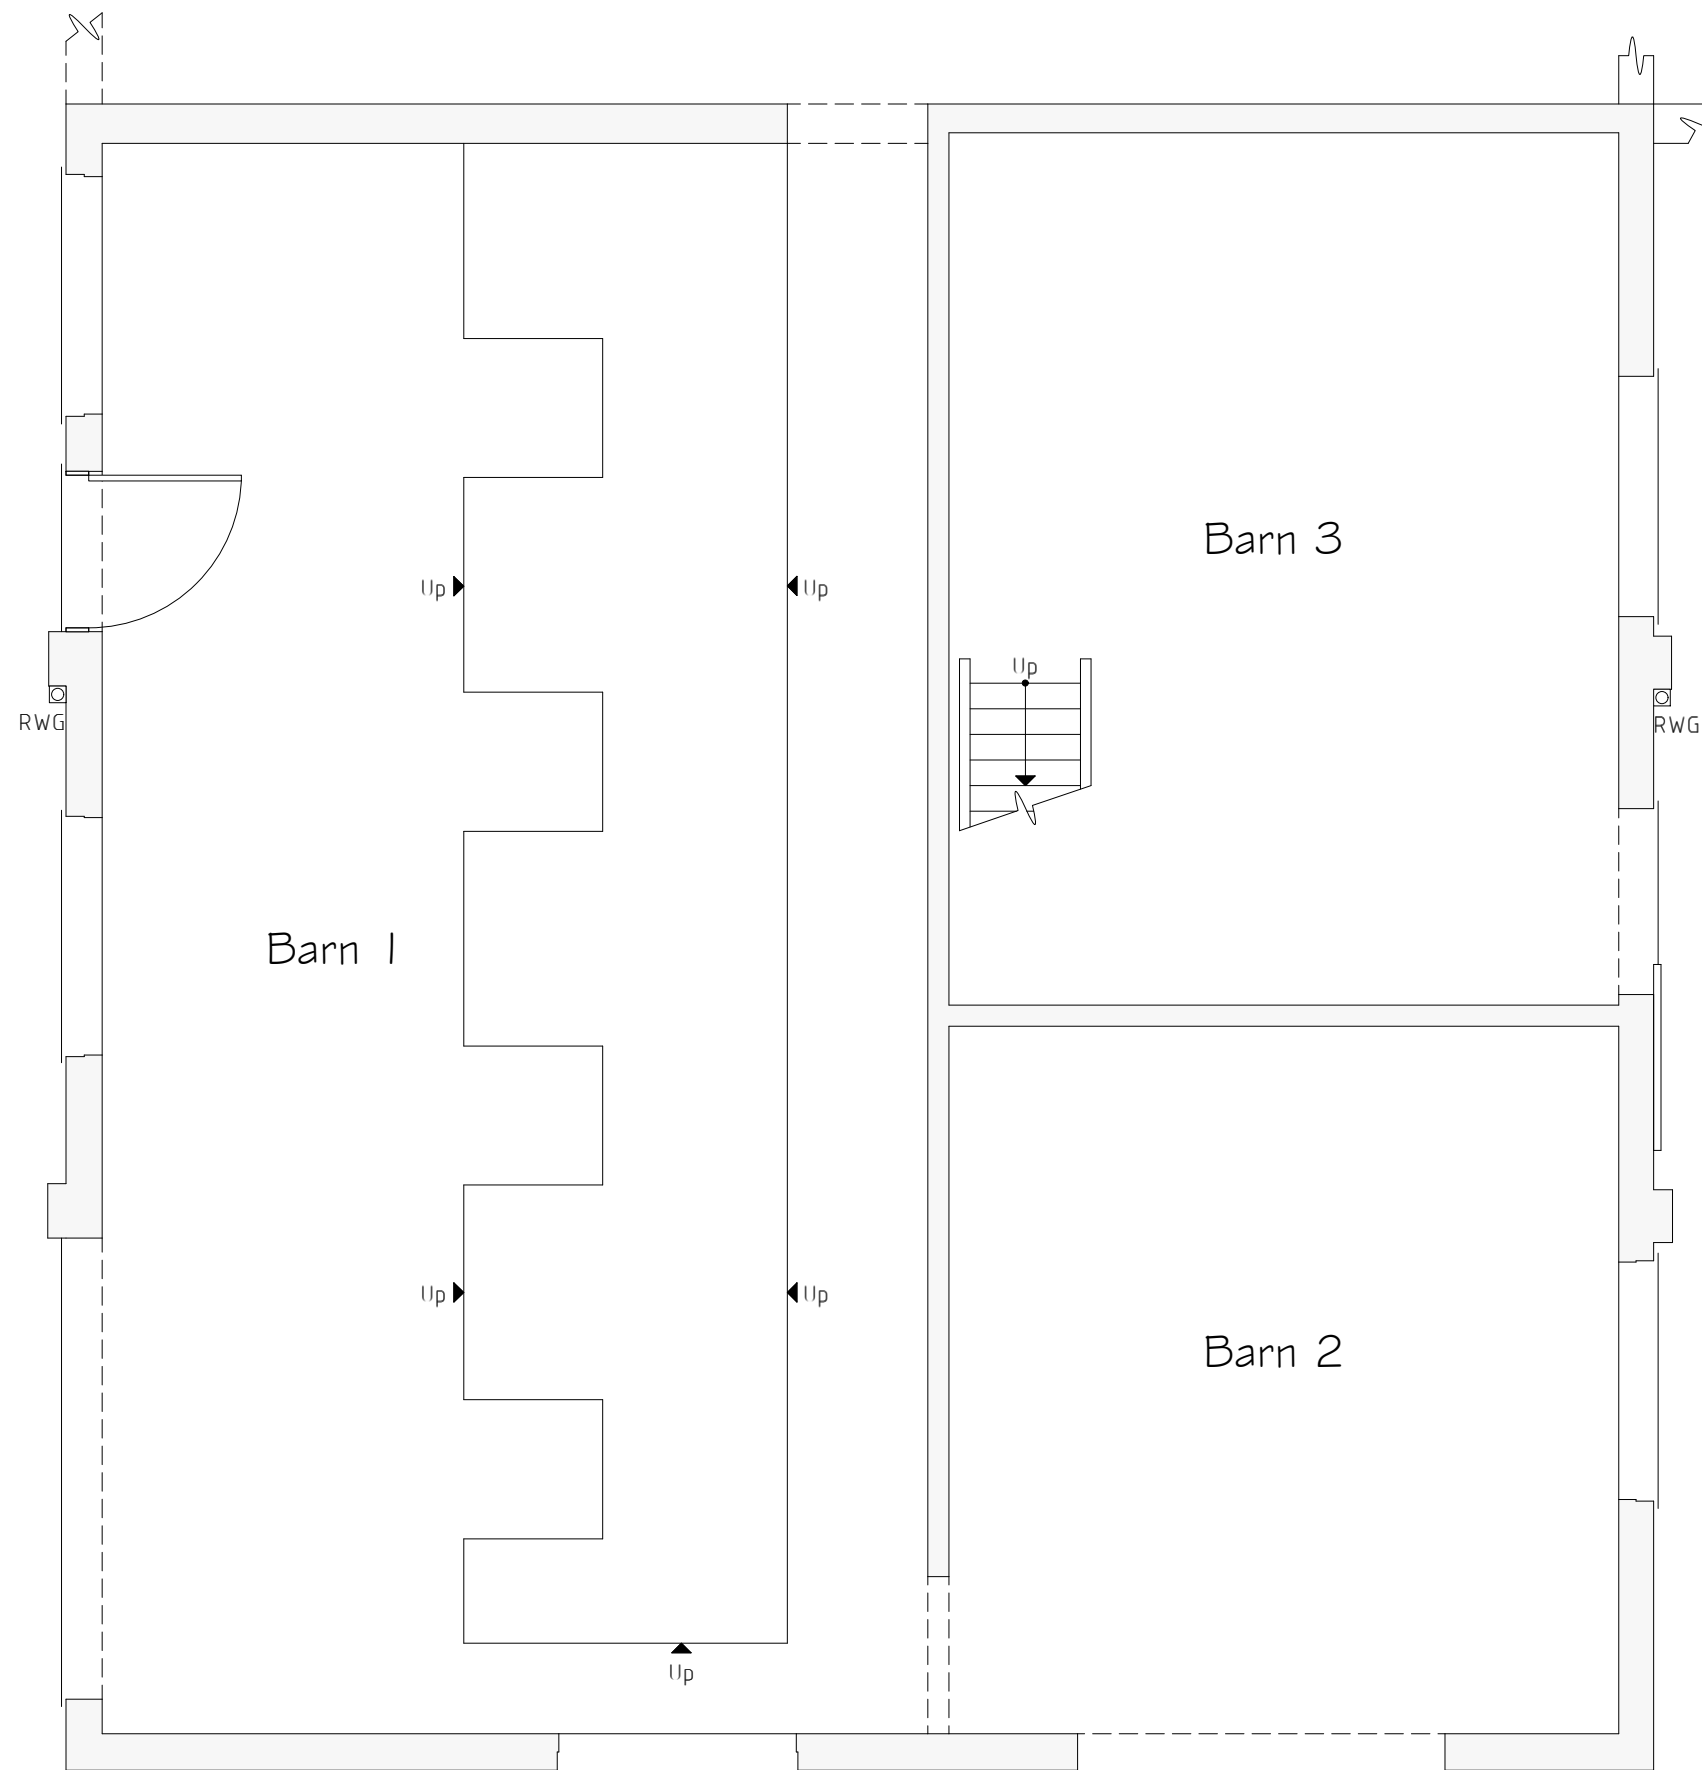

Ground Floor Plan 1:50

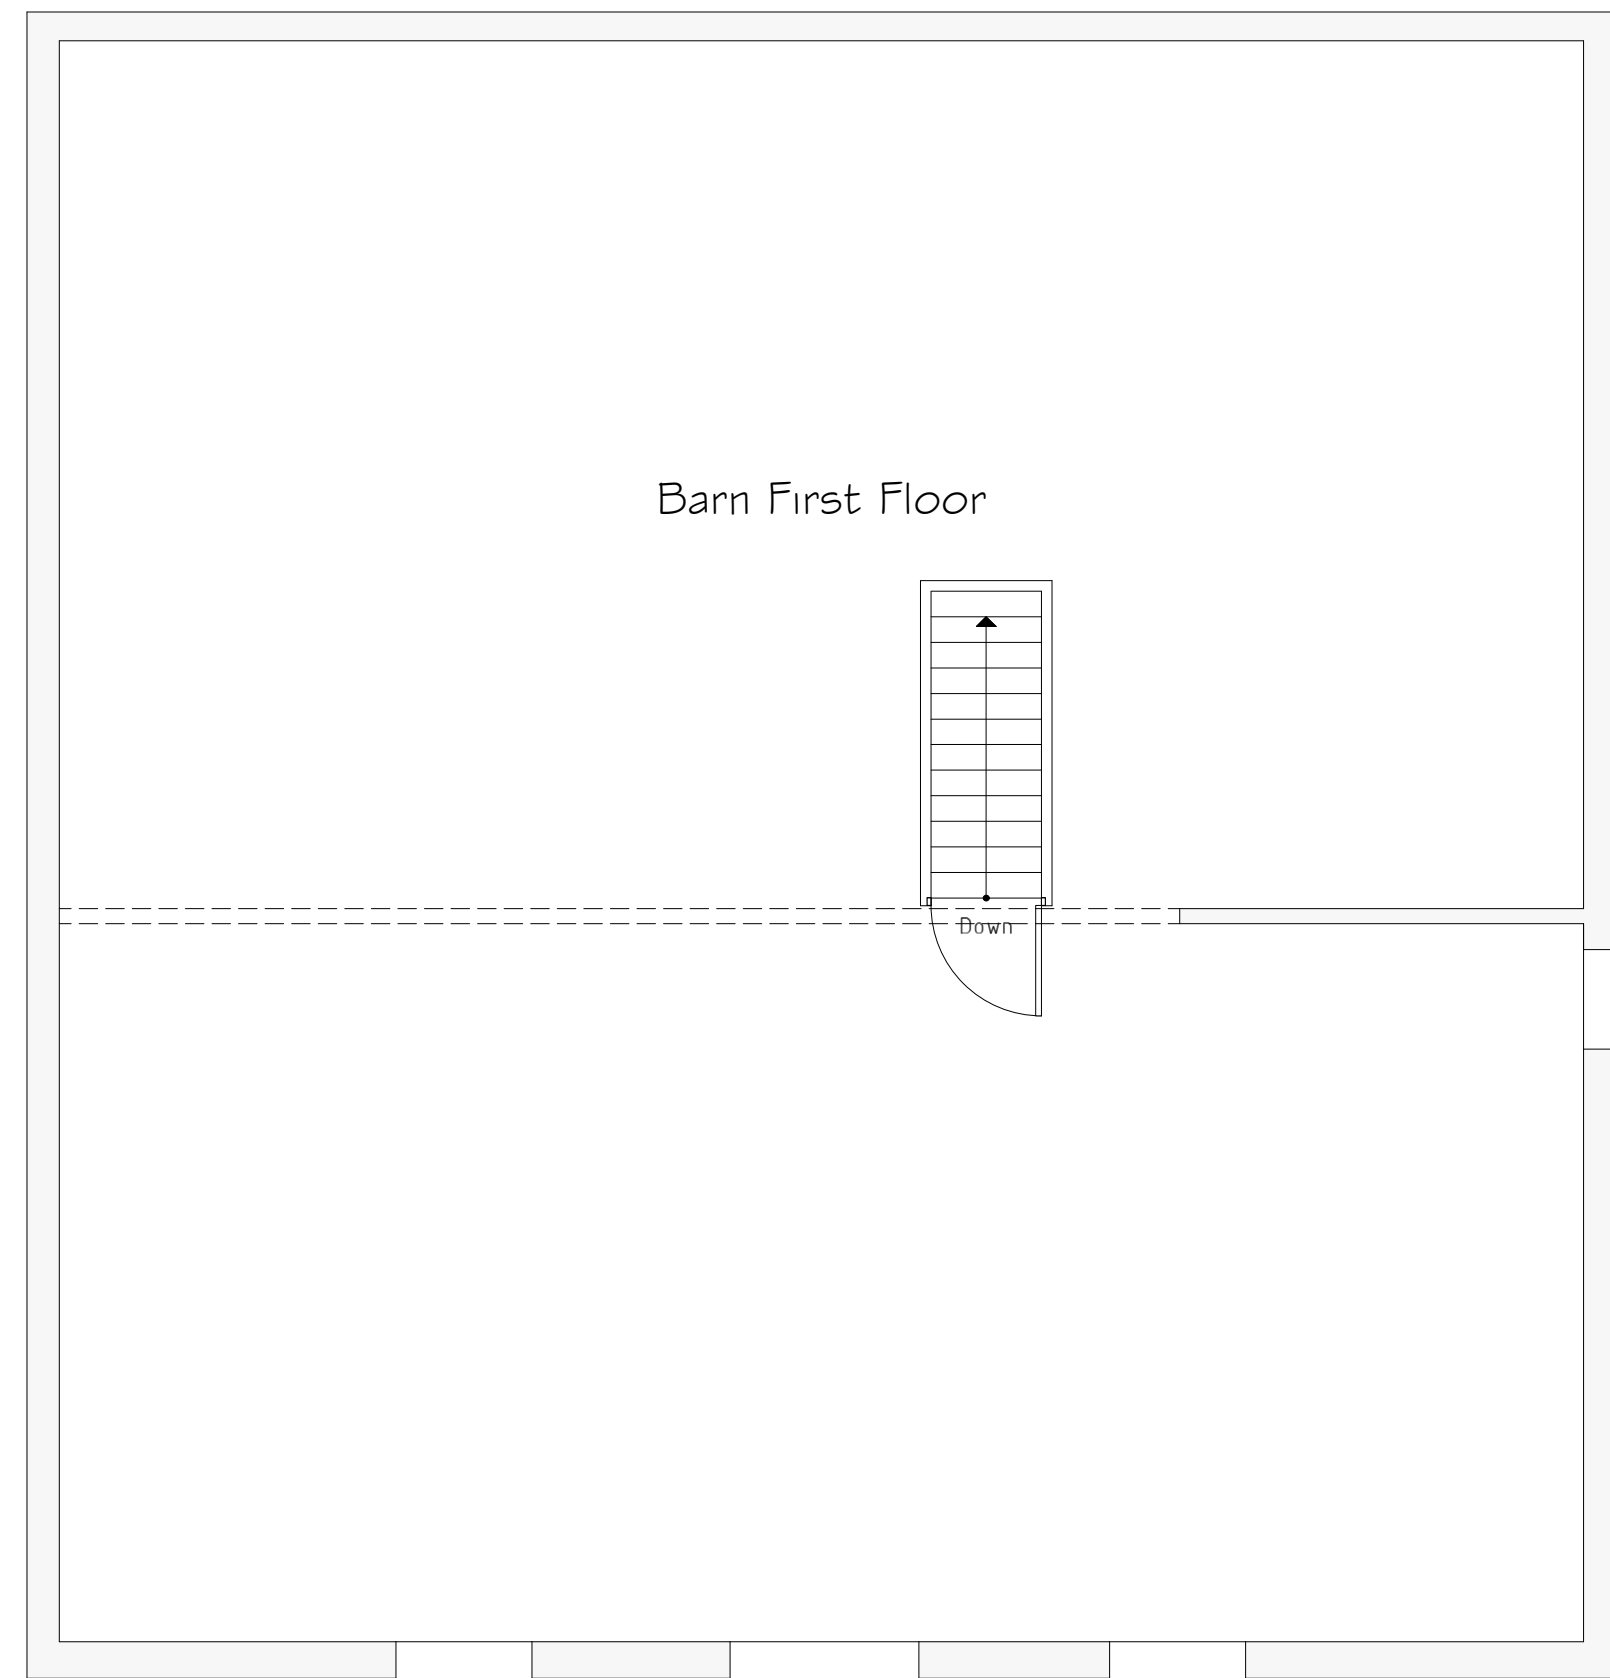

First Floor Plan 1:50

Services Key

- ☒ Existing Rain Water Gully (RWG) Position

A	07/20	Amends	D.J.F.
Rev	Date	Detail	Initial

Project:

Proposed alterations at
Cae Brymer Farm,
Bowling Bank, Wrexham,
LL13 9RL

Title:	Scale: (A2)
Existing	1:50 & 1:100

Drawn By:	Date:
W Skillicorn	Feb 2020

Drawing No:	Sheet:
E072/001	1 of 1

blueprint
architectural services



Office 3K4,
Redwither Business Tower,
Wrexham. LL13 9XT
Tel: 01978 356500
www.blueprintarchitectural.com

© copyright all rights reserved