


Existing Rear Elevation




Existing Right Side Elevation

Existing First Floor Plan

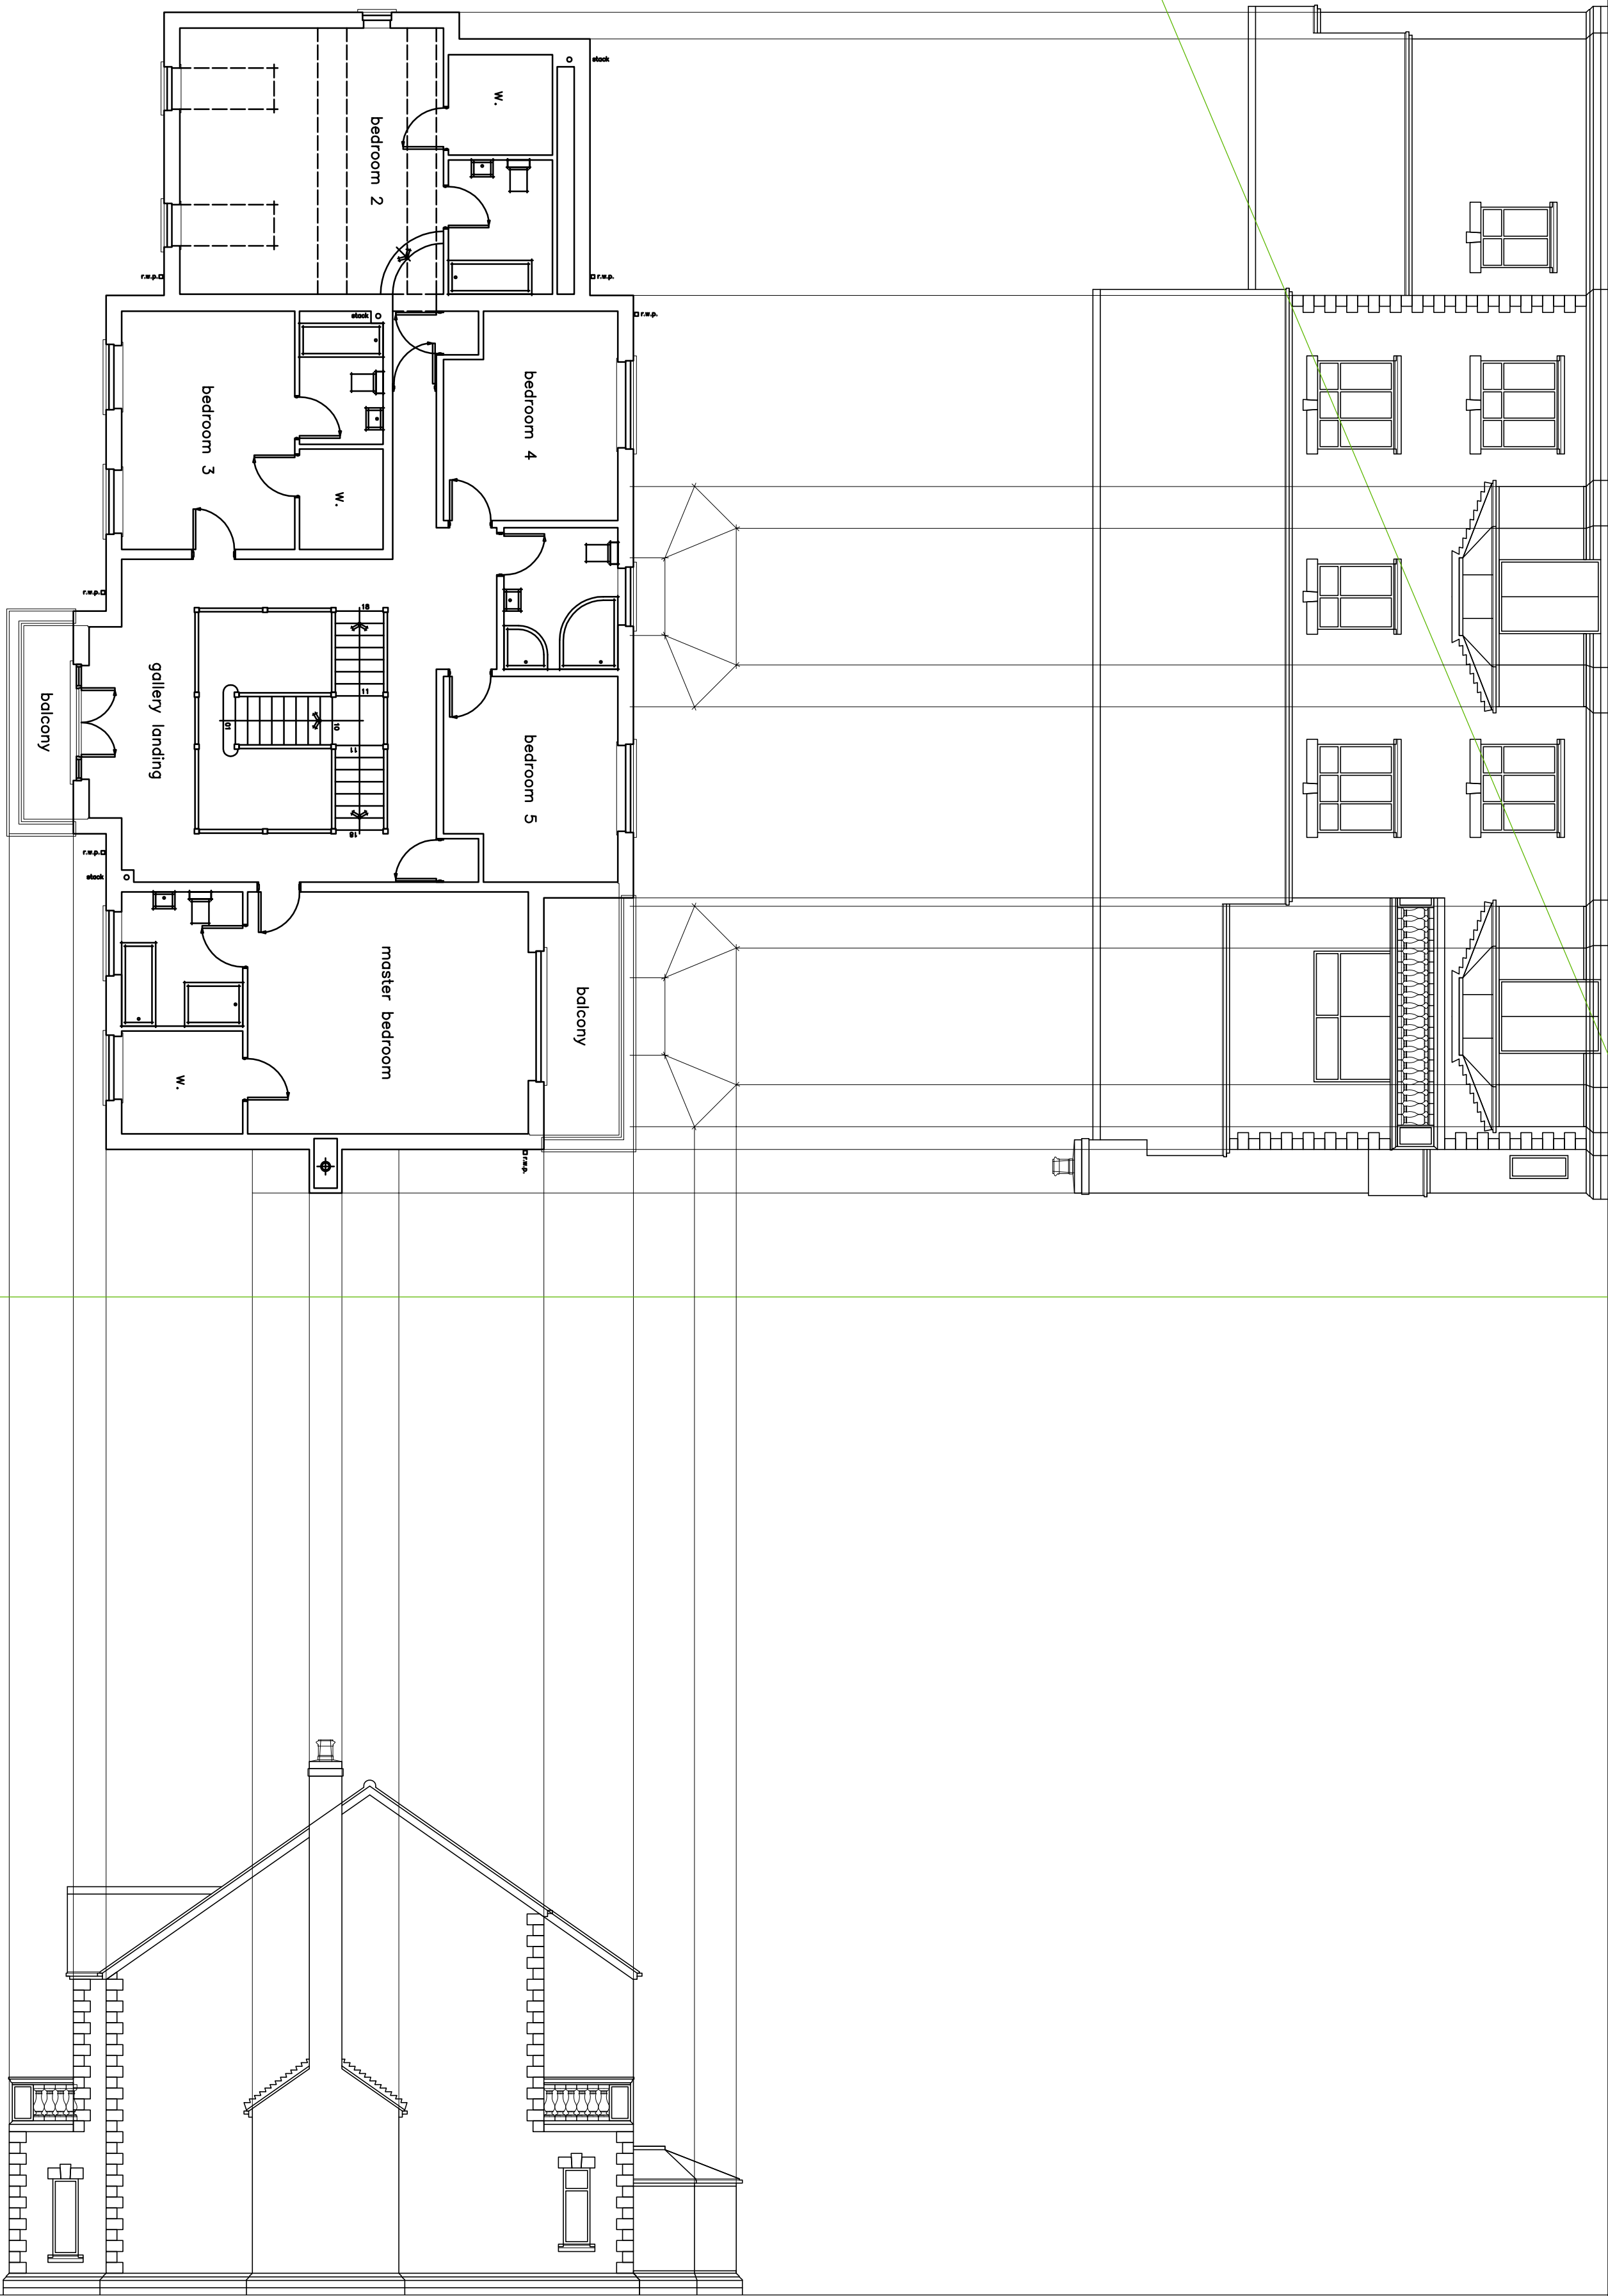

REVISIONS

NO.	DESCRIPTION	DATE
-----	-------------	------

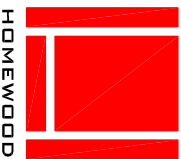

HOMEWOOD
S M ARCHITECTURAL LIMITED
THE HOMEWOOD DESIGN
BURELIGH LODGE
100, SUTTON ROAD
TAKWORTH
STAFFORDSHIRE
ST16 2RS
T: 01827 229935
E: INFO@HOMEWOODDESIGN.CO.UK
W: WWW.HOMEWOODDESIGN.COM

CLIENT:
M J RUSSELL

PROJECT:
**PROPOSED ALTERATIONS
& EXTENSIONS
MIDLAKE HOUSE
OFF HILLOCK LANE
GRESFORD**

DRAWING TITLE:
**EXISTING FLOOR PLANS
& ELEVATIONS
[SHEET 2 OF 2]**

SURVEY DRAWING

SCALE 1:100@A1	CHECKED
DATE NOV.2020	DRAWN BY SM

DWG NO 1222	REV. -
-----------------------	------------------