

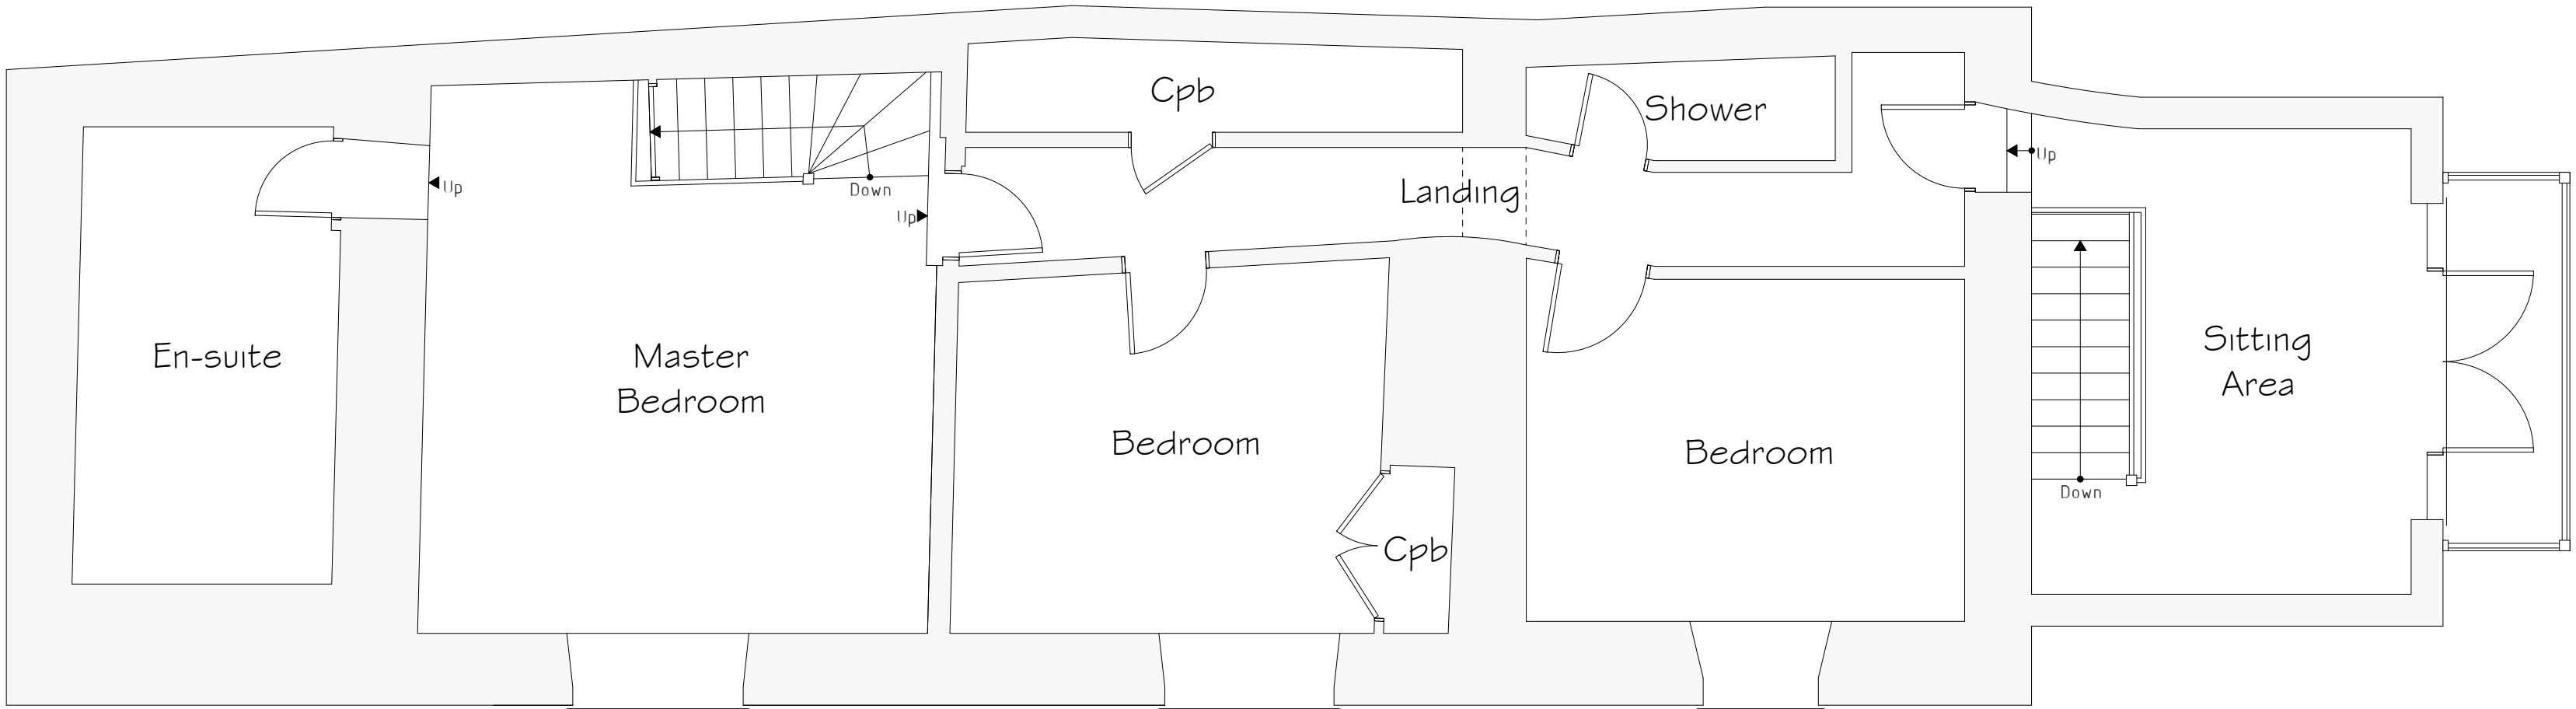


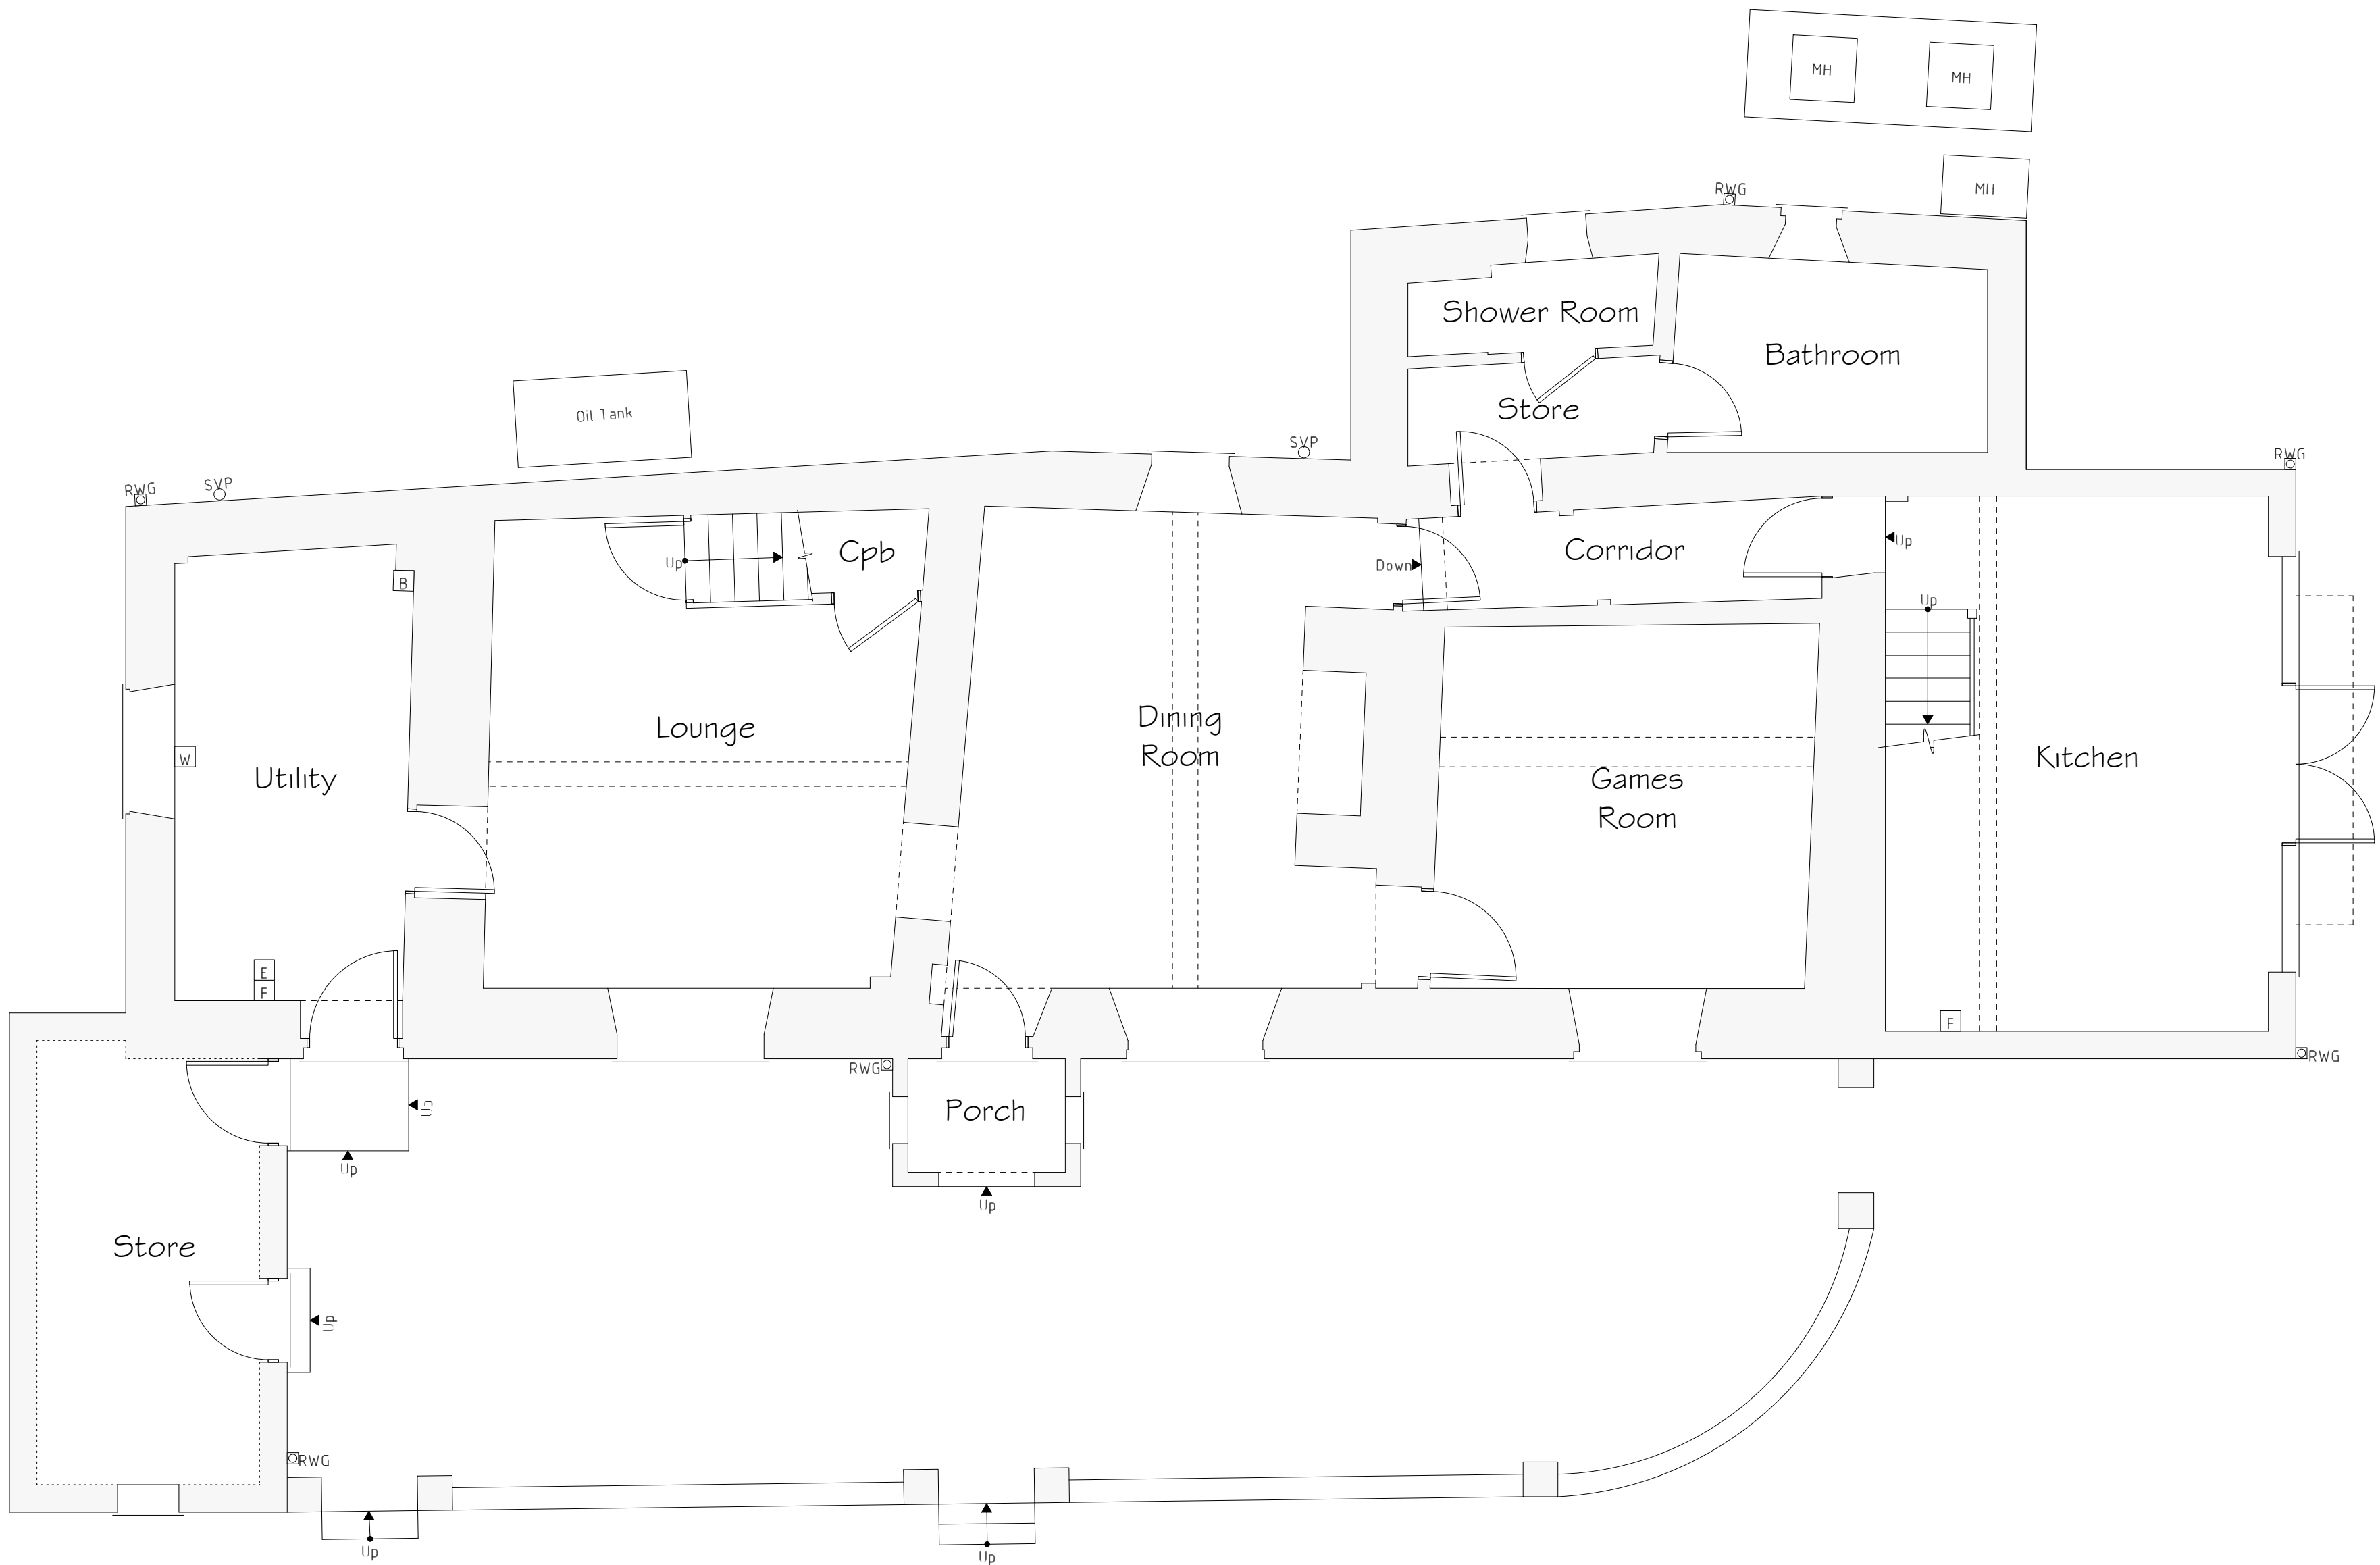

First Floor Plan

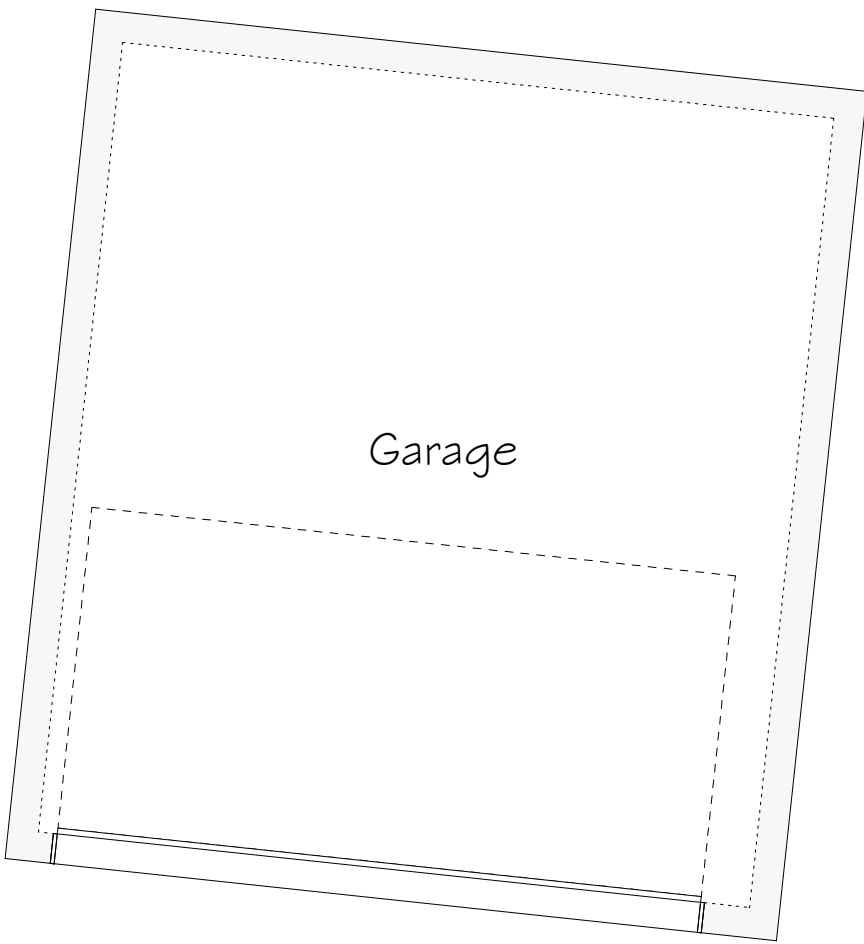

Ground Floor Plan

Services Key			
R	Existing Boiler Position		
E	Existing Electric Meter Position		
F	Existing Fuse Box Position		
W	Existing Stopcock Position		
MH	Existing Man Hole Position		
⊠	Existing Rain Water Gully (RWG) Position		
○	Existing Soil Vent Pipe (SVP) Position		

Rev	Date	Detail	Initial

Project: Proposed Alterations to, Ysgubor Isaf Farm, Penybryn, Penycæ, LL14 1UA.	
Title: Existing	Scale: (A1) 1:50

Drawn By: E.M.Jackson	Date: Feb 2020
Drawing No: C128/001	Sheet: 1 of 2



Office 3K4,
Redwither Business Tower,
Wrexham. LL13 9XT
Tel: 01978 356500
www.blueprintarchitectural.com
© copyright all rights reserved