





Front Elevation

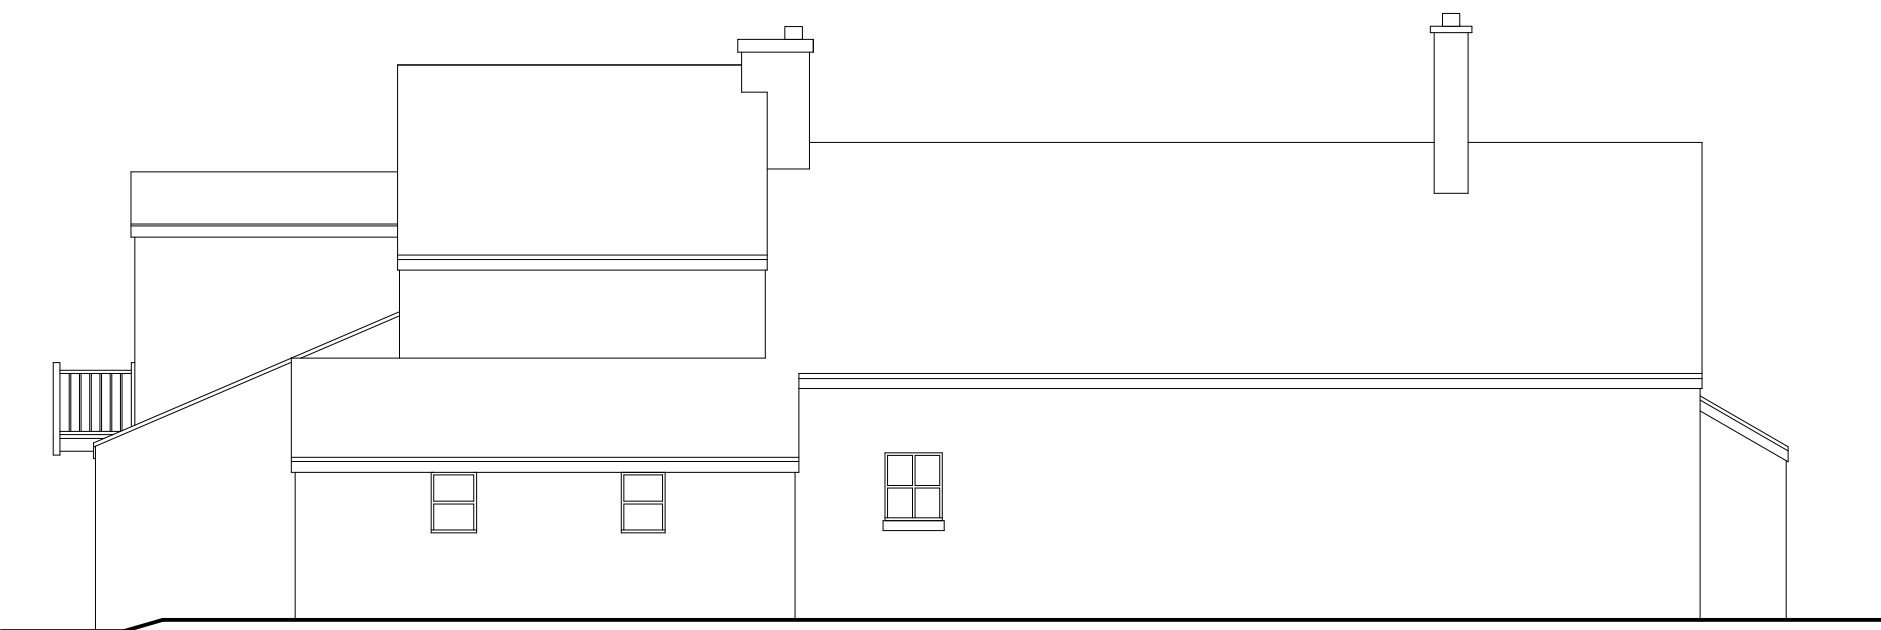

Side Elevation



Rear Elevation

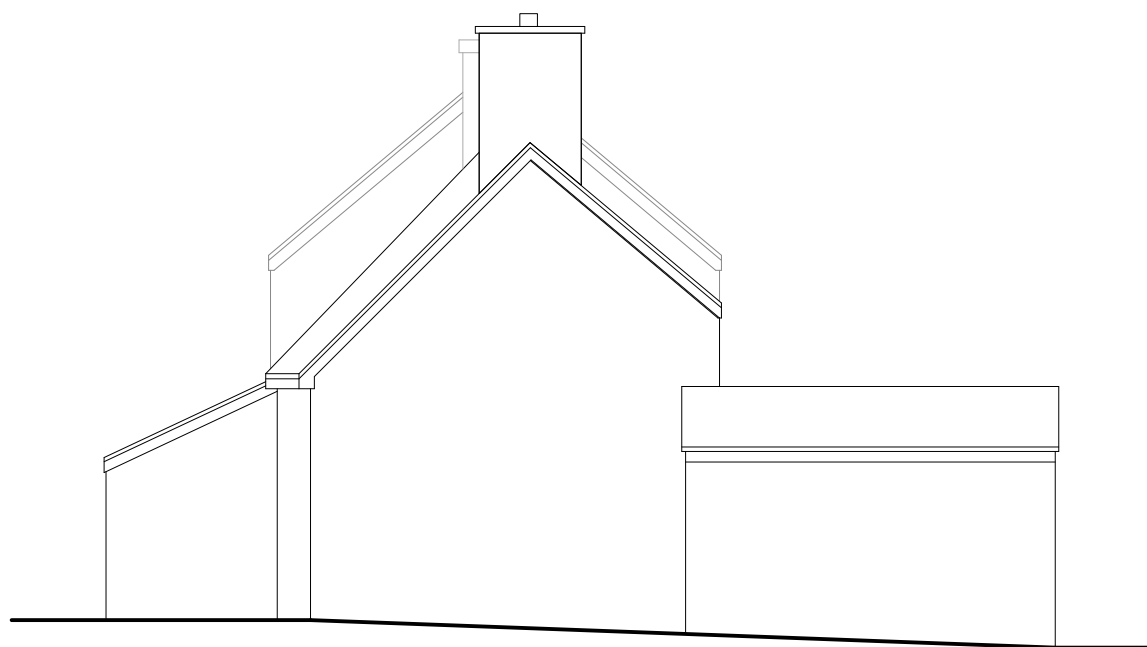

Side Elevation

Rev	Date	Detail	Initial

Project: Proposed Alterations to, Ysgubor Isaf, Penybryn, Penycae, LL14 1UA.	
Title: Existing	Scale: (A1) 1 : 100

Drawn By: E.M.Jackson	Date: Feb 2020
Drawing No: C128/001	Sheet: 2 of 2



blueprint
architectural services



LABC
partner

Office 3K4,
Redwither Business Tower,
Wrexham, LL13 9XT
Tel: 01978 356500
www.blueprintarchitectural.com
© copyright all rights reserved